




Front Elevation

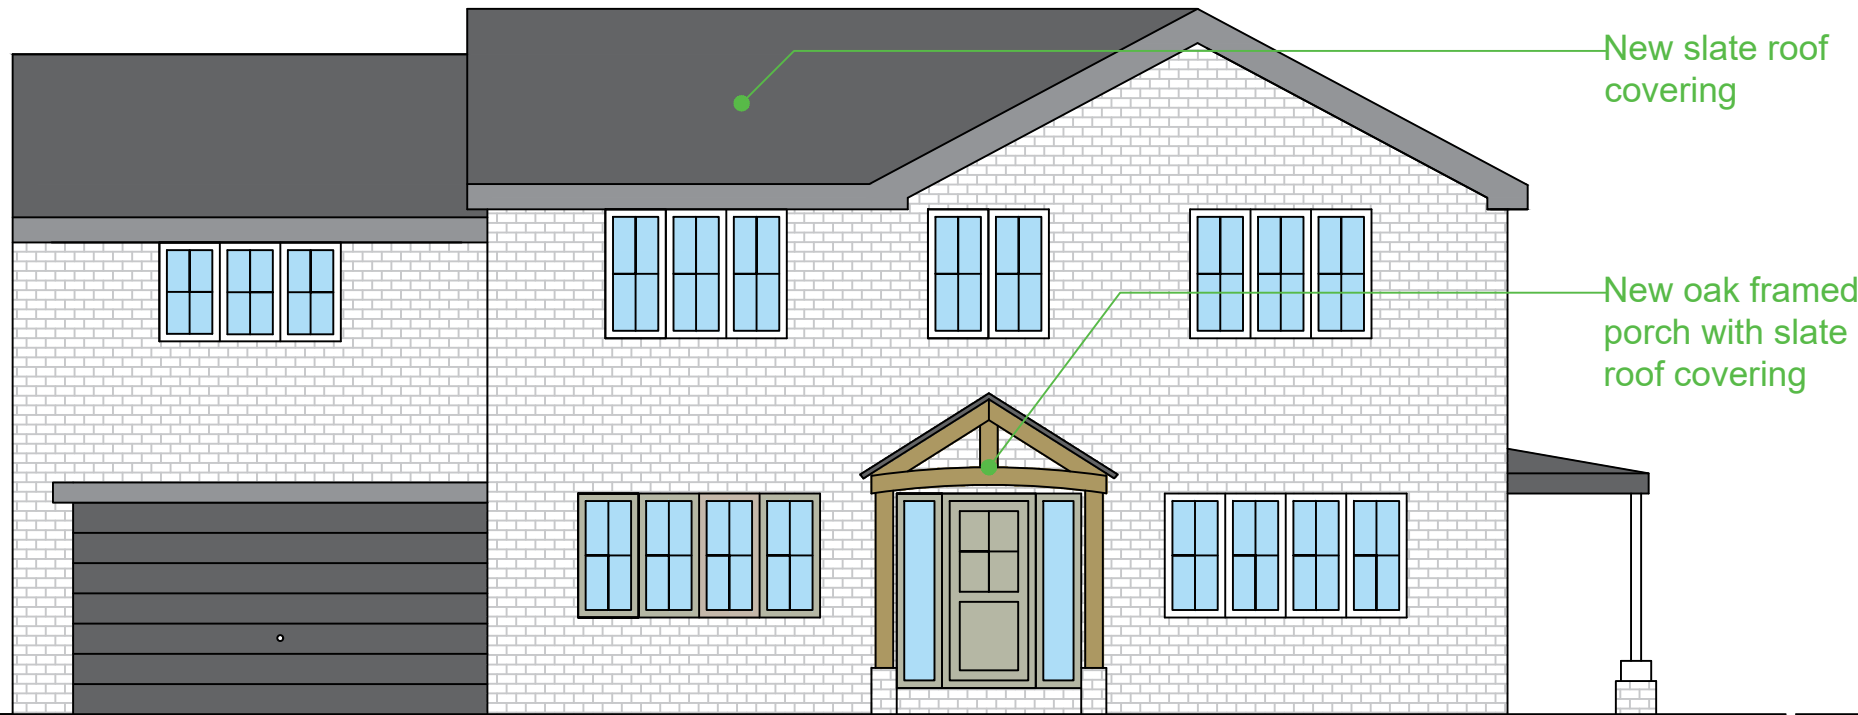


Rear Elevation

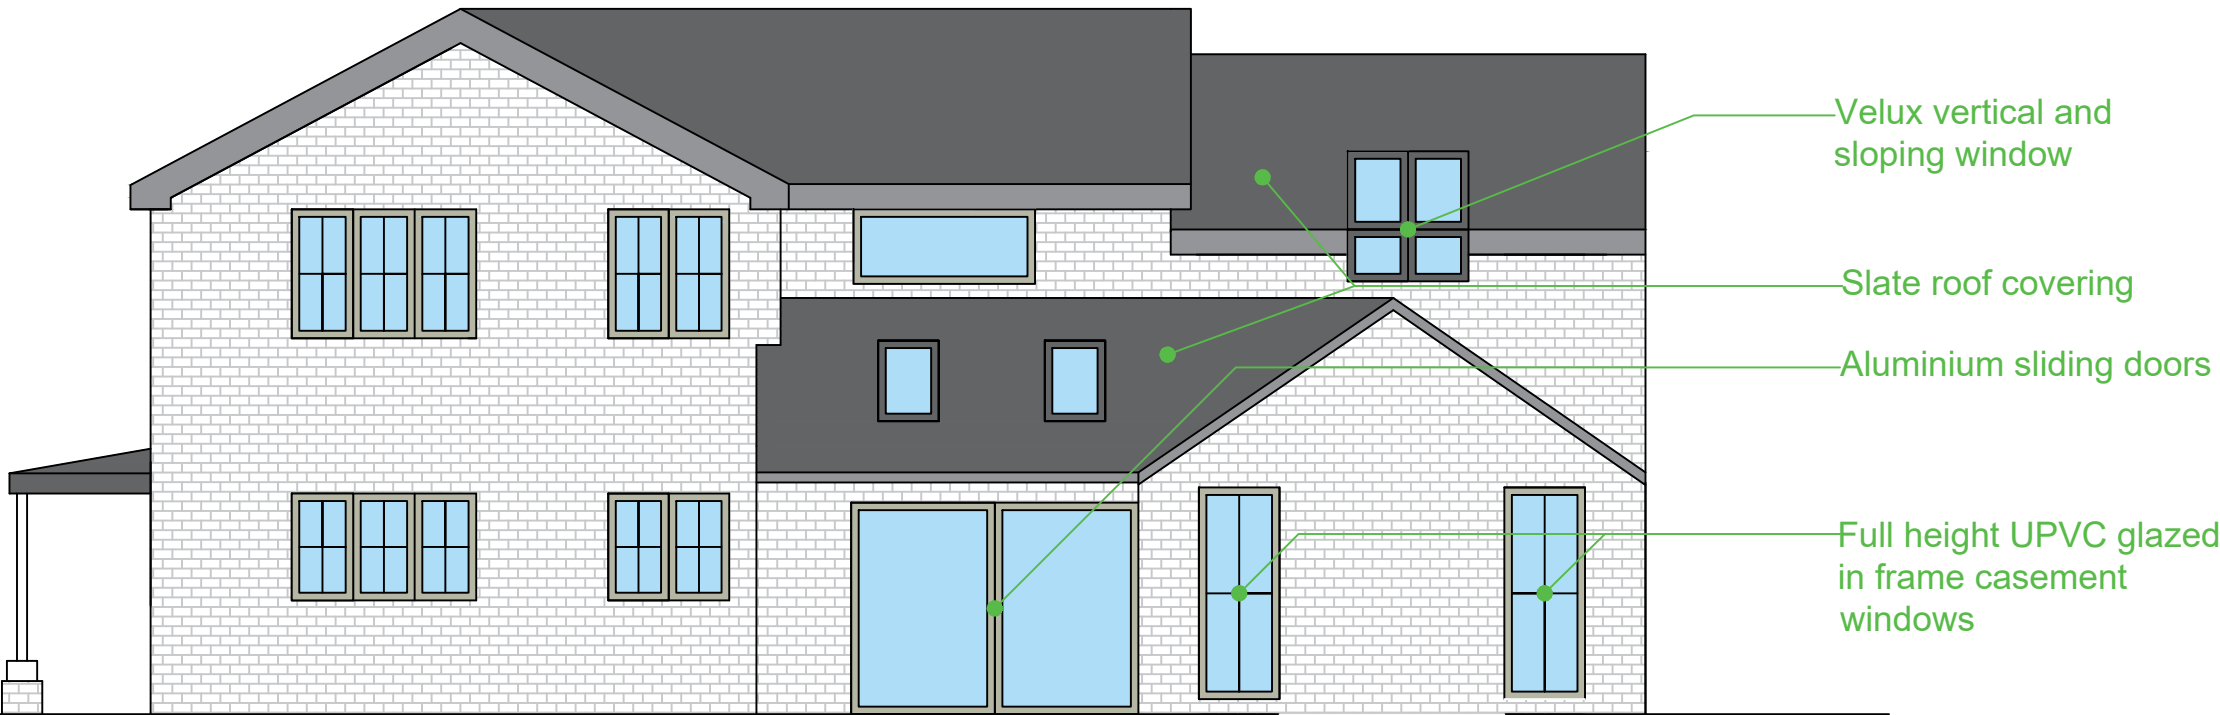


Right Elevation

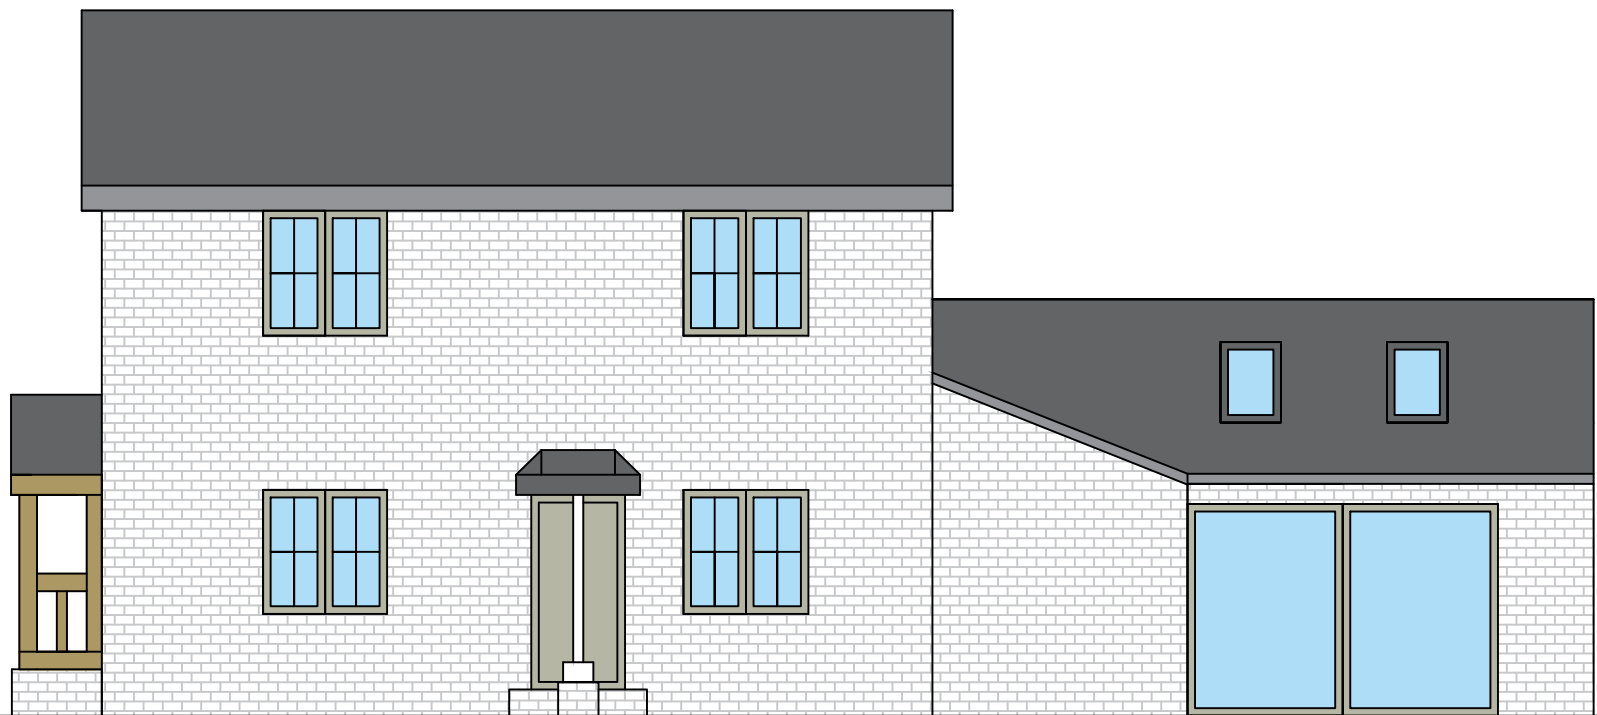


Left Elevation

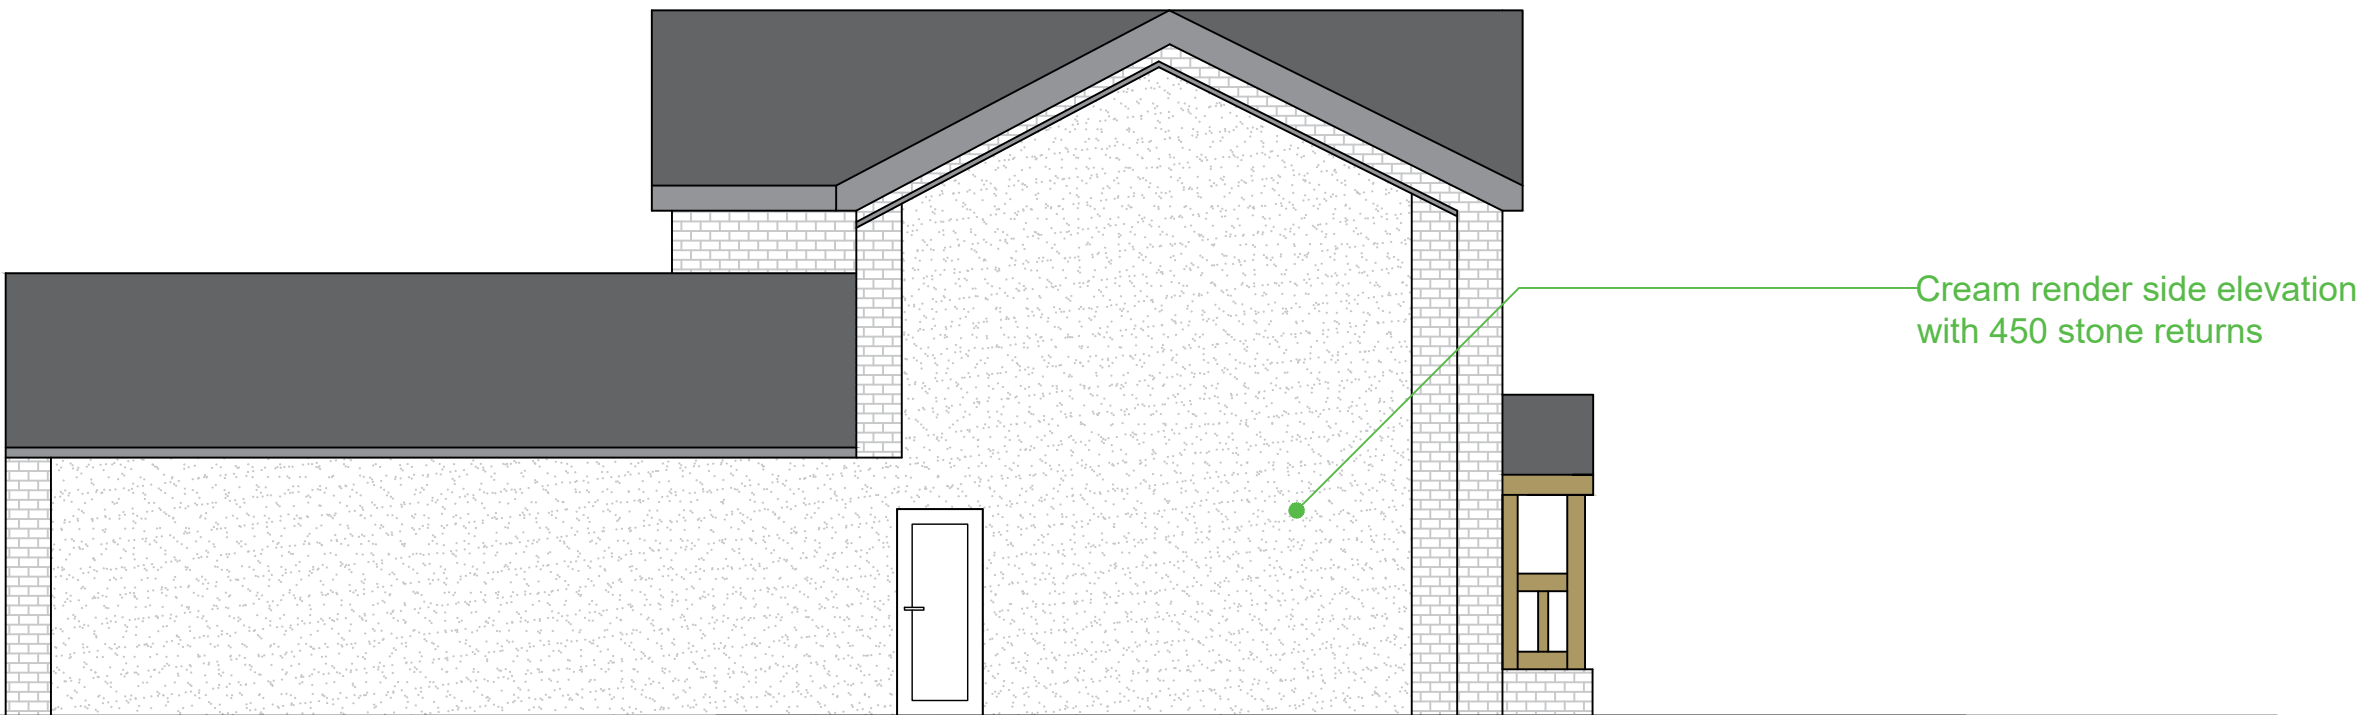

Proposed Ground Floor Plan

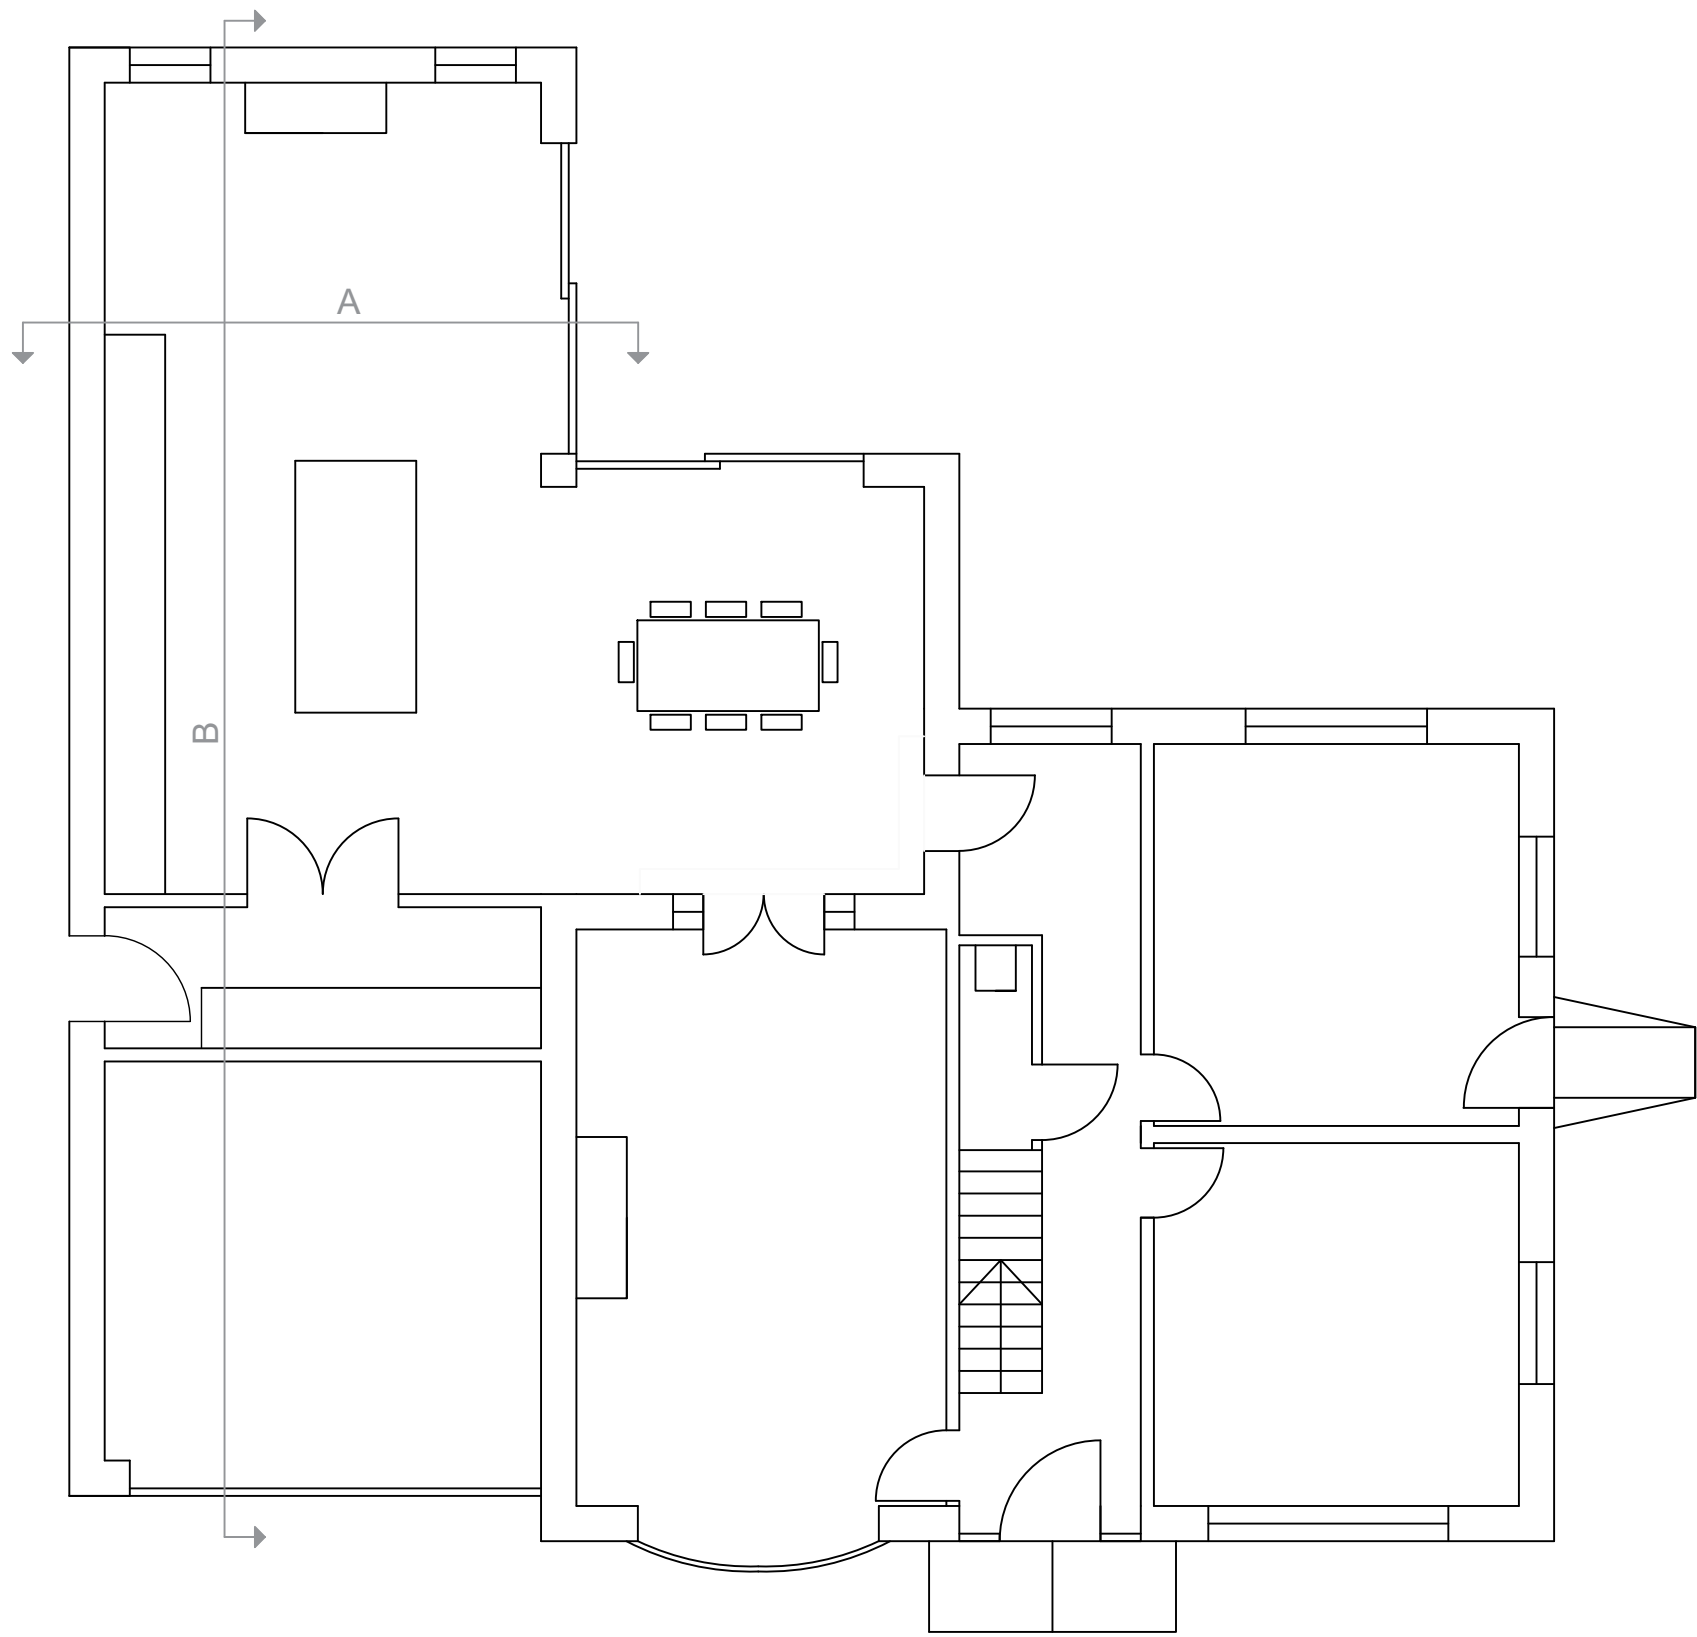

Proposed First Floor Plan

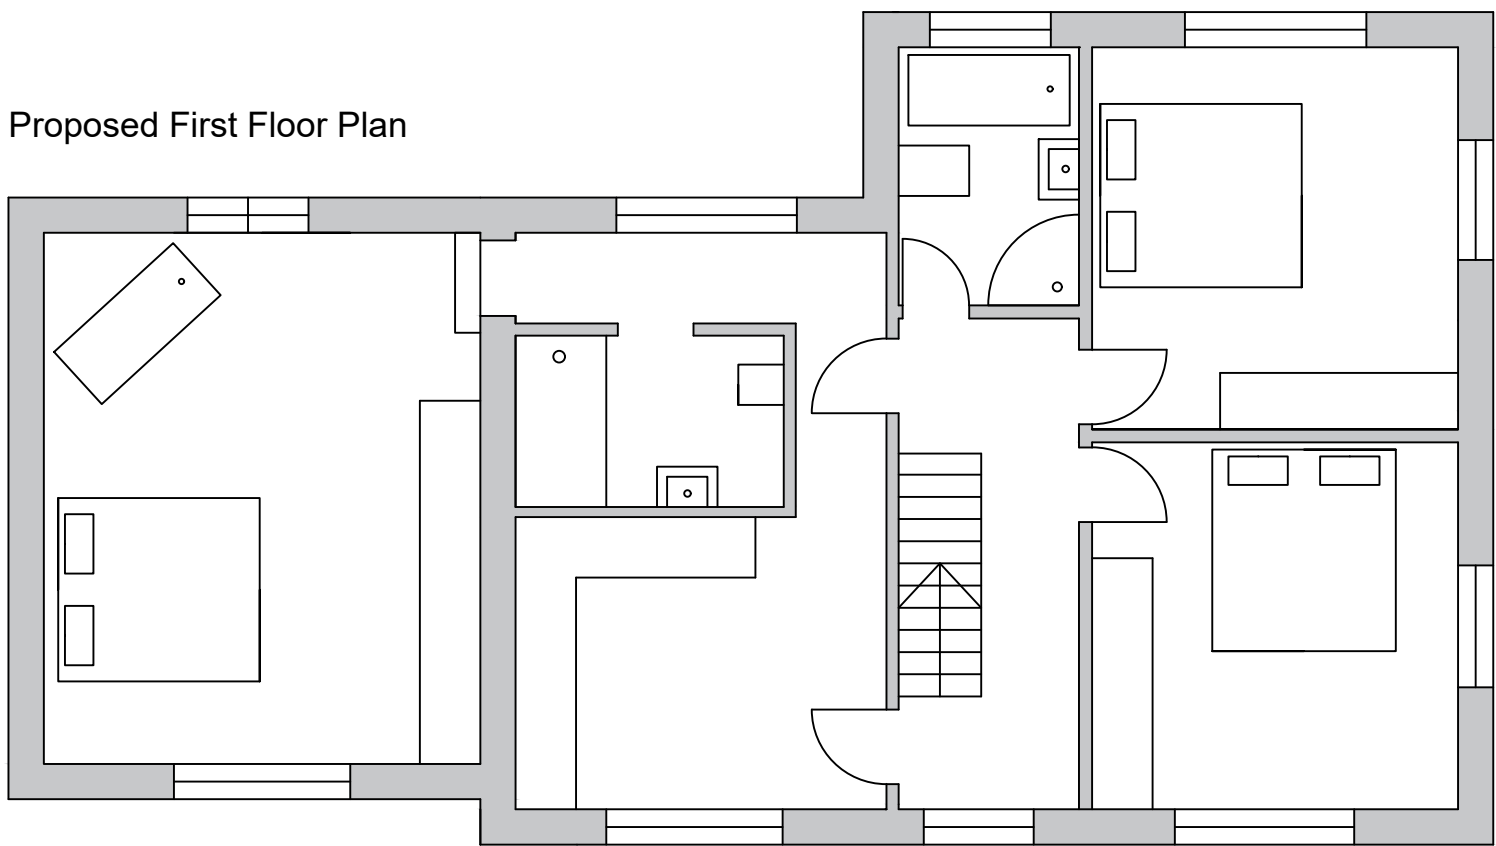

General Notes

Proposed Elevations and Floor Plans

No.	Revision/Issue	Date

Firm Name and Address

Project Name and Address
2 Hermitage Park
Fenny Bridge
Huddersfield
HD8 0JU

Project	2HP	Sheet
Date	09.11.2023	01
Scale	1:75	