



Front Elevation

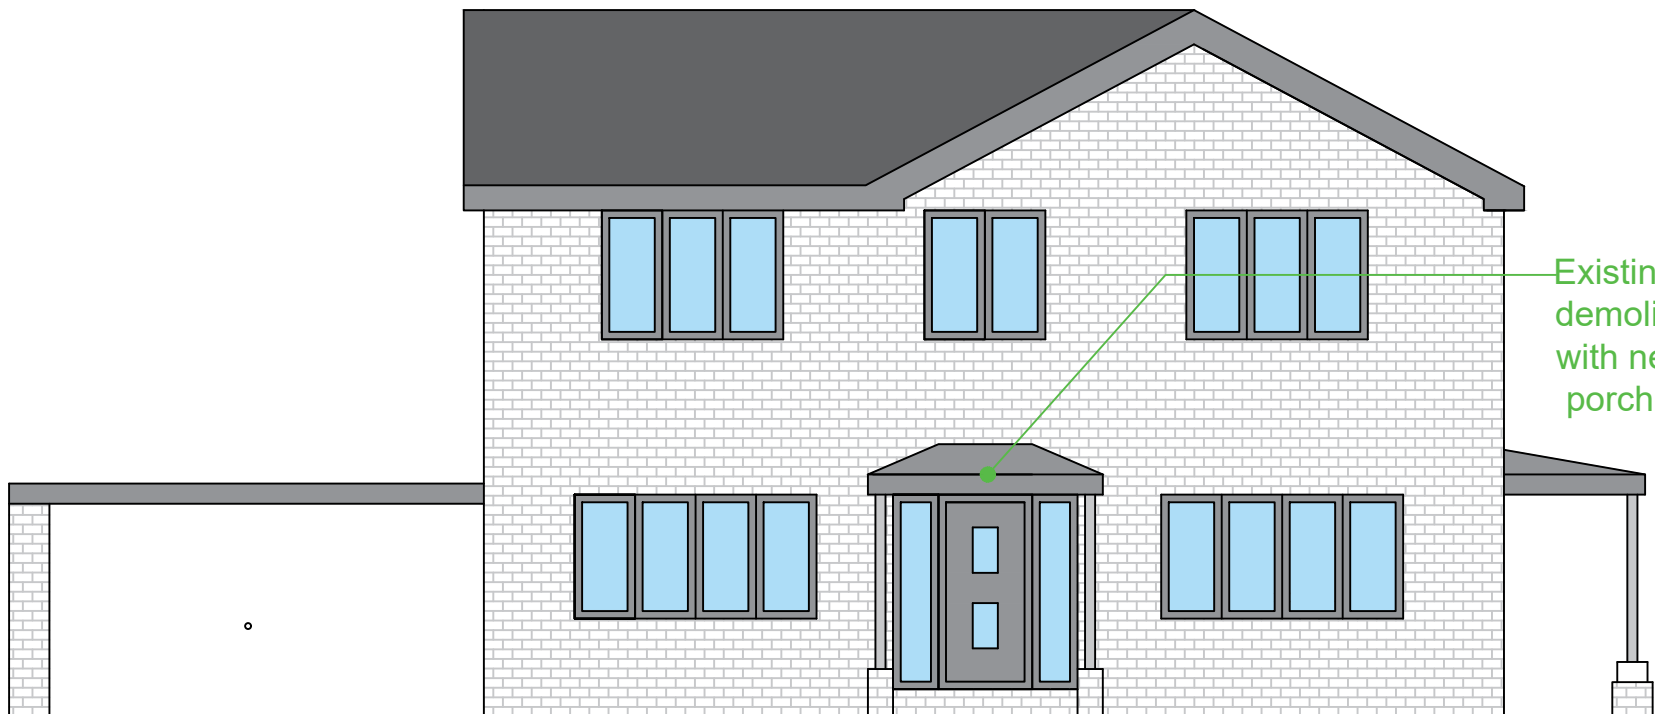

Rear Elevation

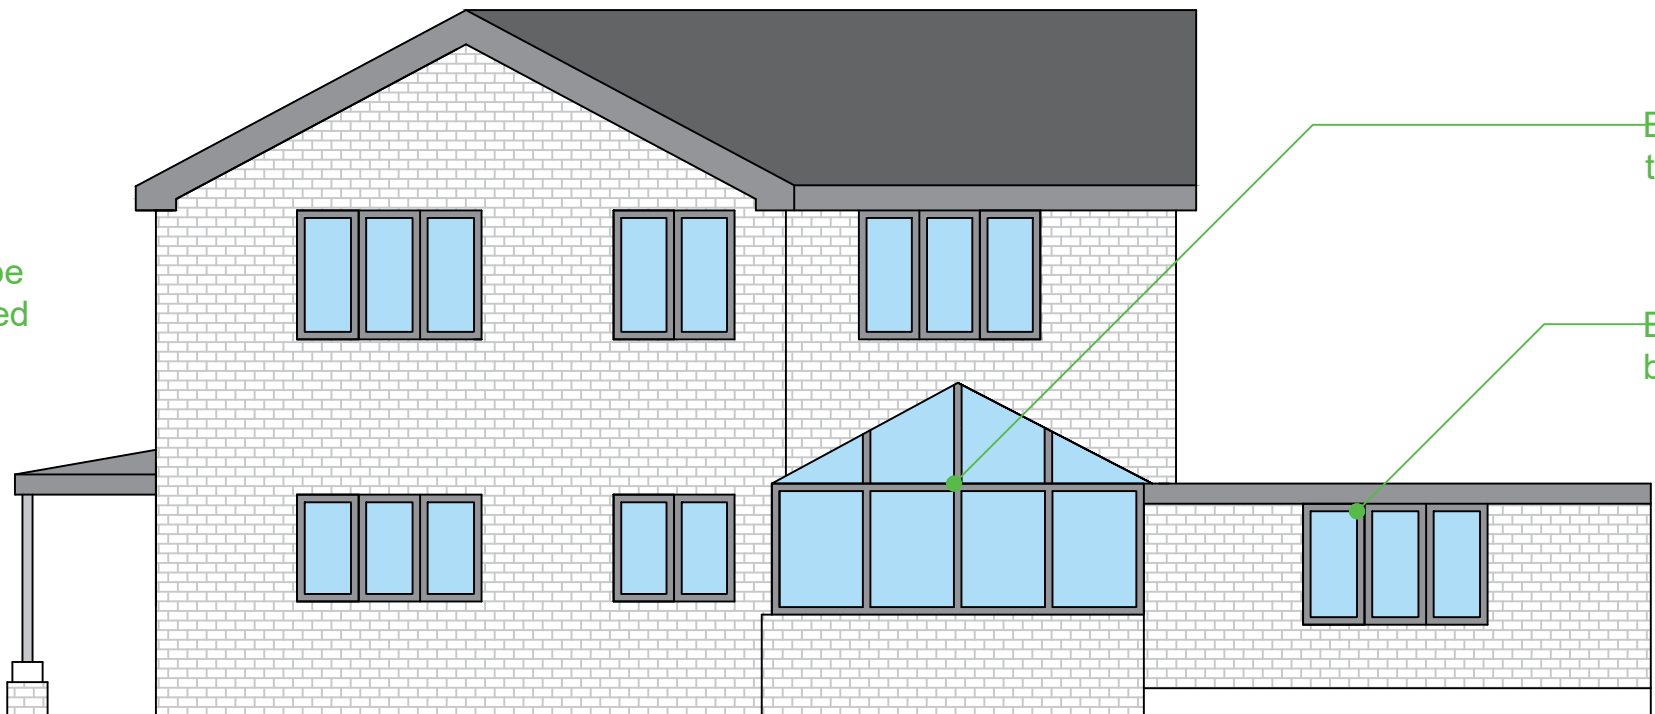


Existing front porch to be demolished and replaced with new oak framed porch

Existing conservatory to be demolished

Existing Garage to be demolished


Right Elevation

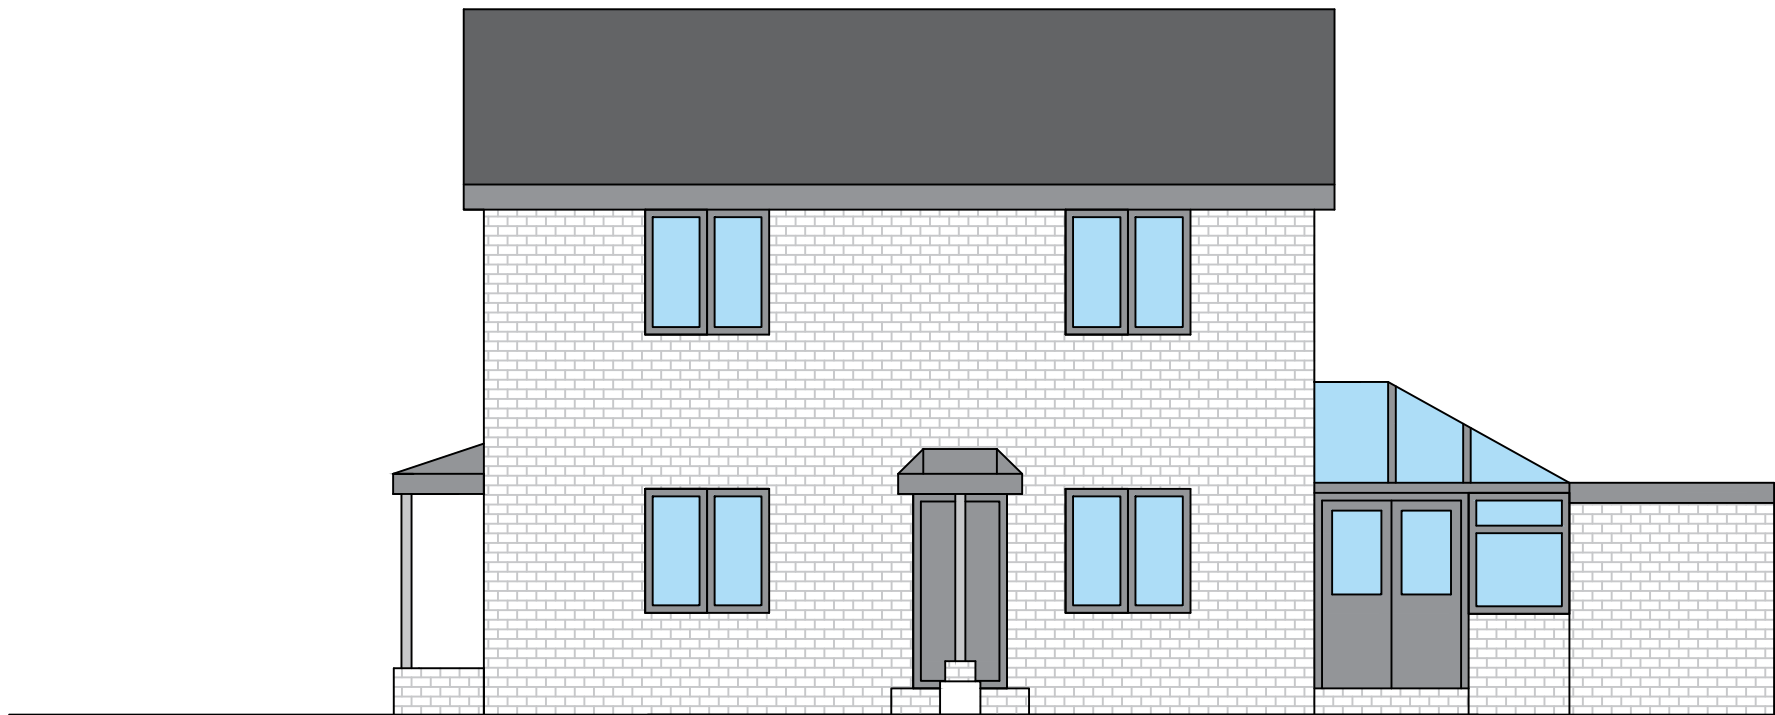


Left Elevation



Ground Floor Plan

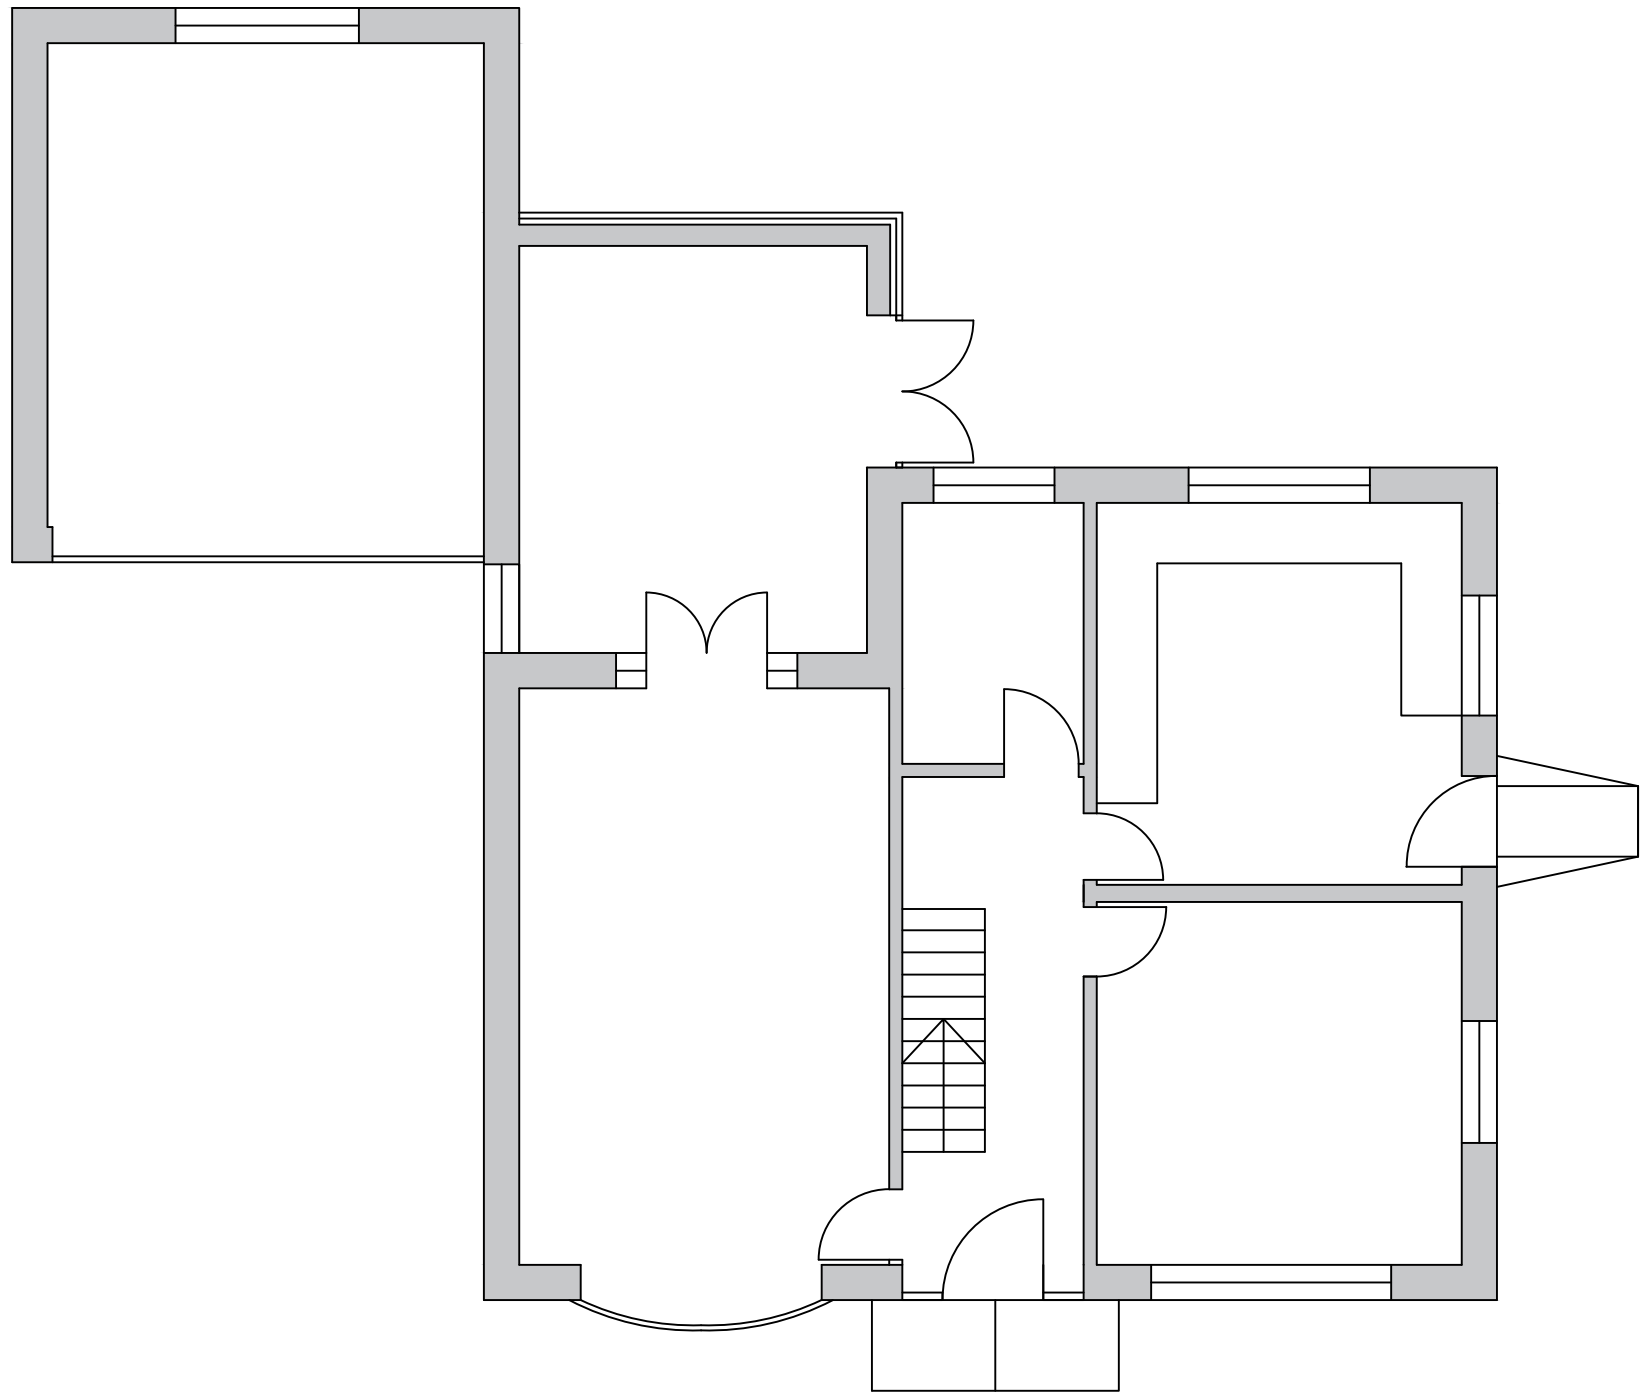

First Floor Plan

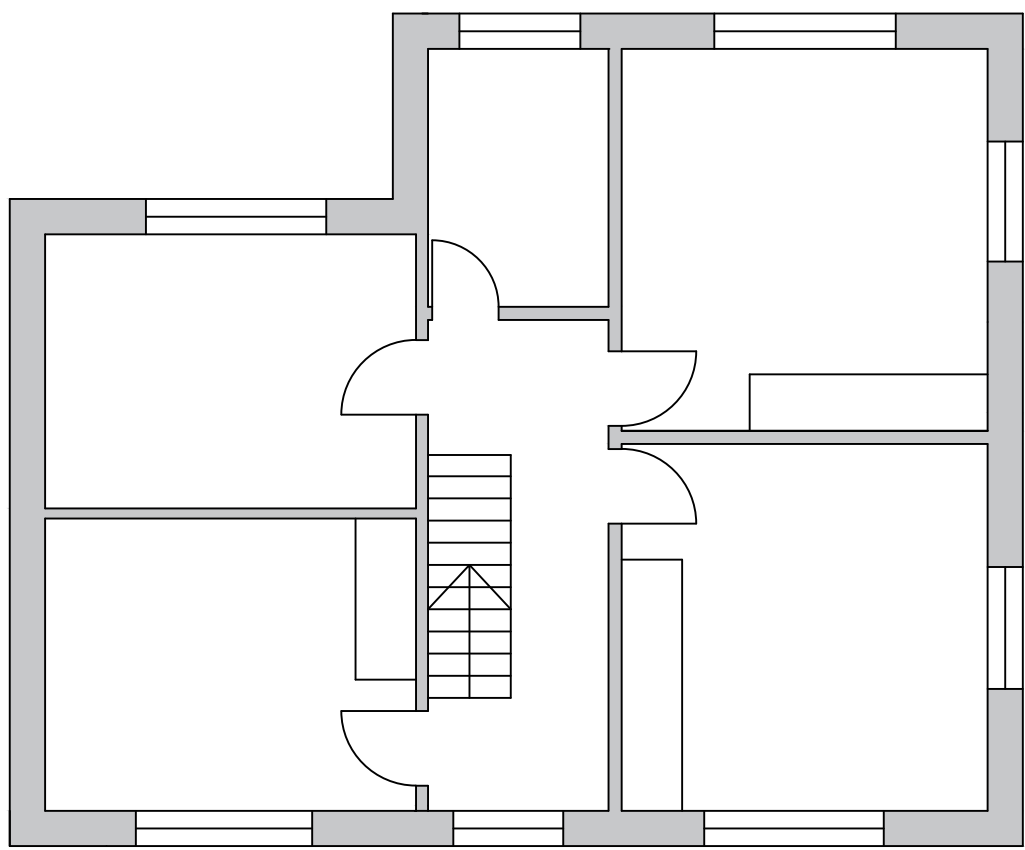

General Notes

Existing Elevations and Floor Plans

No.	Revision/Issue	Date

Firm Name and Address

Project Name and Address

2 Hermitage Park
Fenay Bridge
Huddersfield
HD8 0JU

Project

2HM

Date

09.11.2023

Scale

1.75

Sheet

02