


Front Elevation

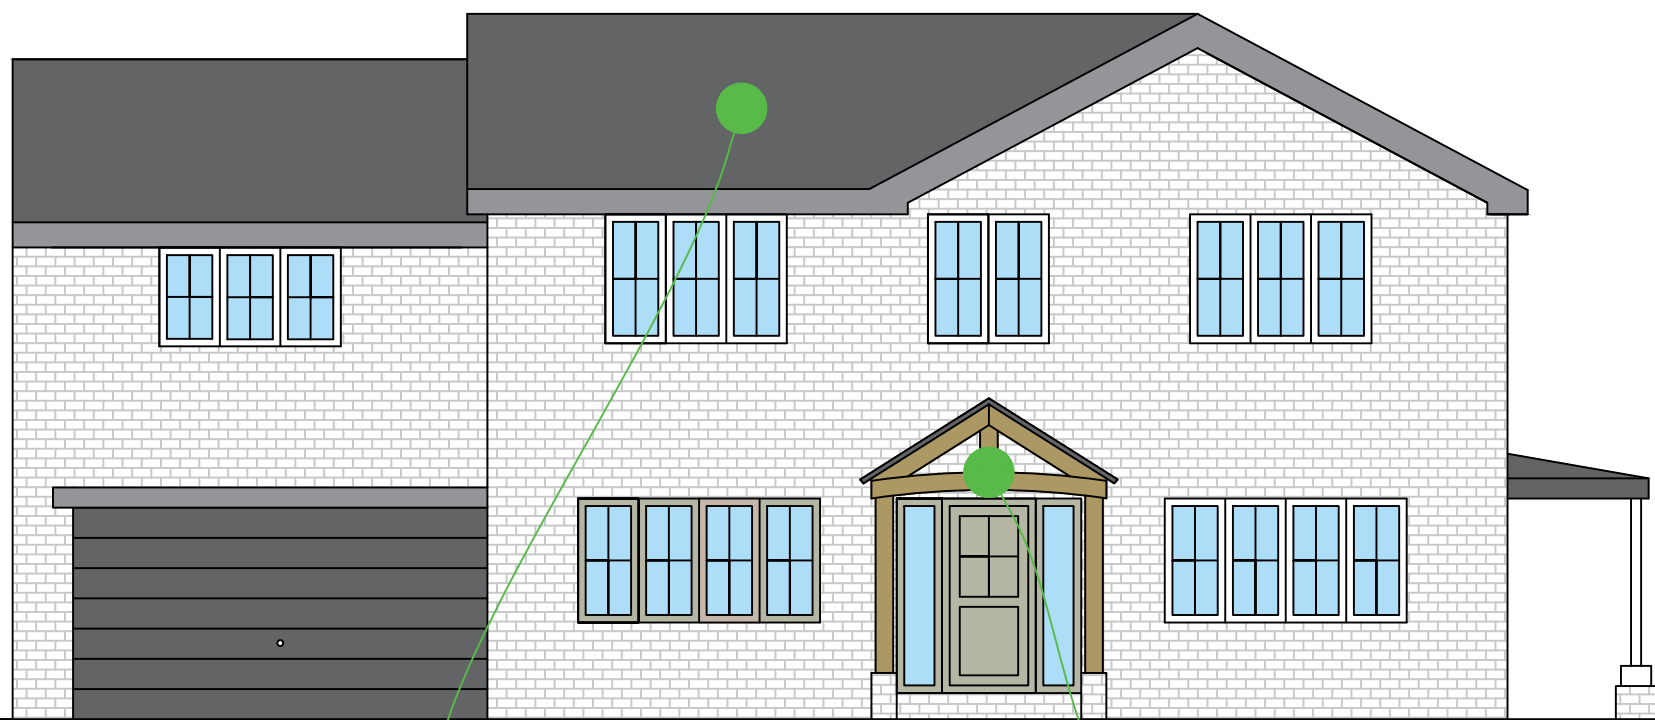

Rear Elevation




New slate roof covering

New slate roof covering
New oak framed porch with slate roof covering


Right Elevation




Left Elevation

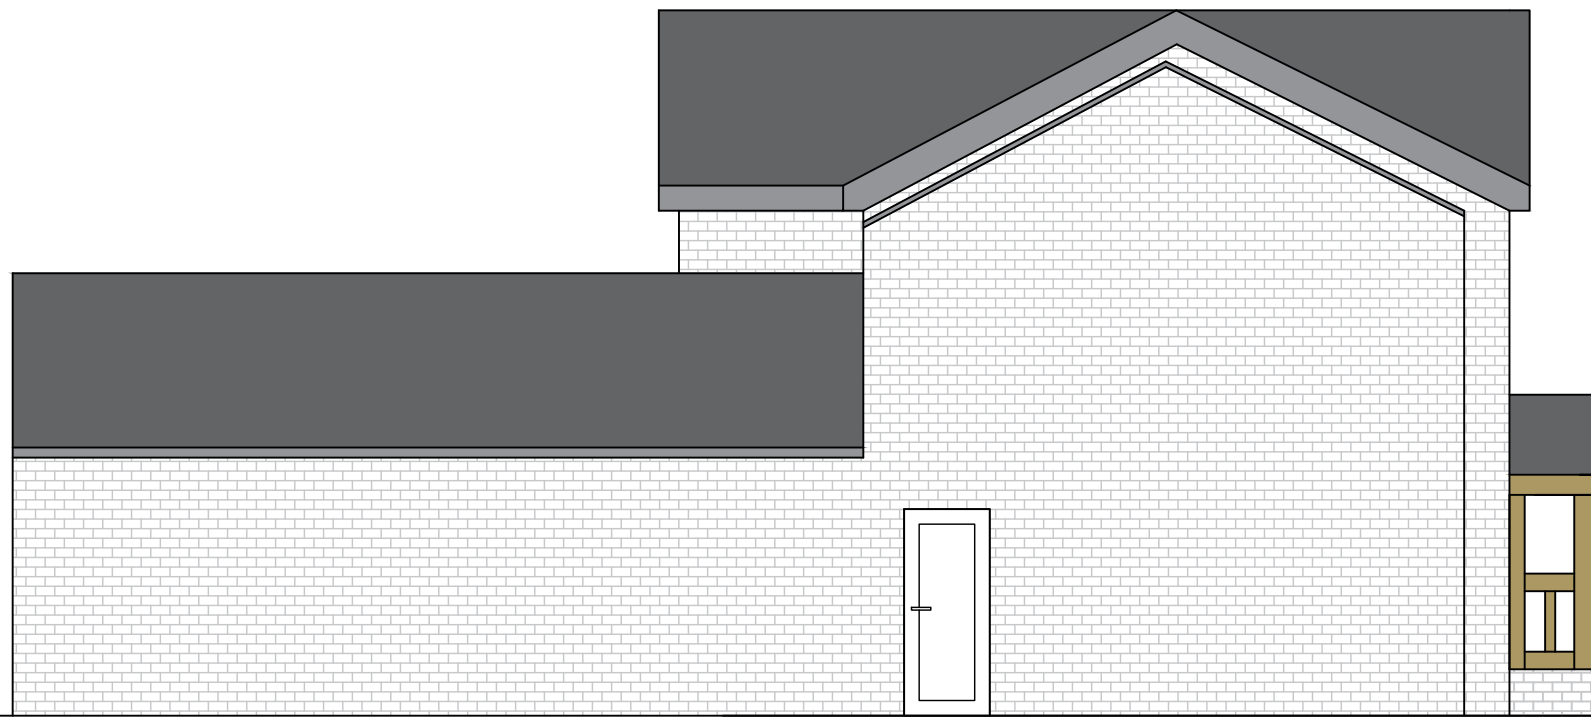

Proposed Ground Floor Plan

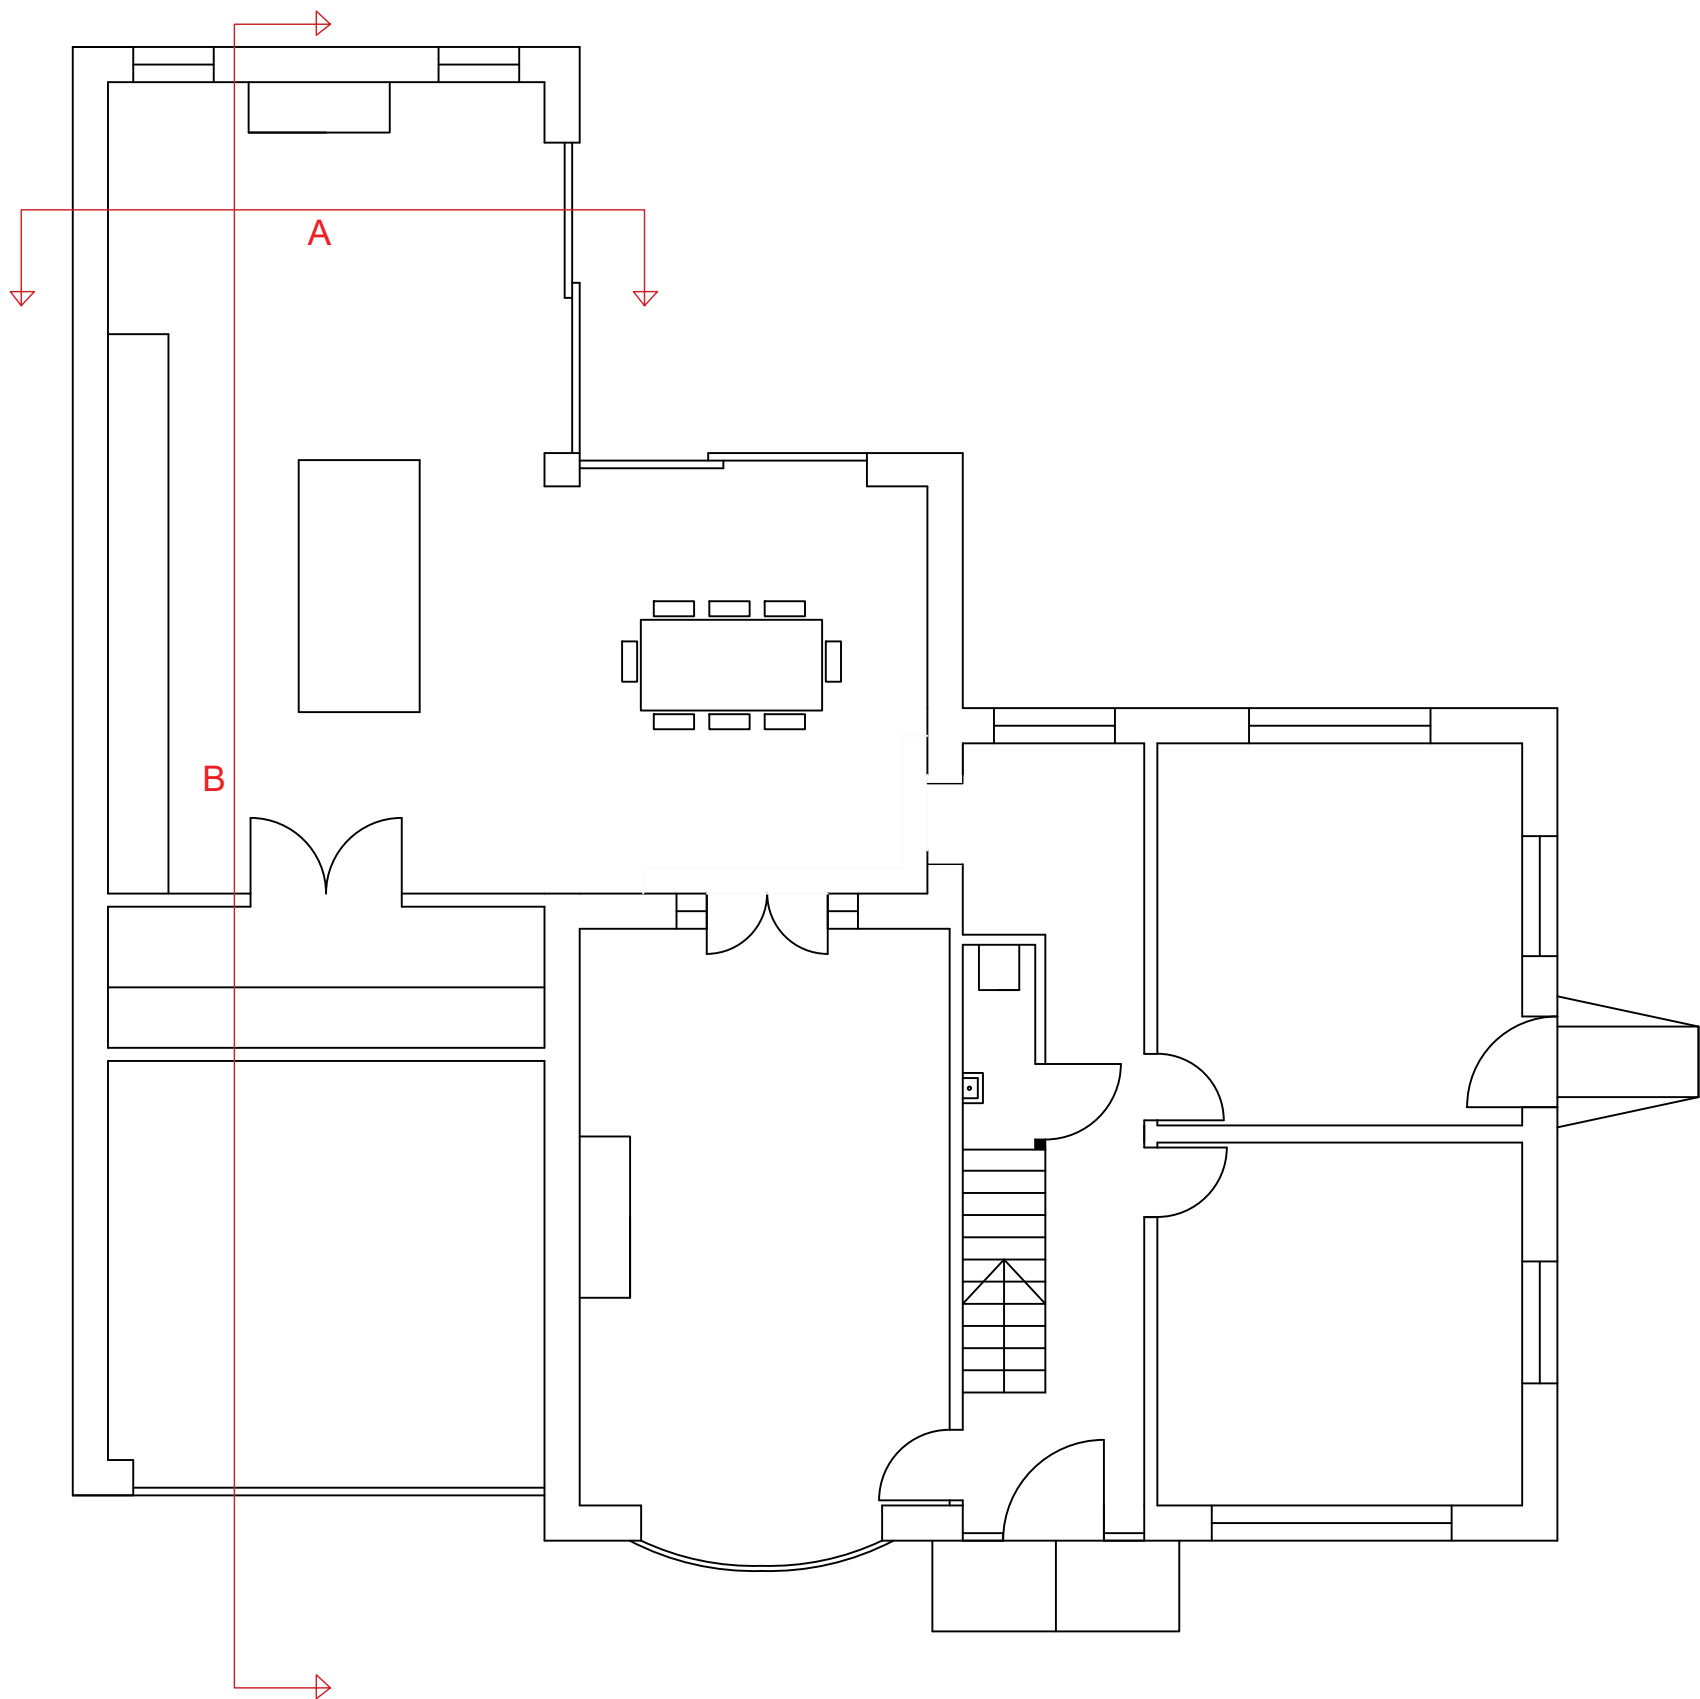

Proposed First Floor Plan

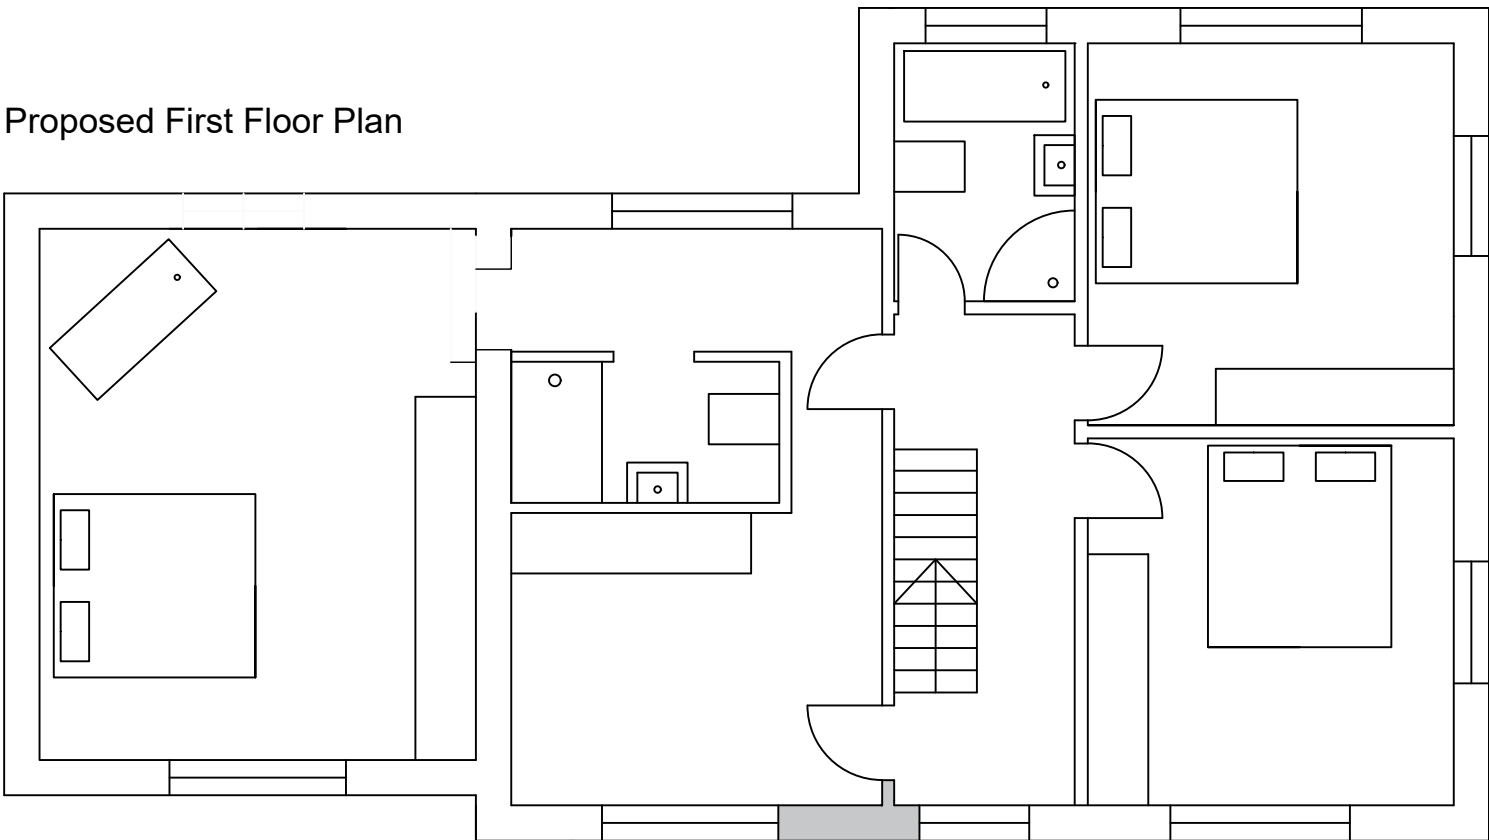

General Notes

Proposed Elevations and Floor Plans

No.	Revision/Issue	Date

Firm Name and Address

Project Name and Address
2 Hermitage Park
Fenay Bridge
Huddersfield
HD8 0JU

Project	2HP	Sheet
Date	09.11.2023	01
Scale	1:75	