

ARCHITECTURE | PLANNING | DESIGN


Malkin Farm
Brow Lane
Holmfirth
HD9 2RJ
07946872499
paul@paulmatthewsarchitectural.co.uk
www.paulmatthewsarchitectural.co.uk

Company Registration Number: 09898149 – Company
Registered in England and Wales


Do not scale from drawing, use figured
dimensions only.

All dimensions must be checked and verified on
site prior to commencement
of works and architect to be notified of any
discrepancies.

The copyright for these drawings remains the
property of Paul MatthewsArchitectural Ltd.
They must not be reproduced in any way without
prior written consent from the originator (Paul
MatthewsArchitecturalLtd).

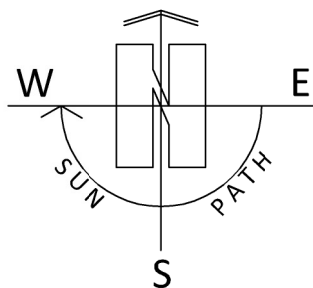

Spring Wood House

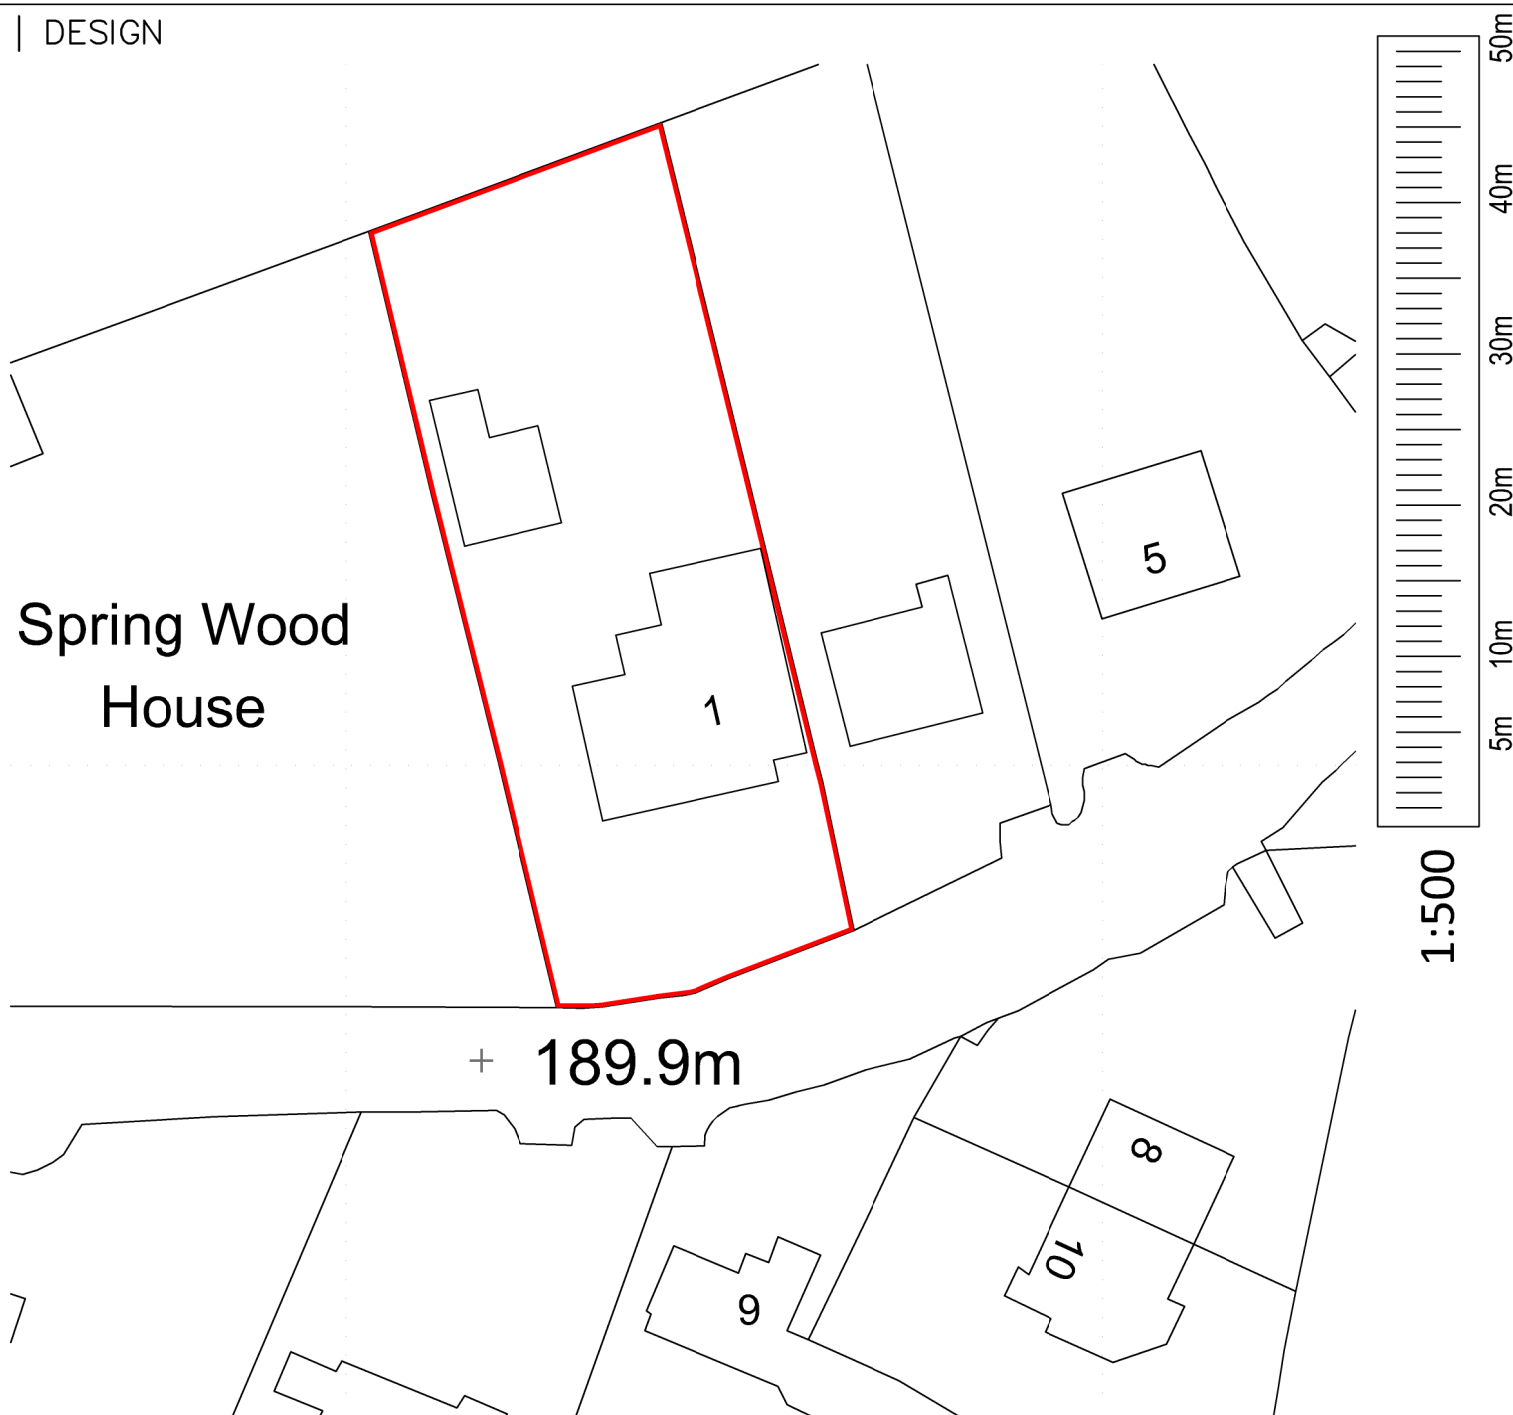

Location
1 Butterley Lane New Mill, Holmfirth, HD9 7EZ
Project
First Floor Extension to Side and Rear
Client

Mr & Mrs L Clough

Drawing Title/Issue

Existing Block Plan

scale	date	sheet size	dwg. no.
1:500	10/23	A4	23/938/02