



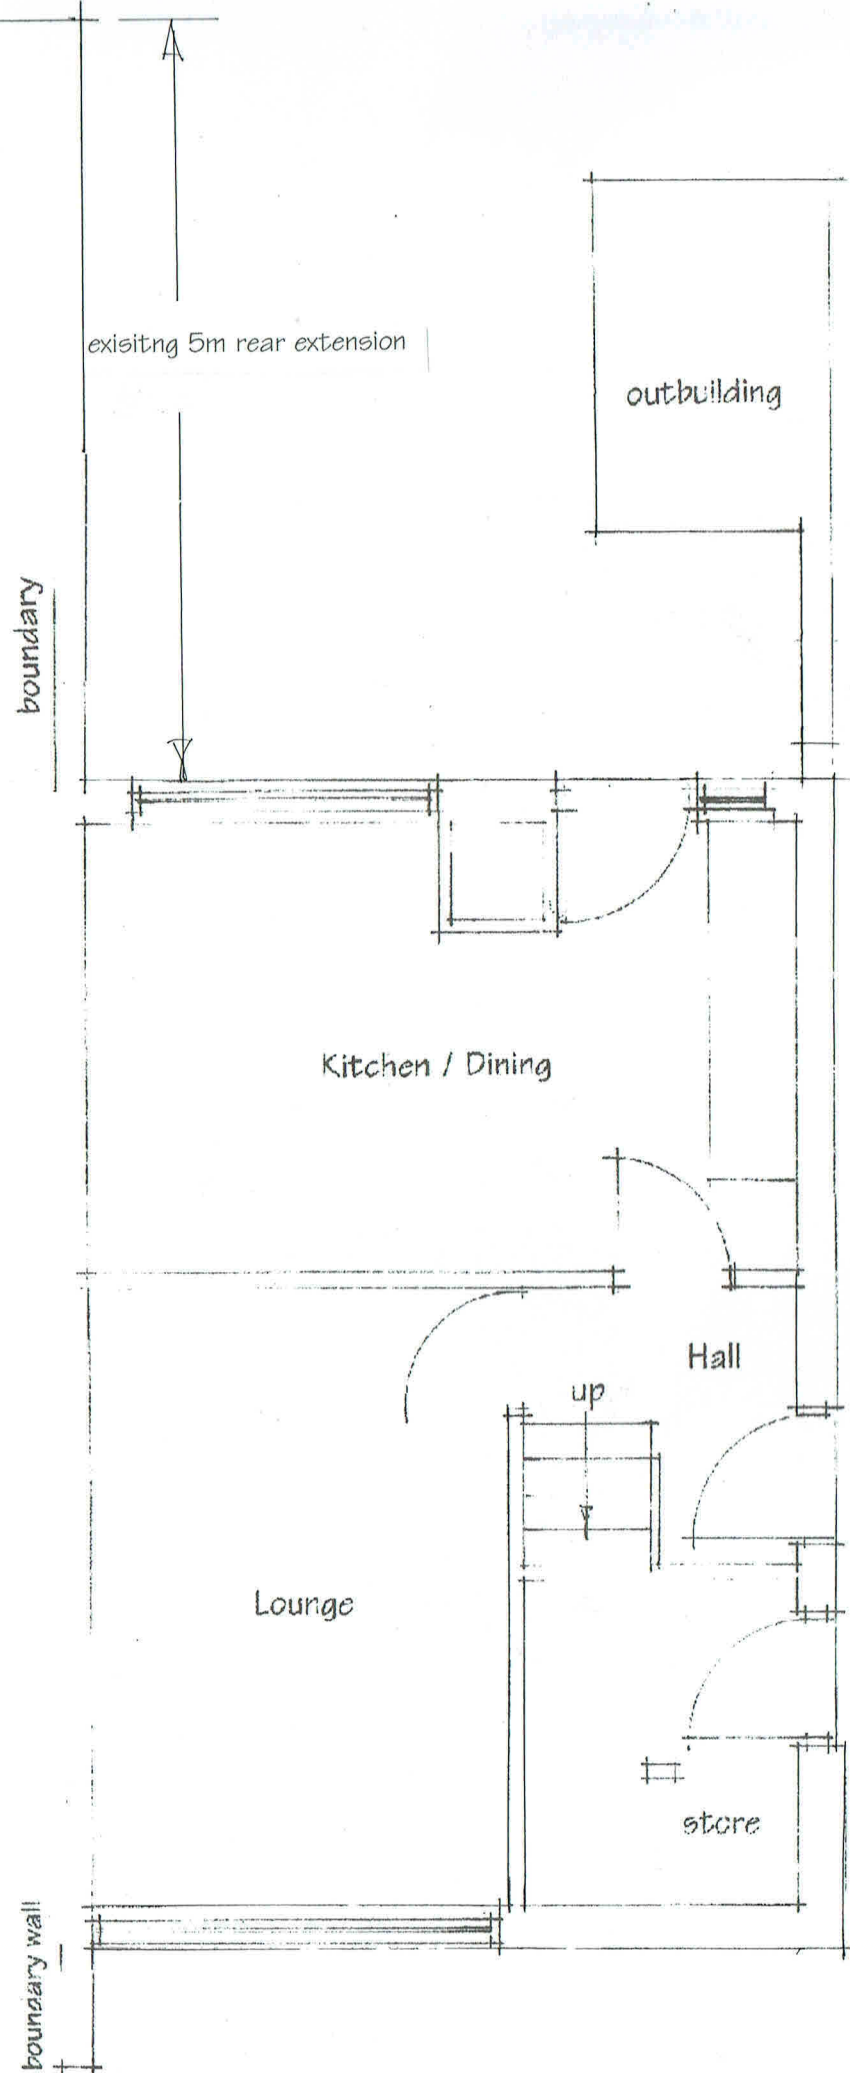


EXISTING GROUND FLOOR PLAN

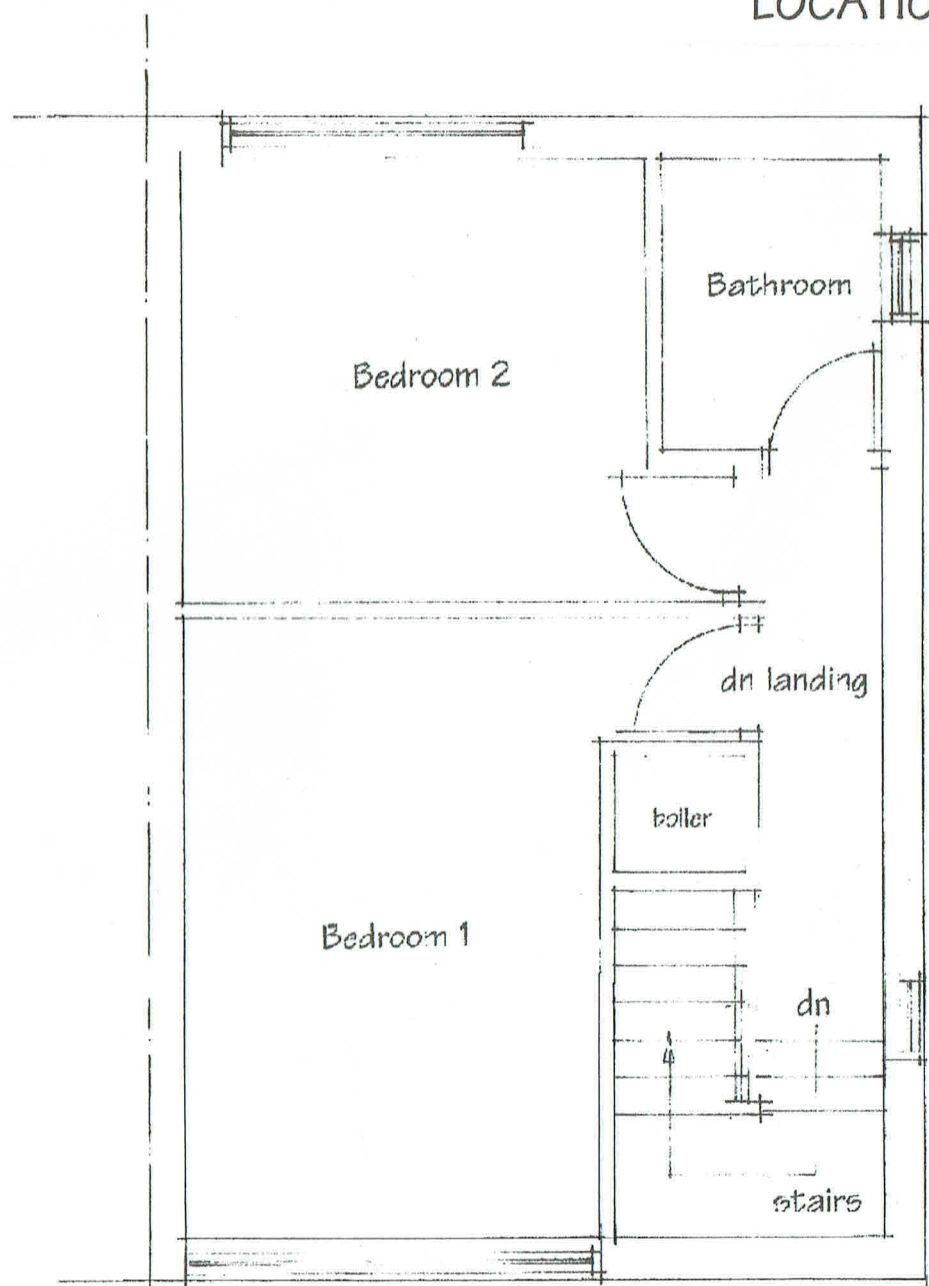

EXISTING FIRST FLOOR PLAN



LOCATION PLAN 1:1250th

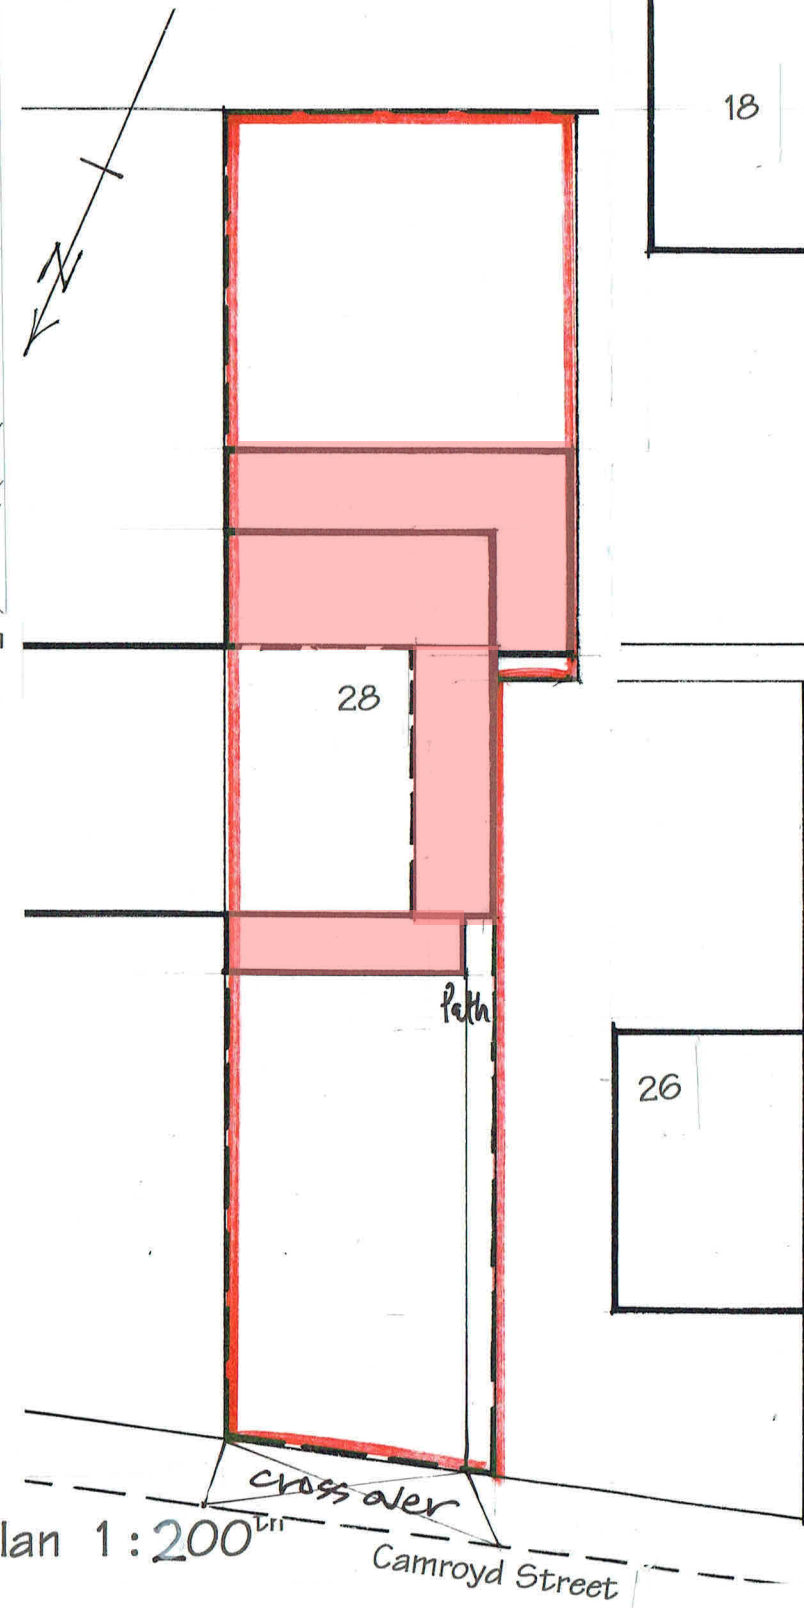

Block Plan 1:200th

PROPOSED EXTENSIONS TO FRONT, SIDE & REAR OF HOUSE and PARKING AREA with KERB CROSS-OVER AT 28 CAMROYD STREET, DEWSBURY

for Mr Abdul Zafar

Scale
Date

1 : 50
November 2023

Stuart Hartley
Registered Architect
Dewsbury 01924 456810