



LOCATION PLAN 1:1250

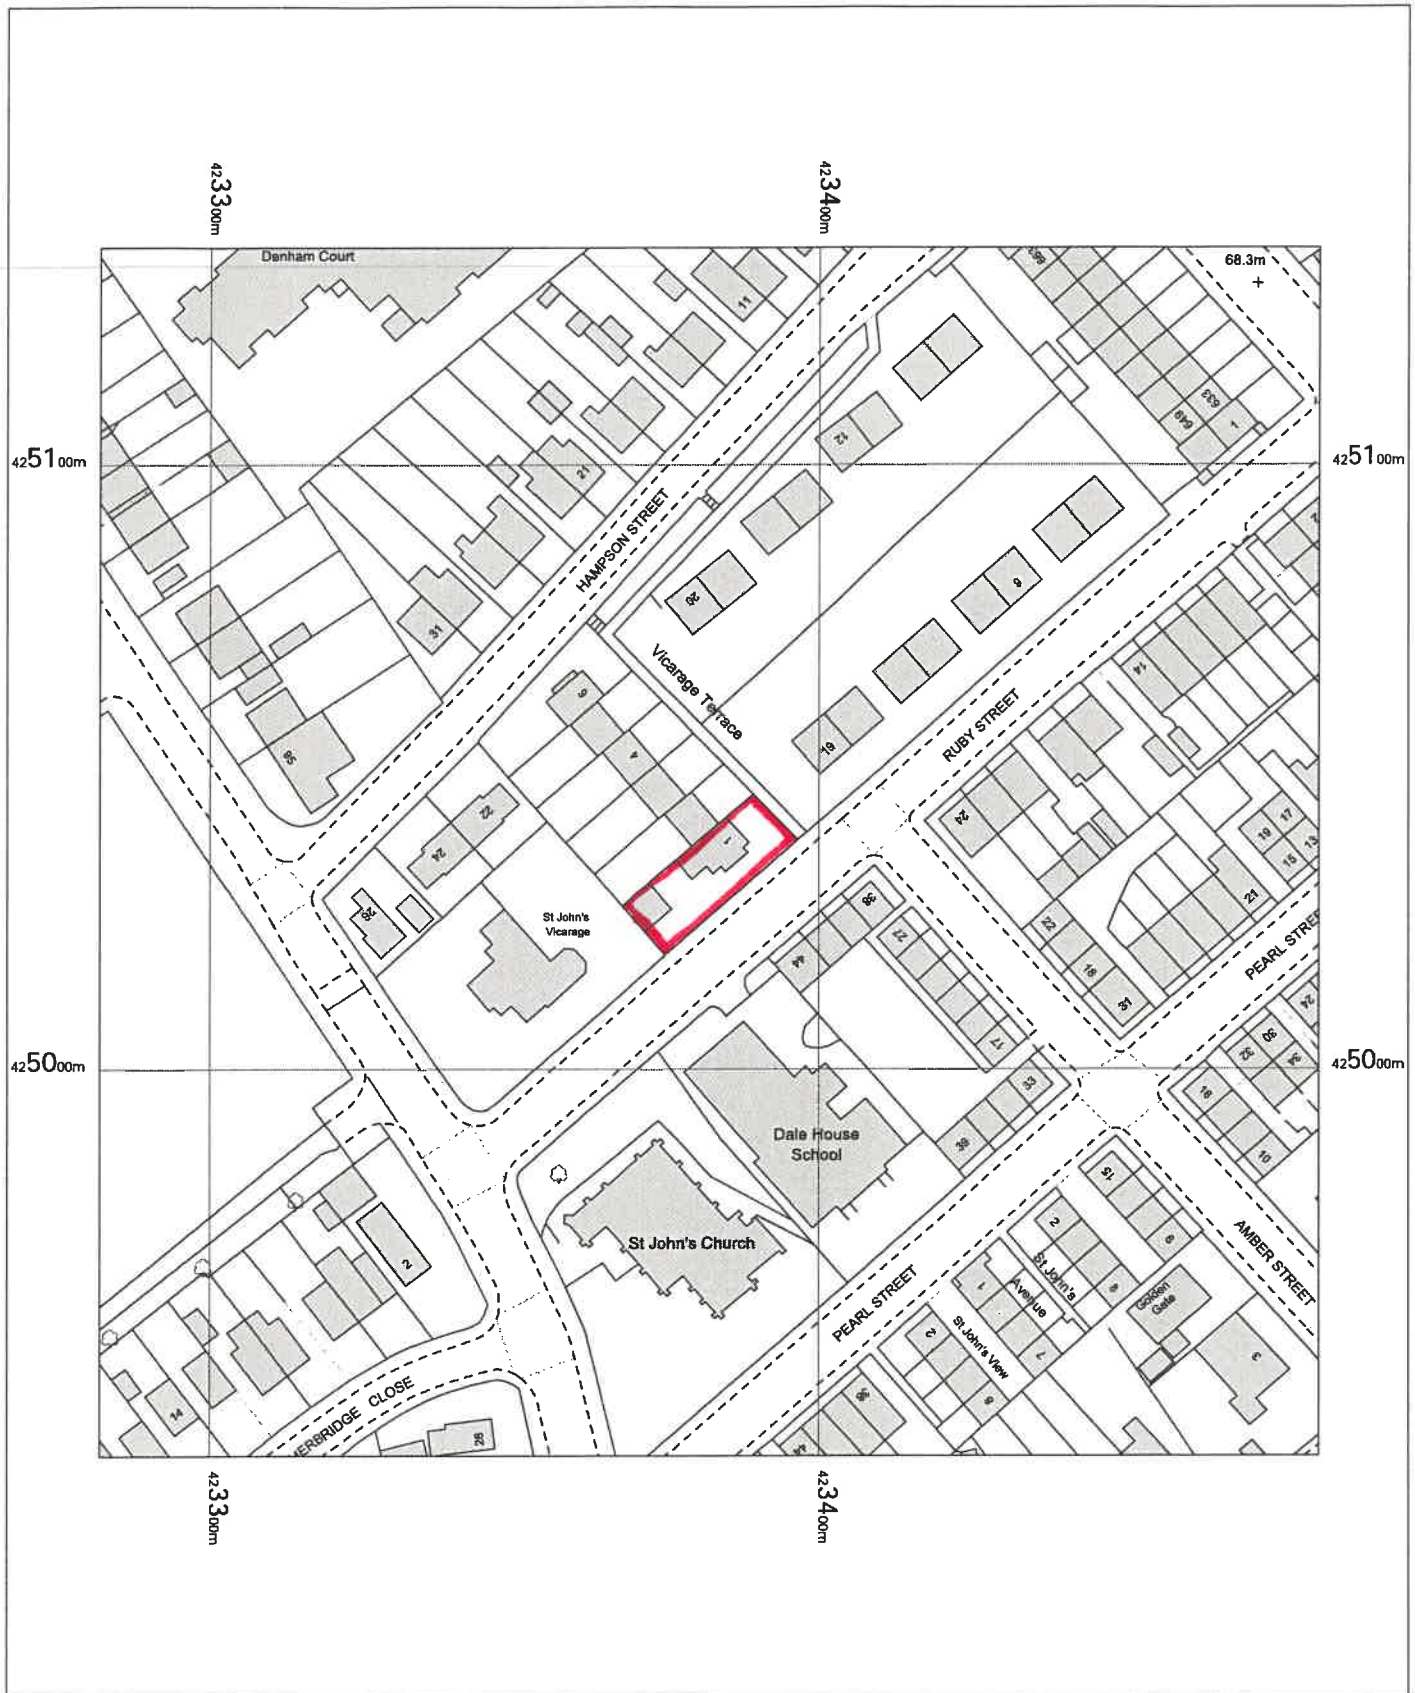


0 5 10 15 20 25 30 35 40 45 50
m

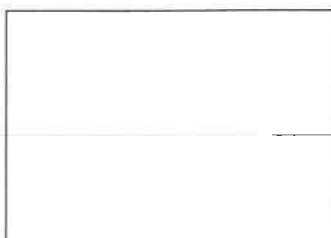

OS MasterMap 1250/2500/10000 scale
Friday, November 10, 2023, ID: BW1-01135142
maps.blackwell.co.uk

1:1250 scale print at A4, Centre: 423382 E, 425036 N

©Crown Copyright Ordnance Survey. Licence no. 100041041

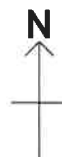

BLACKWELL'S
MAPPING SERVICES
PERSONAL & PROFESSIONAL MAPPING
www.blackwellmapping.co.uk

TEL: 0800 151 2612
maps@blackwell.co.uk

