

+


+

ALL DIMENSIONS IN MM's

149/11B

5.00m


1.00m

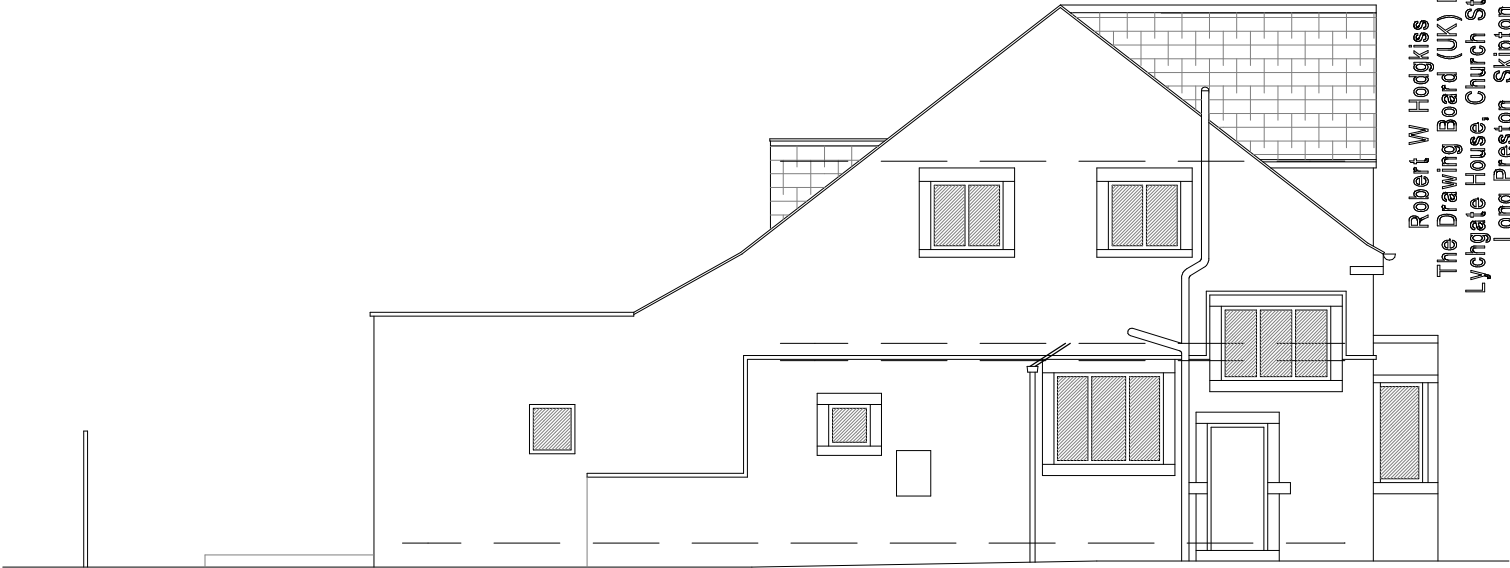

Robert W Hodgkiss
The Drawing Board (UK) Ltd
Lychgate House, Church Street
Long Preston, Skipton
BD23 4NJ
0770 921 4450
robert@thedrawingboarduk.com

scale : 1/100
PROPOSED ELEVATIONS


North West View

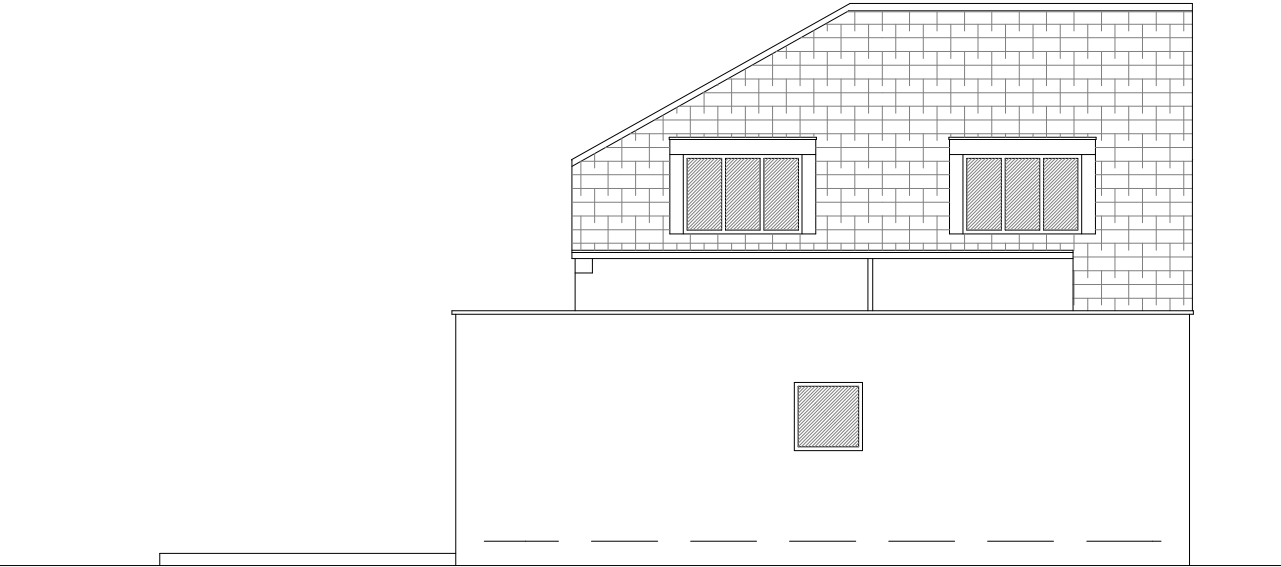

North East View



South East View

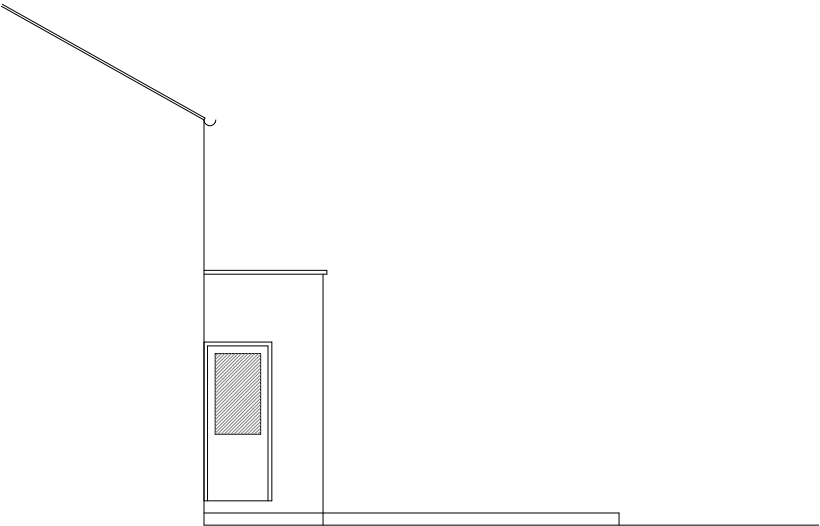

South West View

proposed single storey rear extension and adaption of premises at
9 Lowerhouses Lane
HUDDERSFIELD HD5 8JR

+

+