



+

+

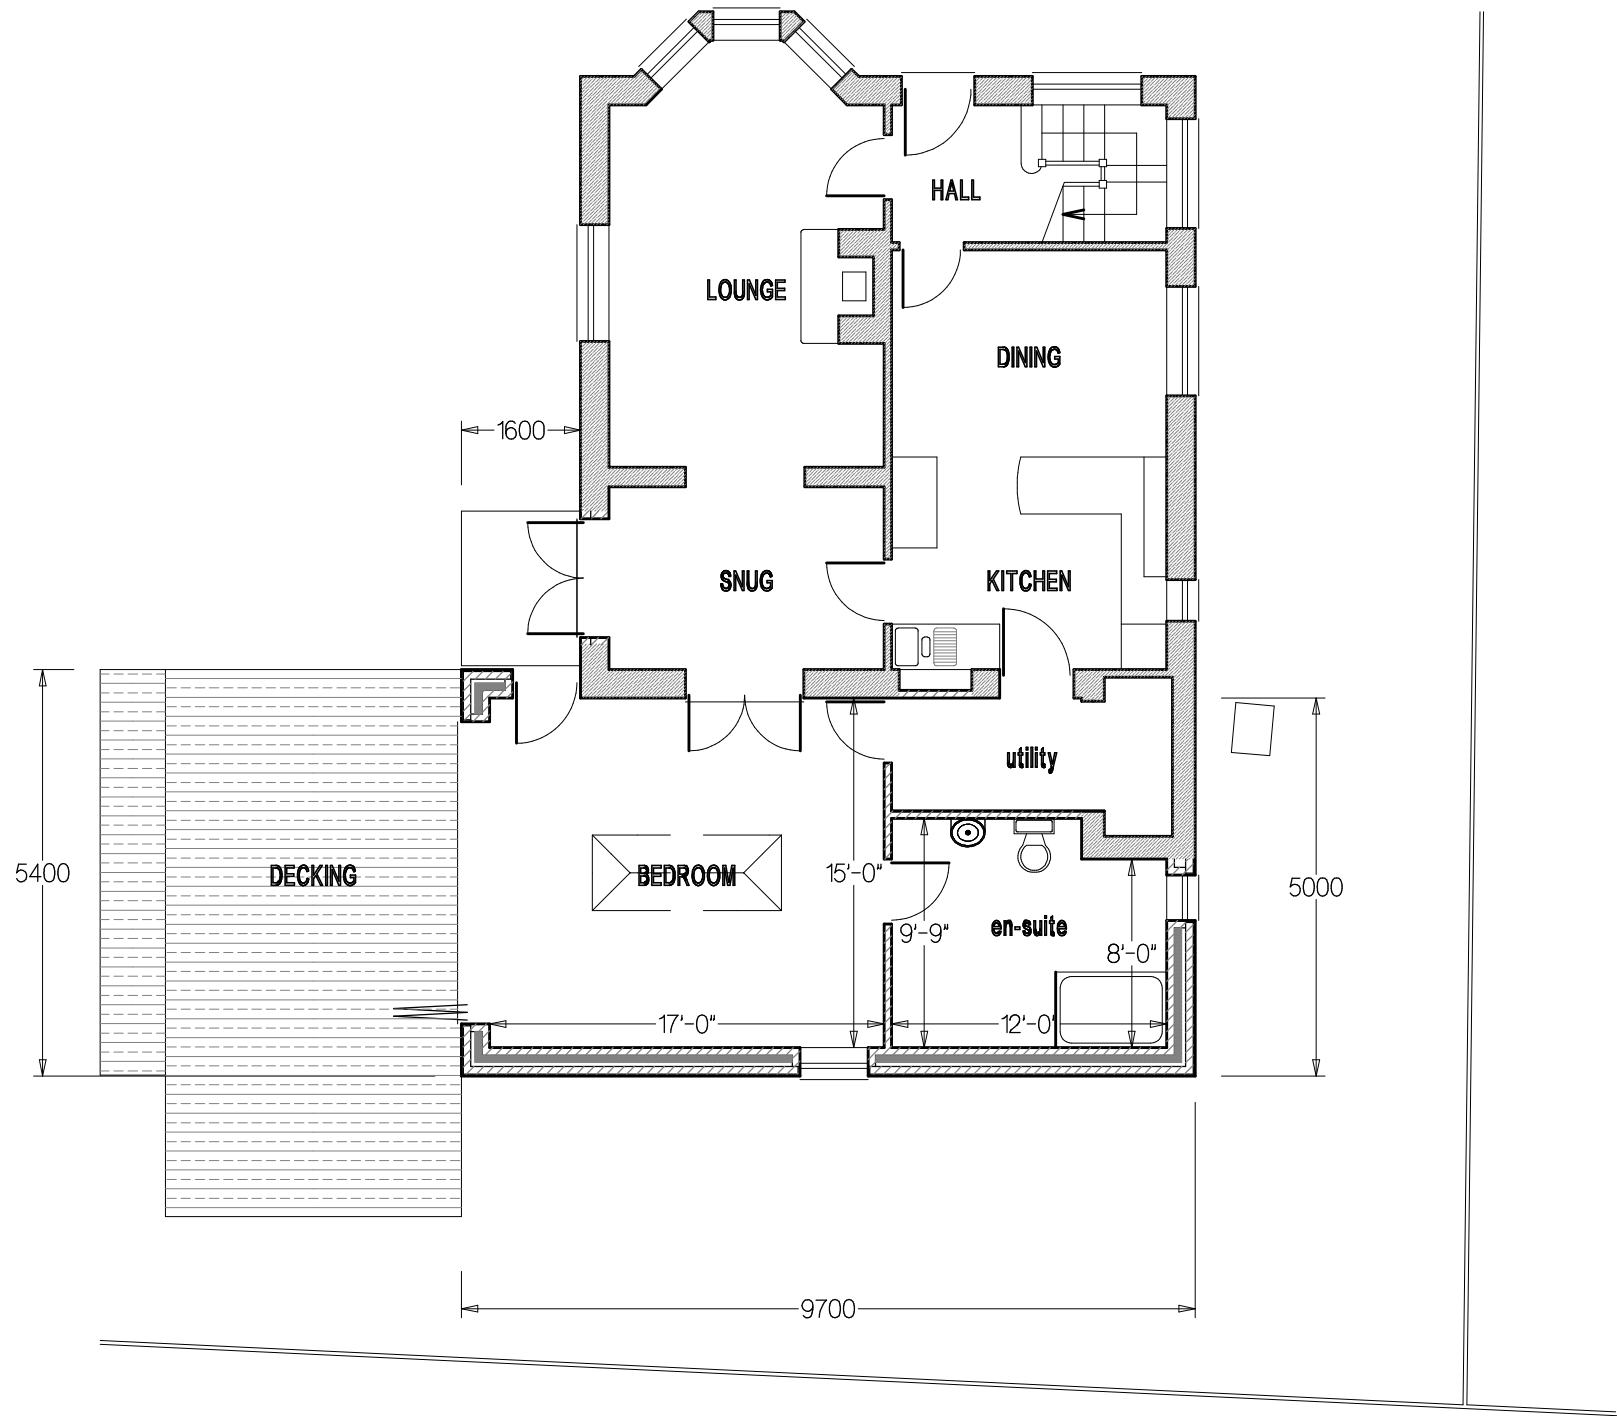

ALL DIMENSIONS IN MM's

149/10A

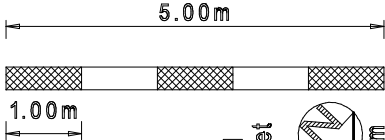

Robert W Hodgkiss
The Drawing Board (UK) Ltd
Lychgate House, Church Street
Long Preston, Skipton
BD23 4NJ
0770 921 4450
robert@thedrawingboarduk.com

proposed single storey rear extension and adaption of premises at
9 Lowerhouses Lane
HUDDERSFIELD HD5 8JR

scale : 1/100
PROPOSED GROUND FLOOR LAYOUT