EXISTING CONSERVATORY

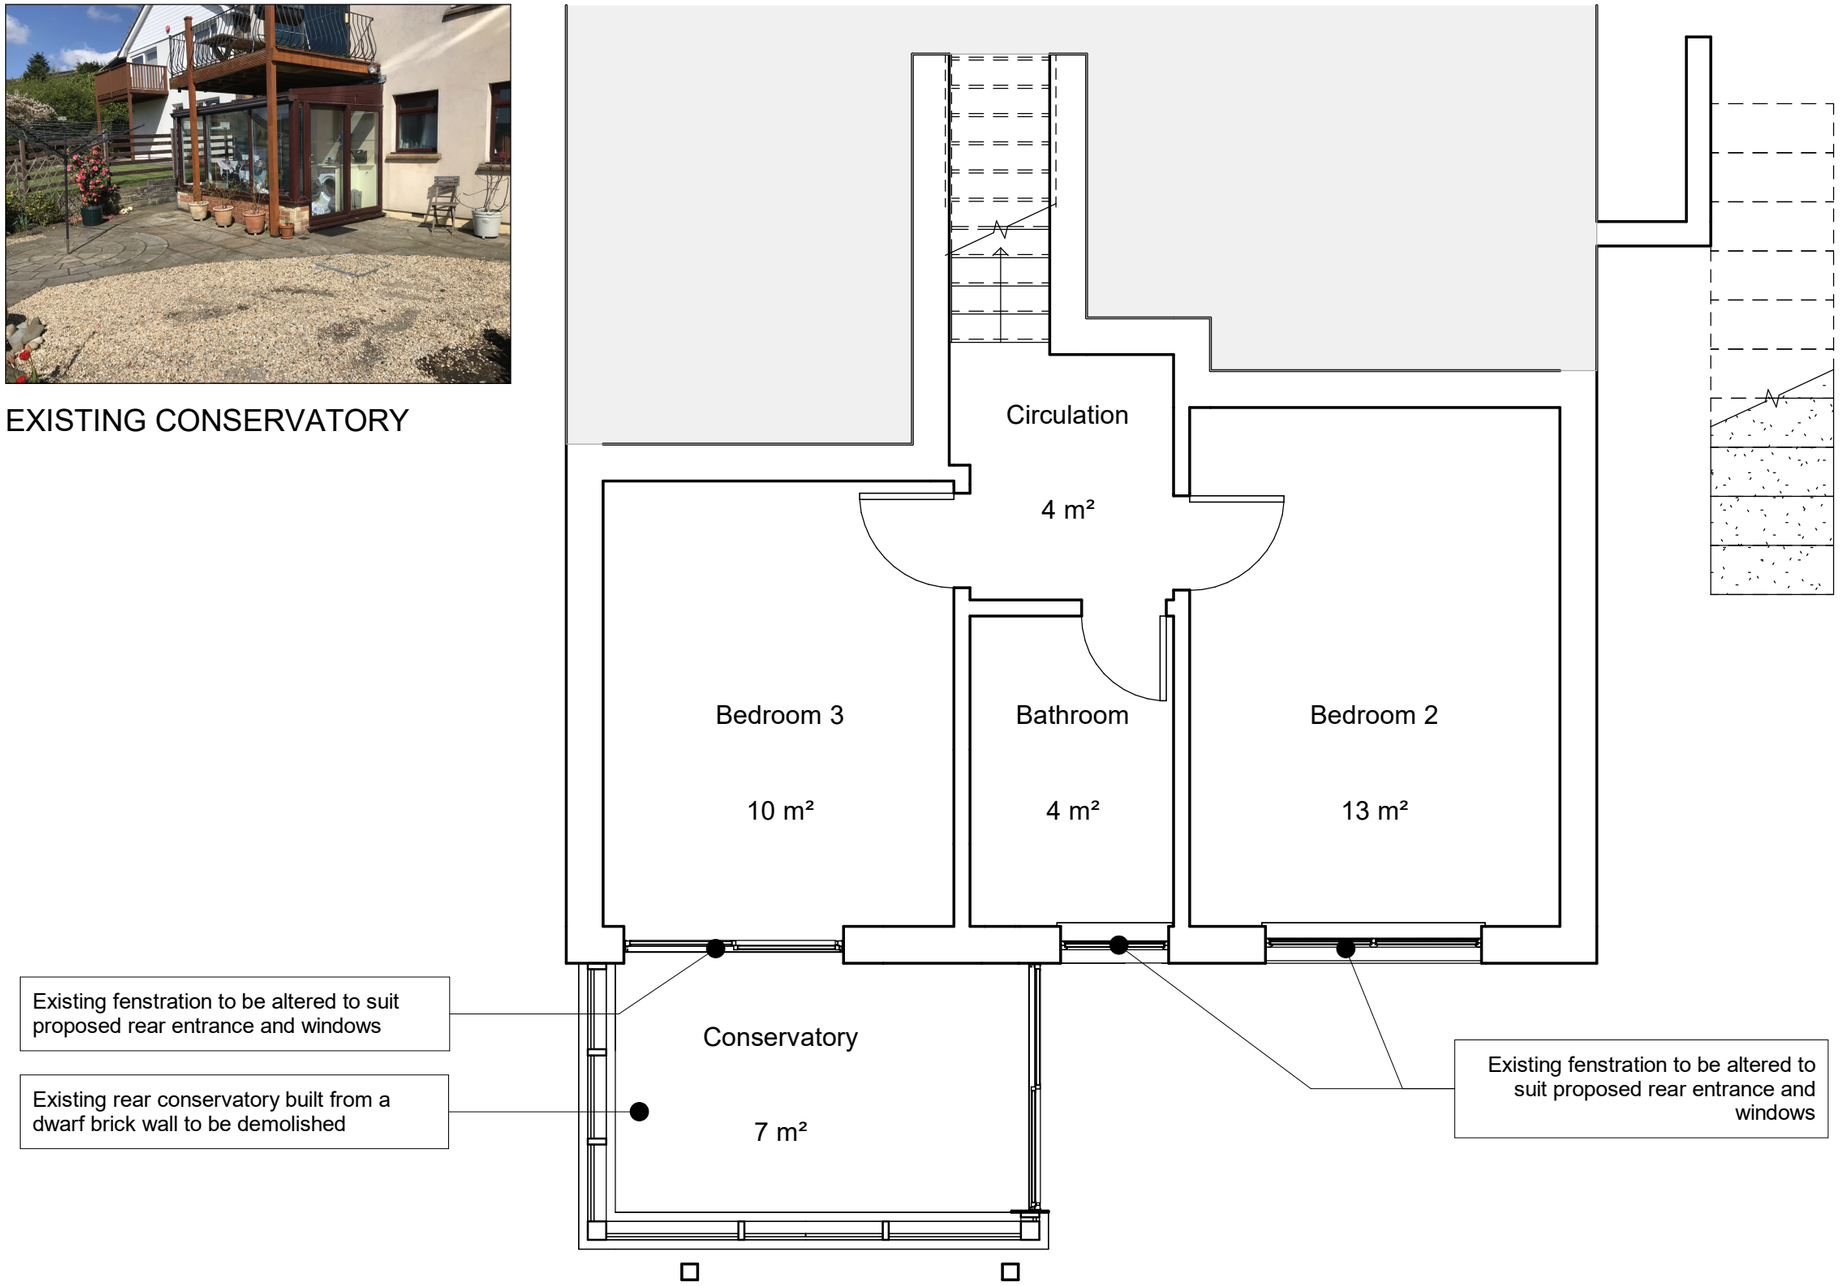

EXISTING LOWER GROUND FLOOR
1:50

NOTES

DO NOT SCALE FROM THIS DRAWING

It is the Contractor's responsibility to check all governing dimensions and verify all dimensions on site before commencing any work or making any shop drawings.
This drawing is to be read in conjunction with schedules of work, specifications, bills of quantities and other relevant information. Any discrepancies are to be reported to Milaro Estates Limited.
Work and materials are to be in accordance with the Building Regulations and to comply with relevant British Standards.
This drawing is copyright of Milaro Estates Limited and should not be reproduced in whole or part without their written permission.

Revision Schedule

Rev	Date	Description	By
C	231025	Planning Submission	MC

MILARO ESTATES

MILARO ESTATES LIMITED
35 WESTGATE, HUDDERSFIELD, HD1 1PA
info@milaro.co.uk

Project

Paul & Abigail Stone

41 Broad Lane
Holmfirth
HD9 3XE

Project Status

Planning

Drawing Title

Existing Lower Ground Floor Plan

A3	Date 25/10/23	Scale 1 : 50
	Drawn by MBC	Checked by --

Drawing No.	Revision
230426-P-A100	C