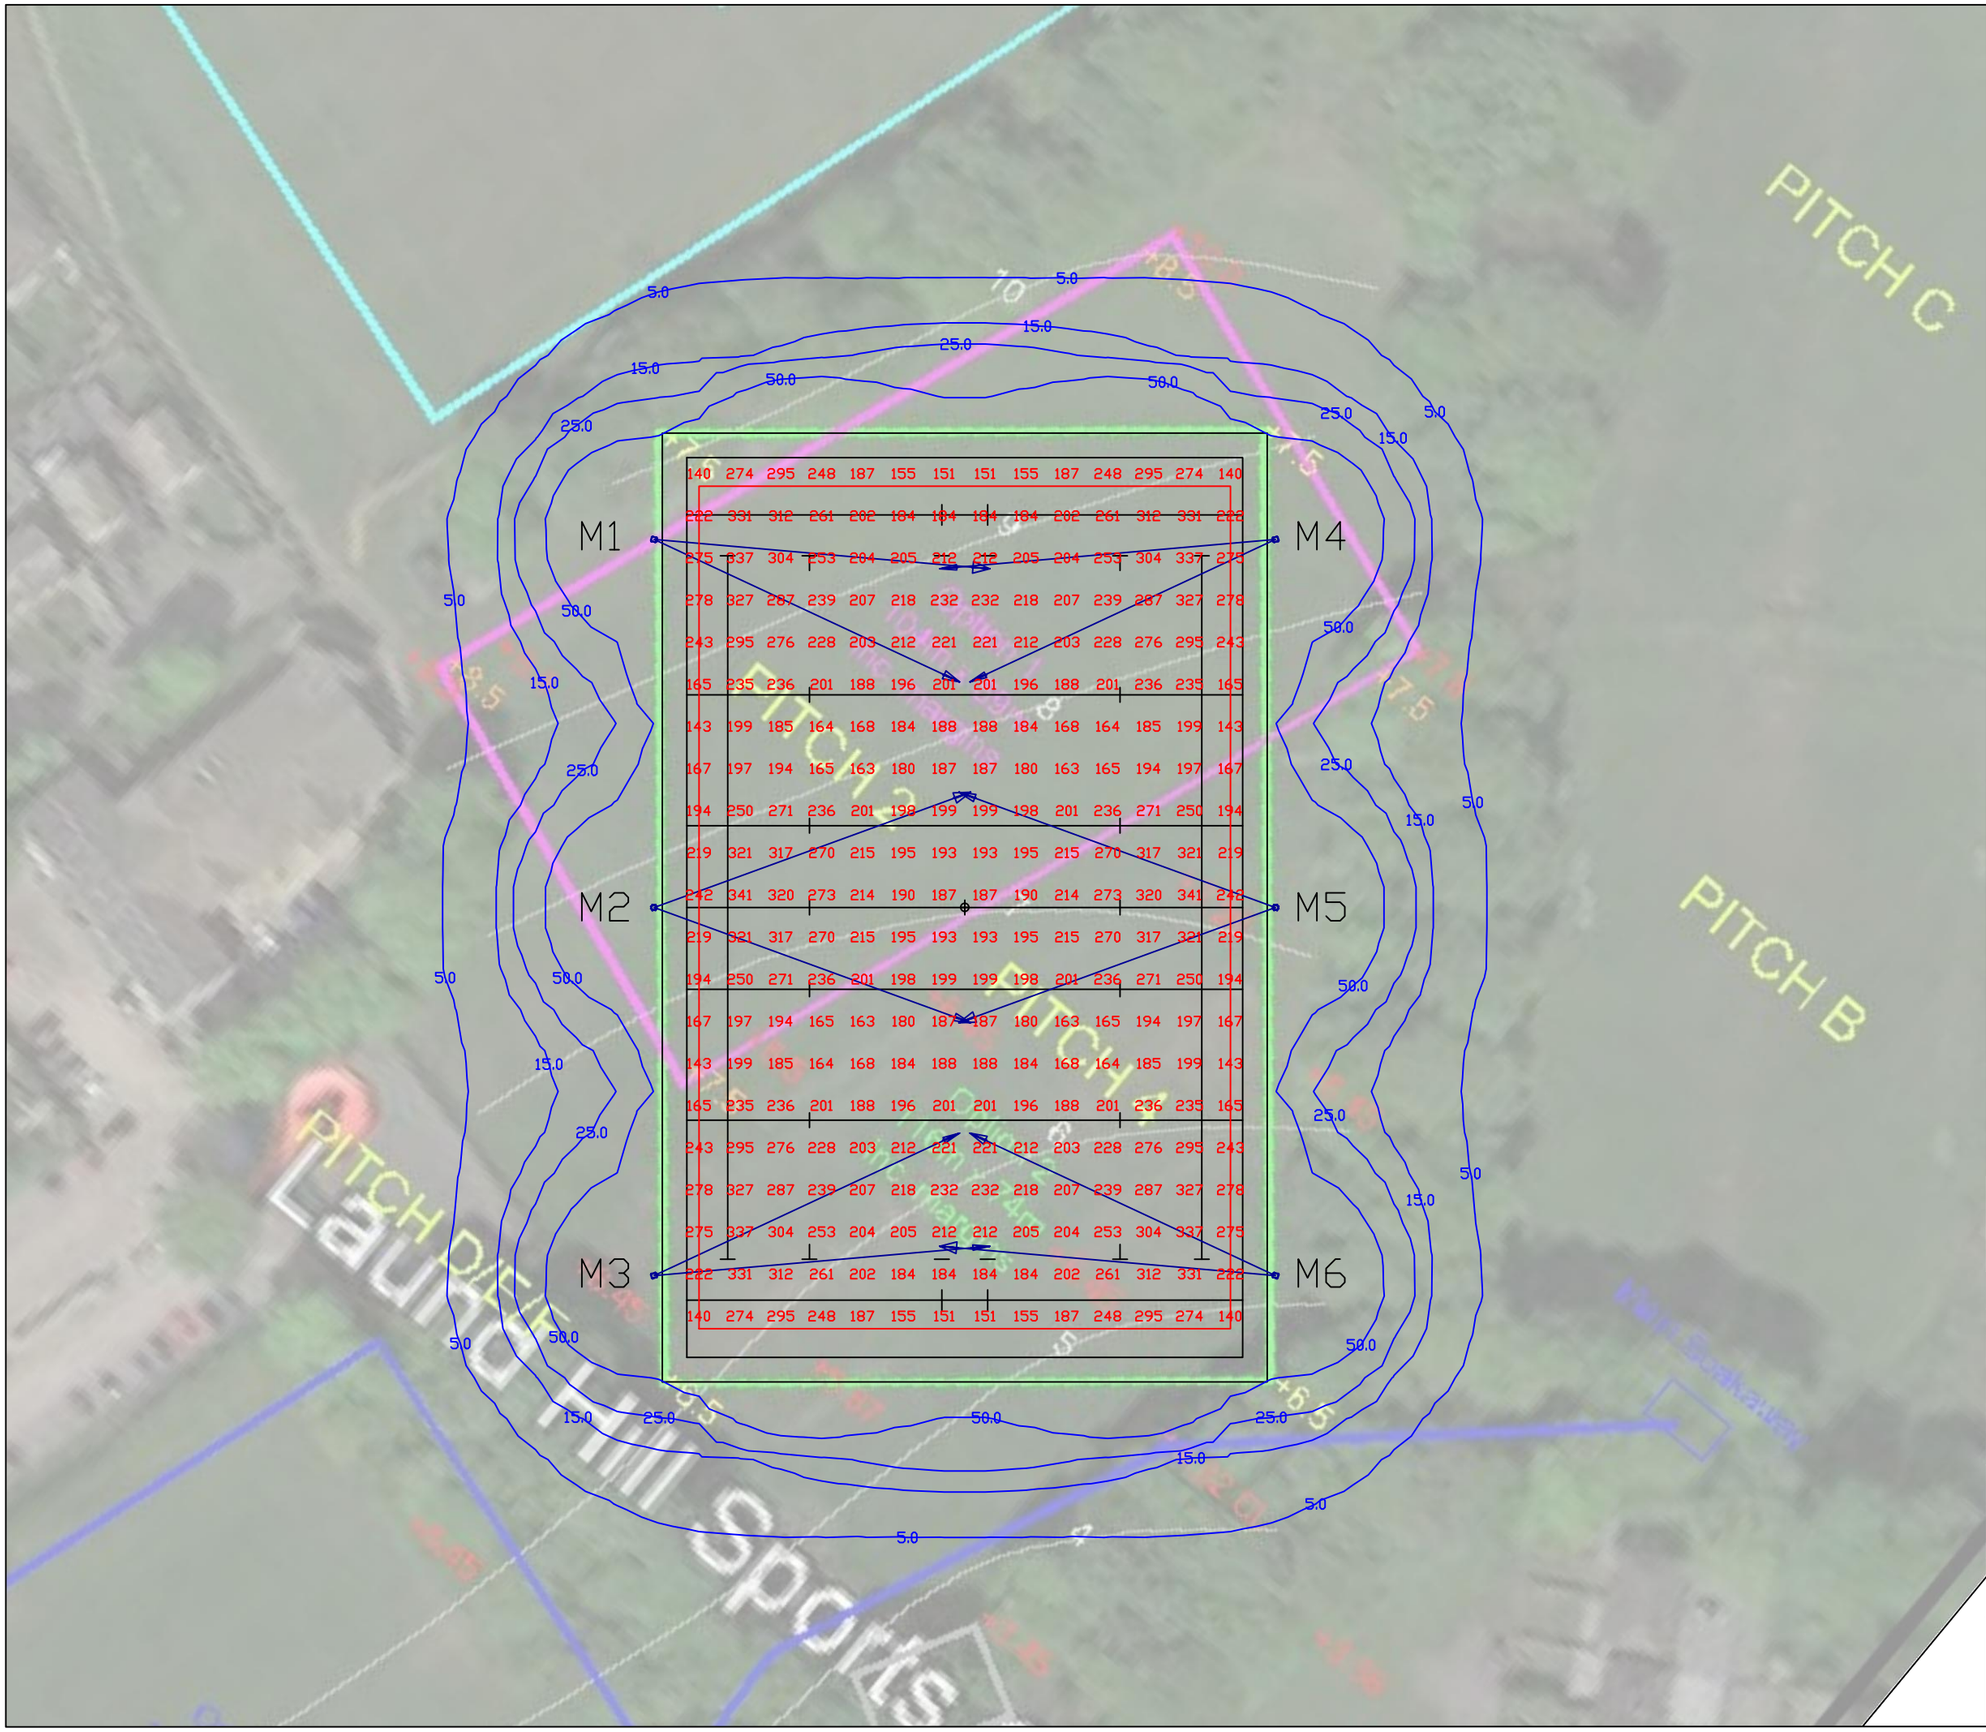


Notes

Floodlighting Equipment
6 x 15m Masts (M1-M6)
Each carrying the following Floodlights :-
M1-M6
.....2 x Philips BVP528 NB/A55

Lamps = Philips LED - 222,600 Lumen

Illuminance Levels
Initial -
(100hrs) E.i.ave = 224Lux
Maintained -
(4000hrs) E.i.ave = 202Lux

Uniformity
Emin/Eave = 0.63

Grid values in Lux(initial).
Grid interval = 5m.
Contour values in Lux (initial).
Contours: 5, 15, 25, 50 Lux.

Maintenance Factor = 0.90

HALLIDAY LIGHTING
www.halliday-lighting.co.uk

Project
Huddersfield Giants

Drawing Title
Proposed floodlighting

Drawn By (print)	Date
DS	29/04/2021
Project No: 2523	Scale: 1:750 @ A3
Drawing No: HLS2523	Status: Proposal