




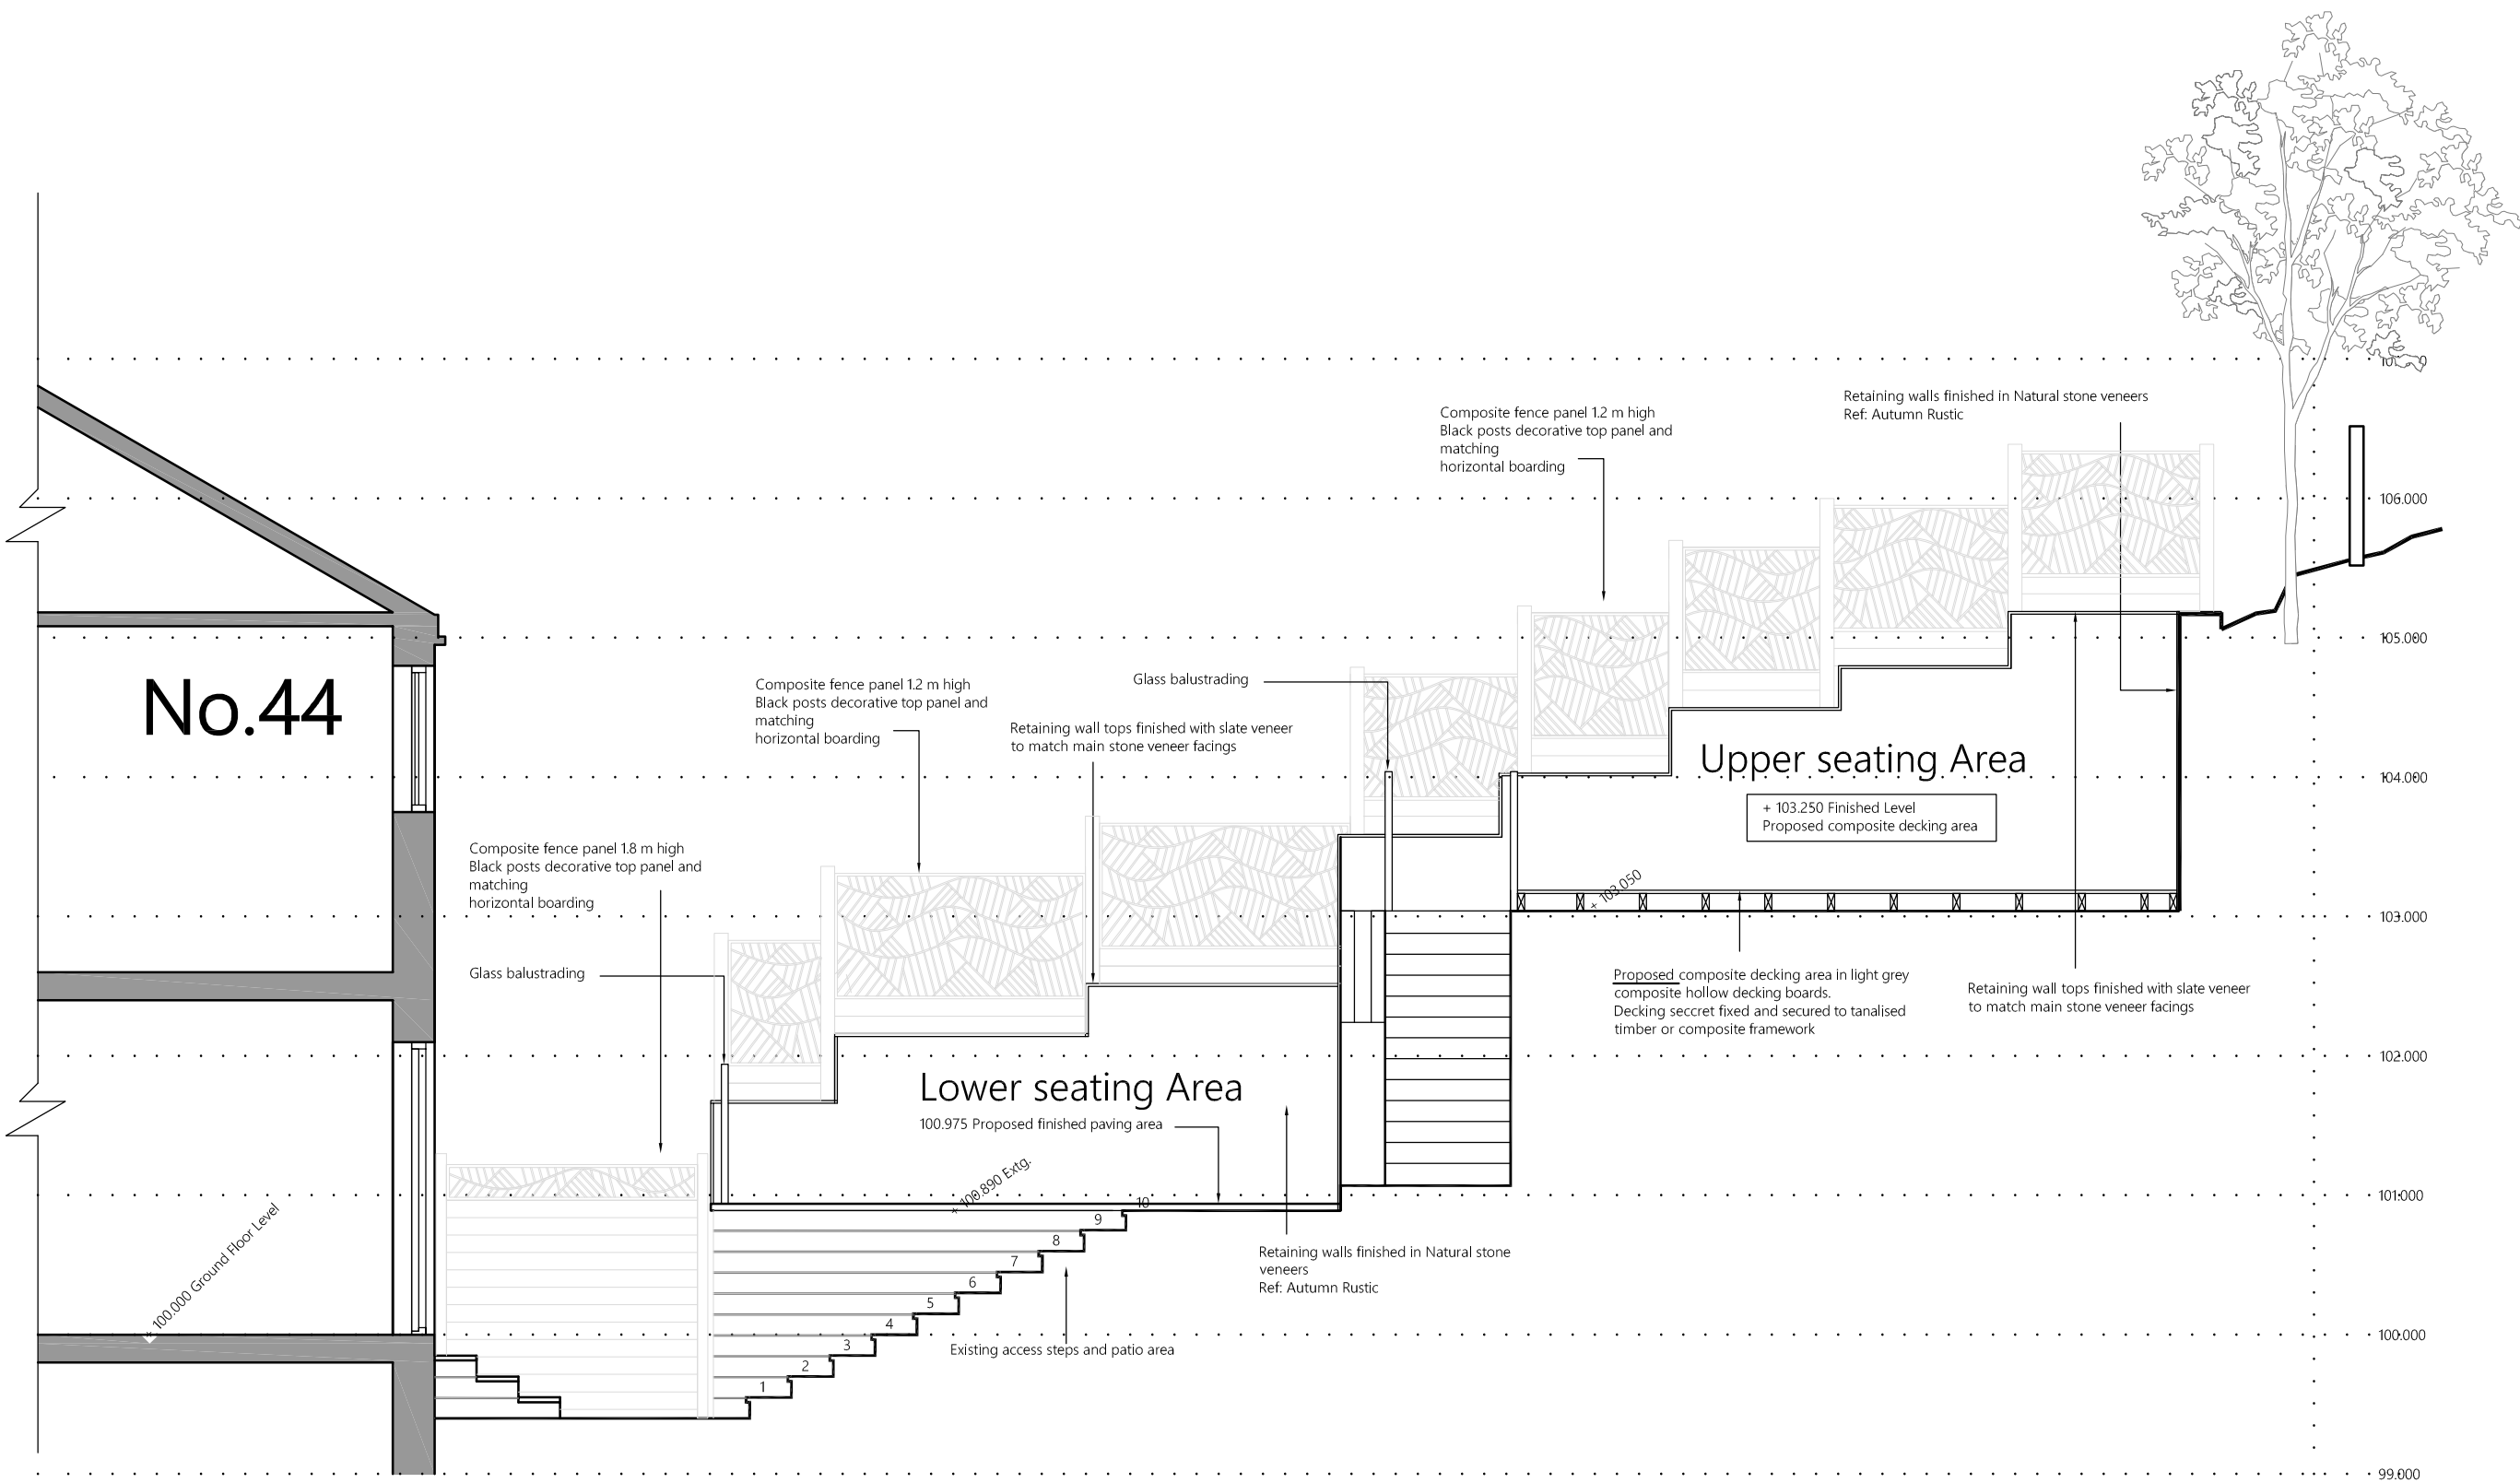


Section Through Tiered Rear Garden Area
2-836

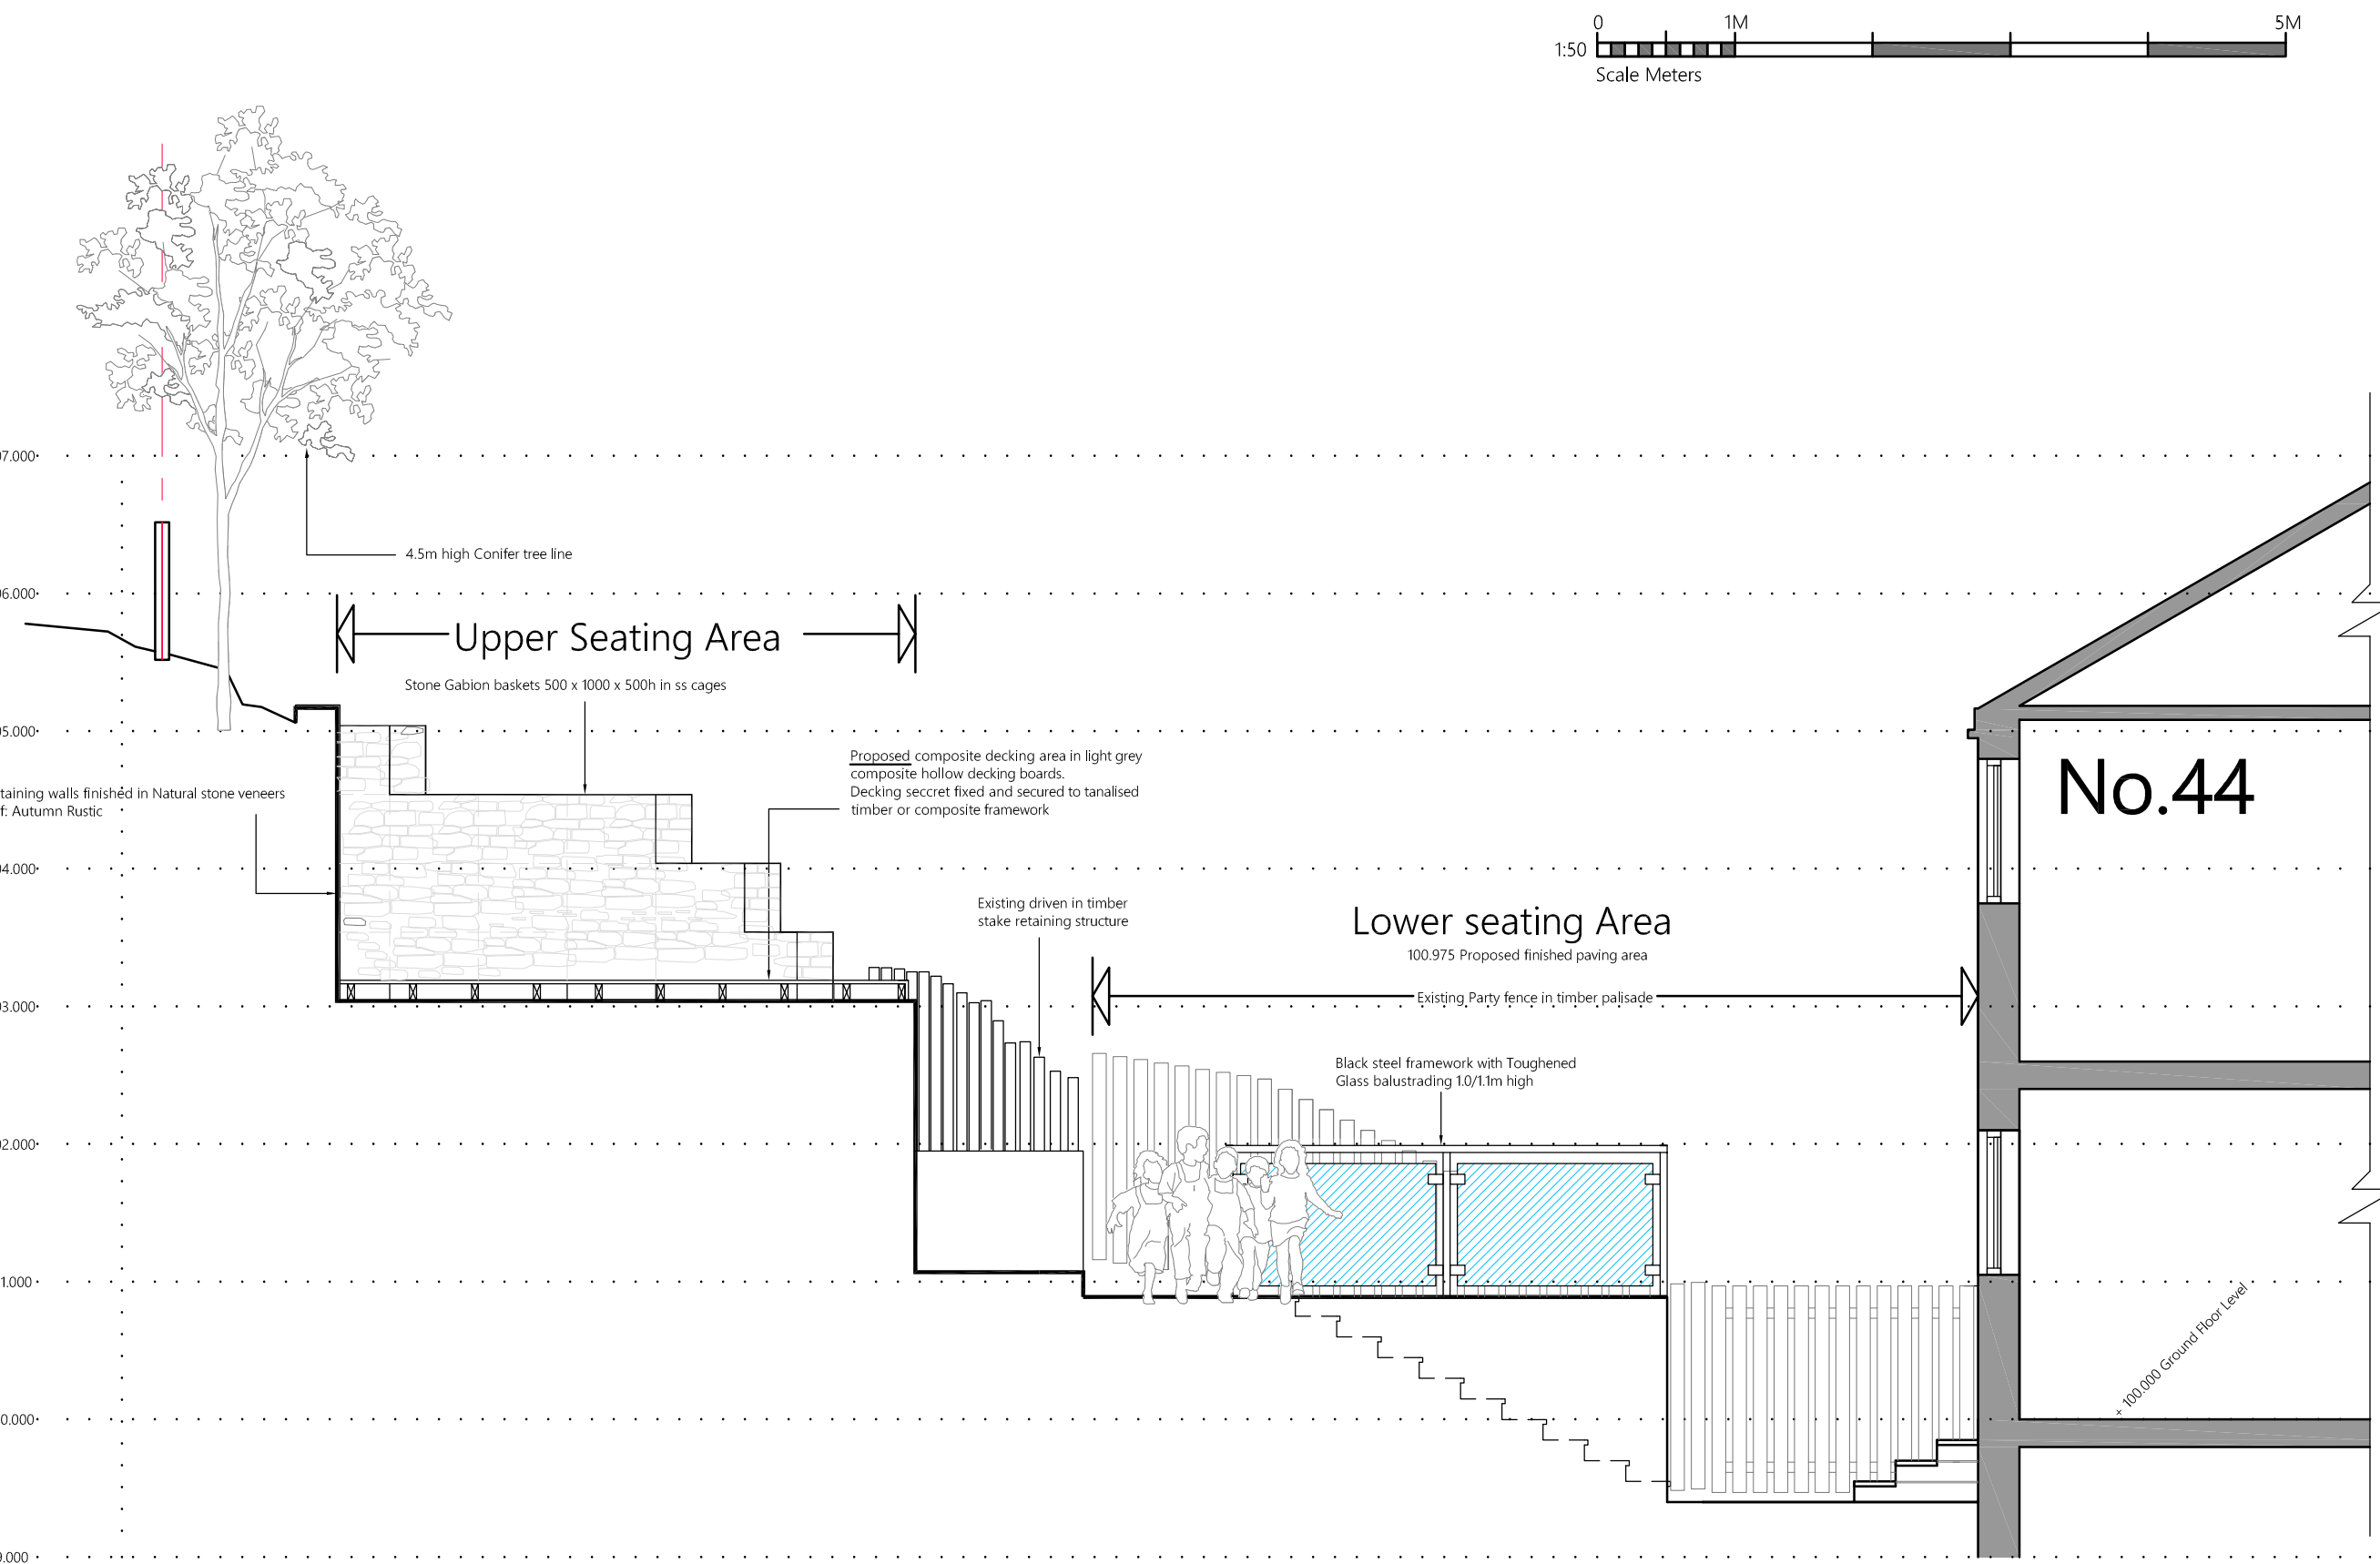

Section Through Tiered Rear Garden Area
1-836

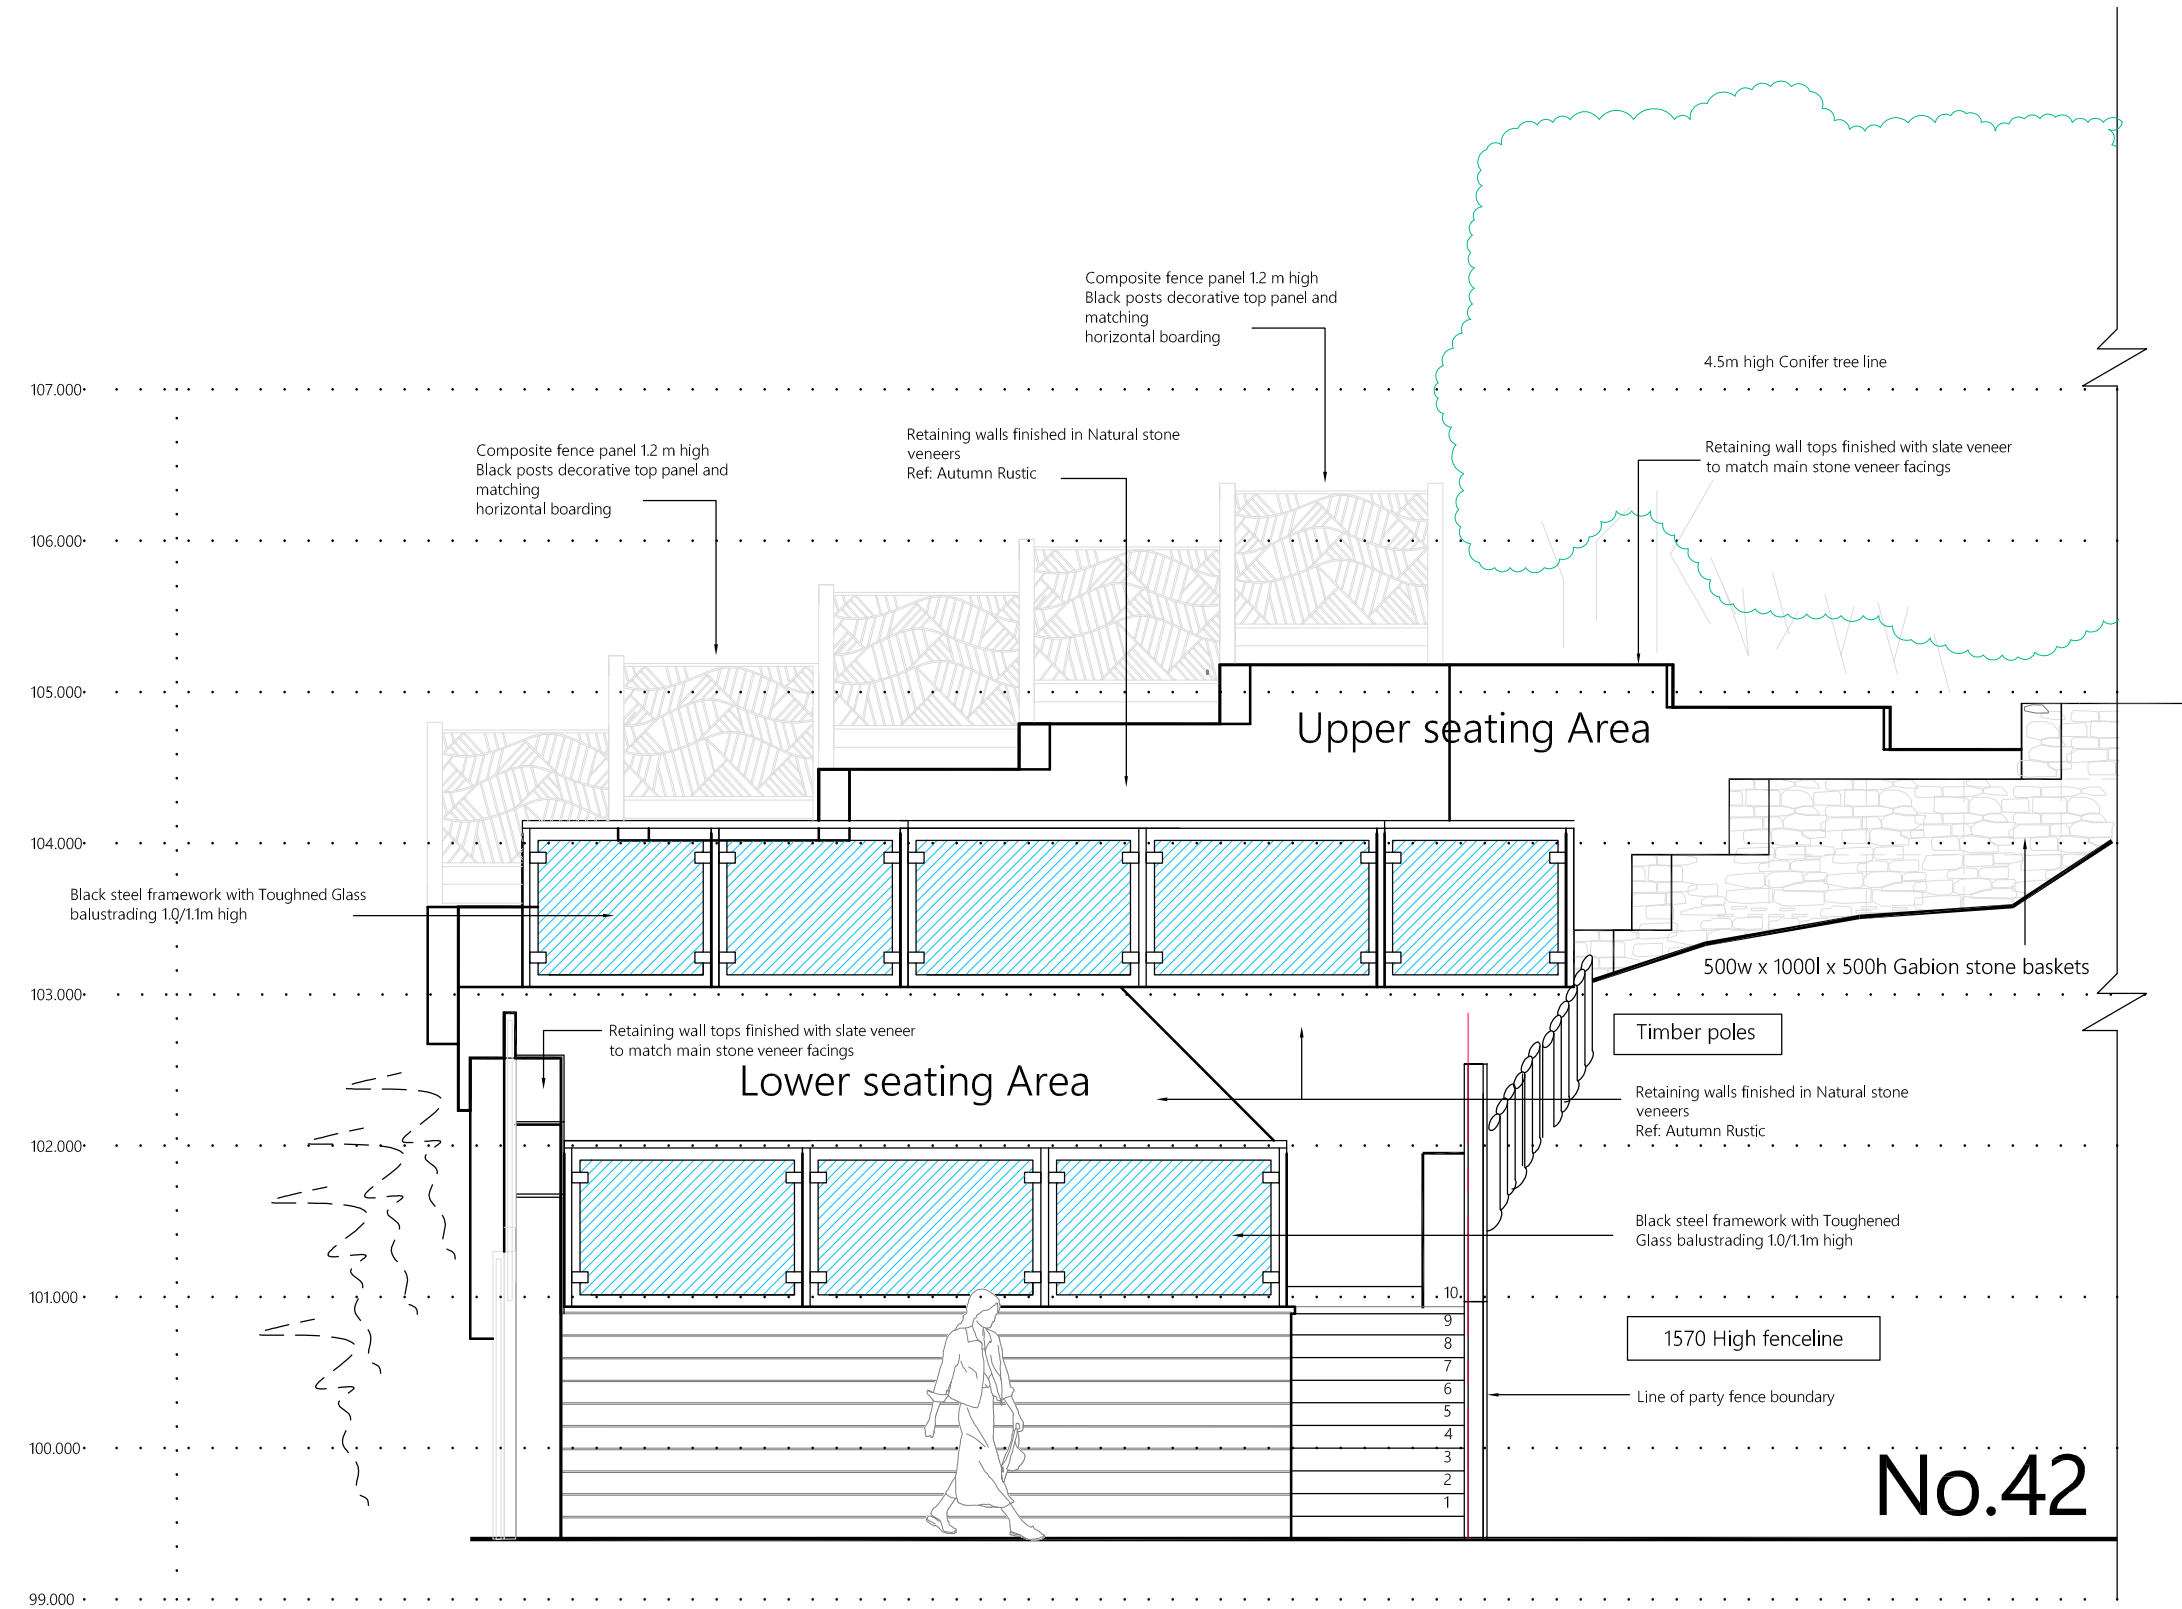

Elevation on Rear Garden Area
3-286

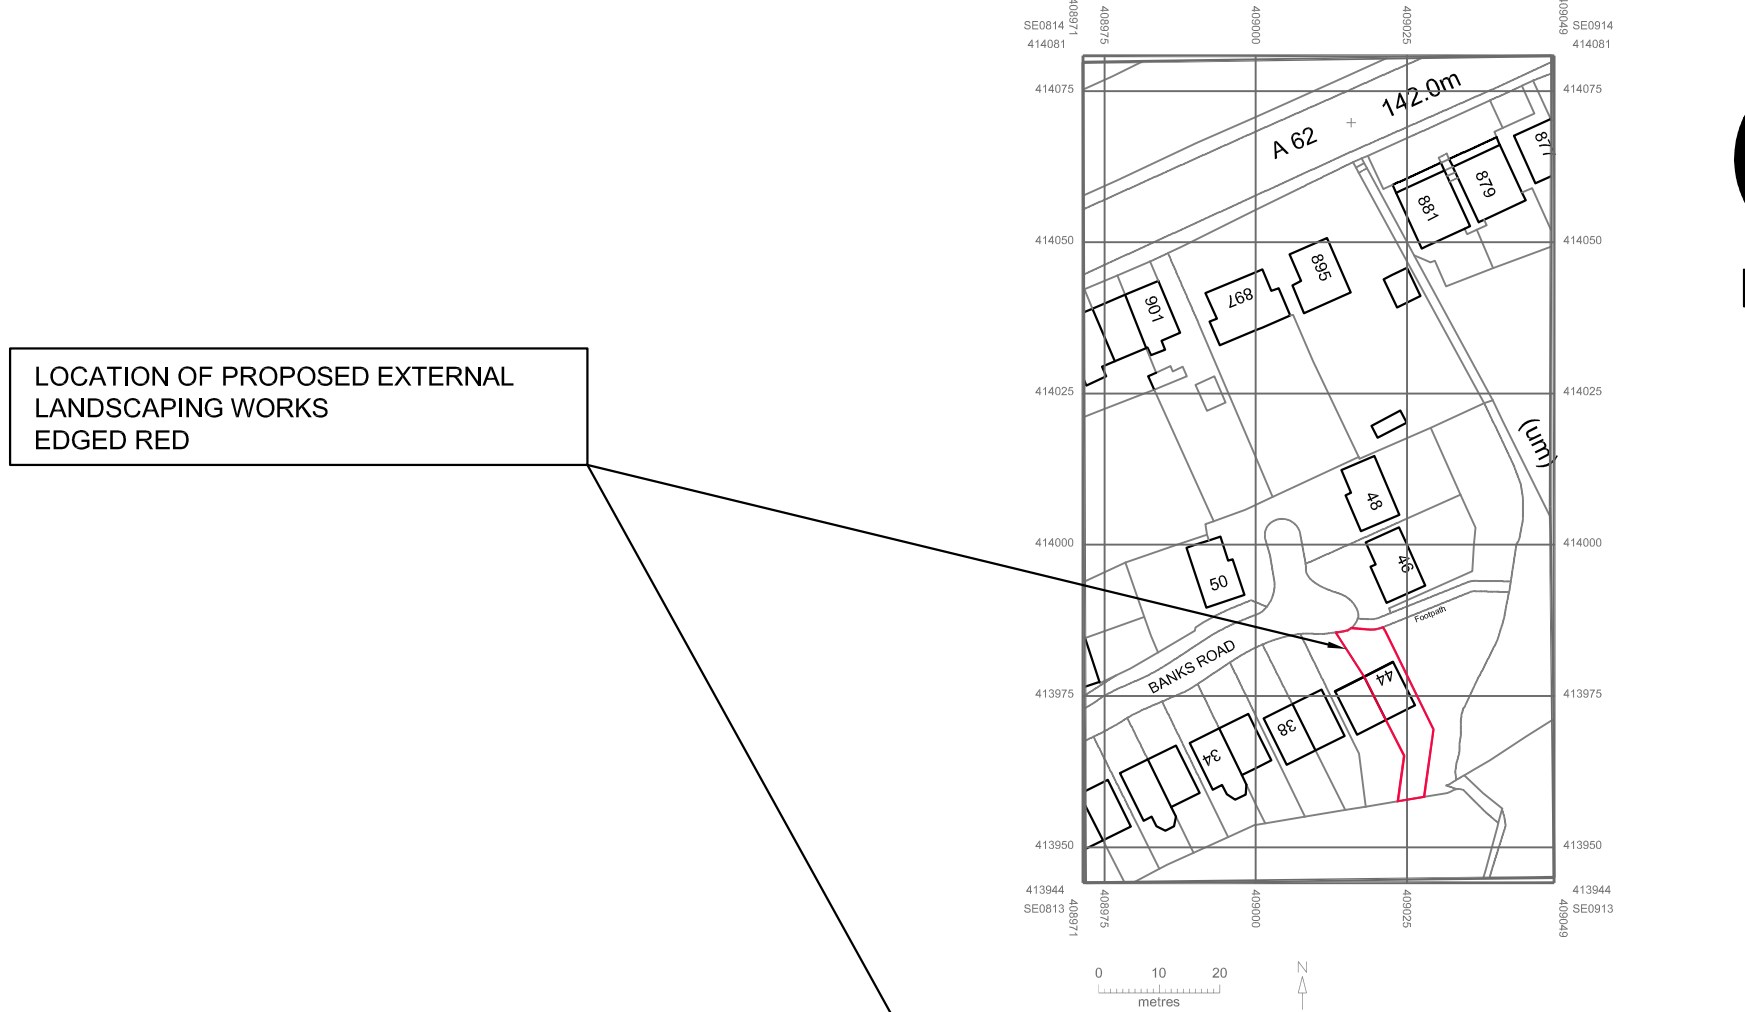

Site Location Scale 1:1250



Block Plan 1:500



- GENERAL NOTES:
1. THIS DRAWING SHALL BE READ IN CONJUNCTION WITH ALL RELEVANT STRUCTURAL AND MECHANICAL SERVICES DRAWINGS WHERE REFERENCED.
 2. ALL MEASUREMENTS WHERE SHOWN TO BE CHECKED ON SITE AND VERIFIED PRIOR TO CONSTRUCTION AND ON SITE ASSEMBLY. THIS DRAWING IS COPYRIGHT AND PROPERTY OF DESIGN LINE AND SHALL NOT BE REPRODUCED OR COPIED IN ANY WAY WITHOUT PRIOR PERMISSION. IF YOU HAVE REQUESTED THIS DRAWING IN PDF FORMAT NEVER ASSUME IT IS TO SCALE ALWAYS CHECK WITH THE AUTHOR.
 3. PLEASE DO NOT SCALE - THIS DRAWING IS FOR PLANNING PURPOSES ONLY. IF IN DOUBT ALWAYS ASK. FIGURED DIMENSIONS TO BE TAKEN IN PREFERENCE TO SCALED DIMENSIONS.

PLANNING 2023

REV	BY	DATE	NOTE
Title			
External Works Alterations			
44 Banks Road			
Linthwaite			
Huddersfield			
HD7 5LP			
Mr./Mrs.M.A.Clegg			
UK			
Sections & Elevation			
Design Line: Huddersfield Ltd.			
62 Tom Lane, Croston Moor			
Huddersfield, W. Yorkshire HD4 5DQ			
Telephone/Fax: 01484 644684			
Mobile: 07830 151721			
E-mail: info@designlinearchitectural.co.uk			
Date	Dec 23	Drawn	SB
Scale	1:50/1:100	Project No.	DL836
Checked		Checked	
Rev		Rev	

