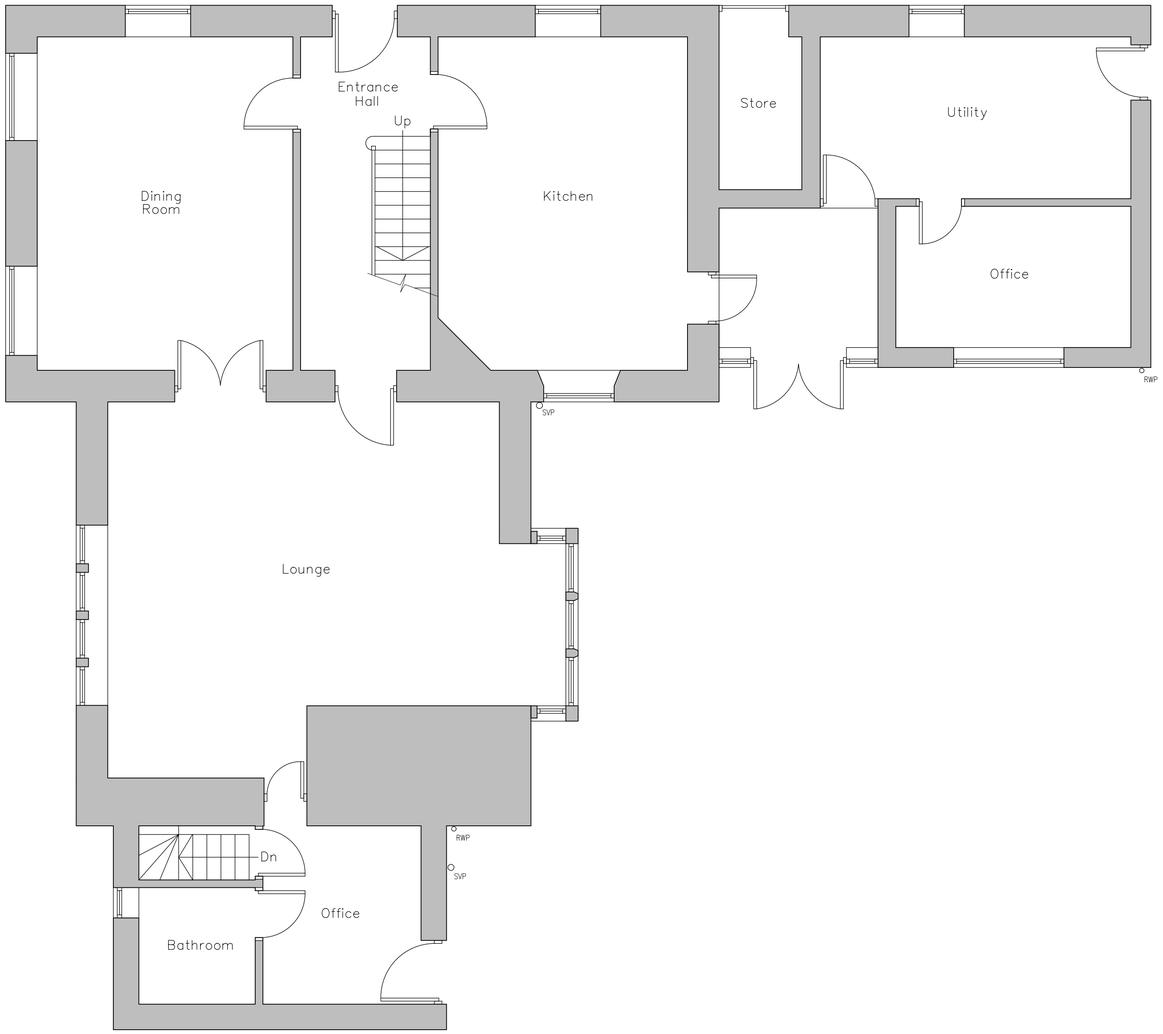

Existing Ground Floor Layout
Scale 1:50

EXISTING MATERIALS

- WALLS – NATURAL STONE & RENDER
- ROOF – STONE SLATE & CONCRETE TILE
- DOORS – PVCu
- WINDOWS – PVCu
- RAINWATER GOODS – BLACK ALUMINIUM/WHITE PVCu
- FASCIA's – TIMBER/PVCu

Existing South West Facing Rear Elevation
Scale 1:100

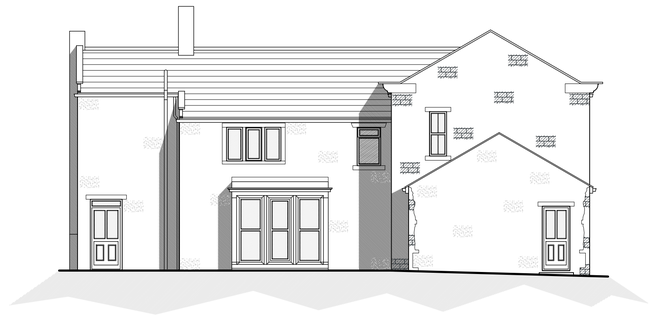

Existing South East Facing Side Elevation
Scale 1:100

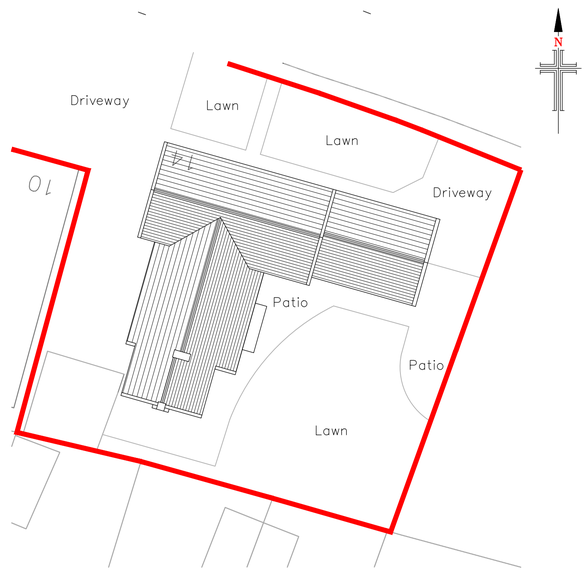

Existing Site Layout
Scale 1:200

NOTES

1. No dimensions to be scaled. IF IN DOUBT ASK.

2. All dimensions must be checked and verified on site by the Contractor prior to the commencement of works and Hinchliffe Architecture & Design Ltd. to be notified of any discrepancies.

3. The copyright of these drawings remains the property or Hinchliffe Architecture & Design Ltd. They must not be reproduced in any way without prior written consent from the originator (Hinchliffe Architecture & Design Ltd.)

Rev.	Date	Description
A	08.11.23	FIRST ISSUE

Status
PLANNING

hinchliffe
architecture & design
Hinchliffe A&D
24 Carr View Road
Hepworth
Holmfirth
West Yorkshire
HD9 1HX
07921 907 162
01484 520 764
info@hinch-architecture.co.uk
www.hinch-architecture.co.uk

Client
MR & MRS A. STONEHOUSE

Project
14 MOOR LANE
HIGHBURTON
HUDDERSFIELD
WEST YORKSHIRE
HD8 0QS

Drawing Title
EXISTING FLOOR PLANS, ELEVATIONS & SITE LAYOUT

Scale (at A1): AS SHOWN
Date: NOV' 2023

Drg. no. 216–23–PL01
Rev. A

10 0 10 20 50 100mm NATURAL SCALE

ORIGINAL DRAWING SIZE 841 x 594