
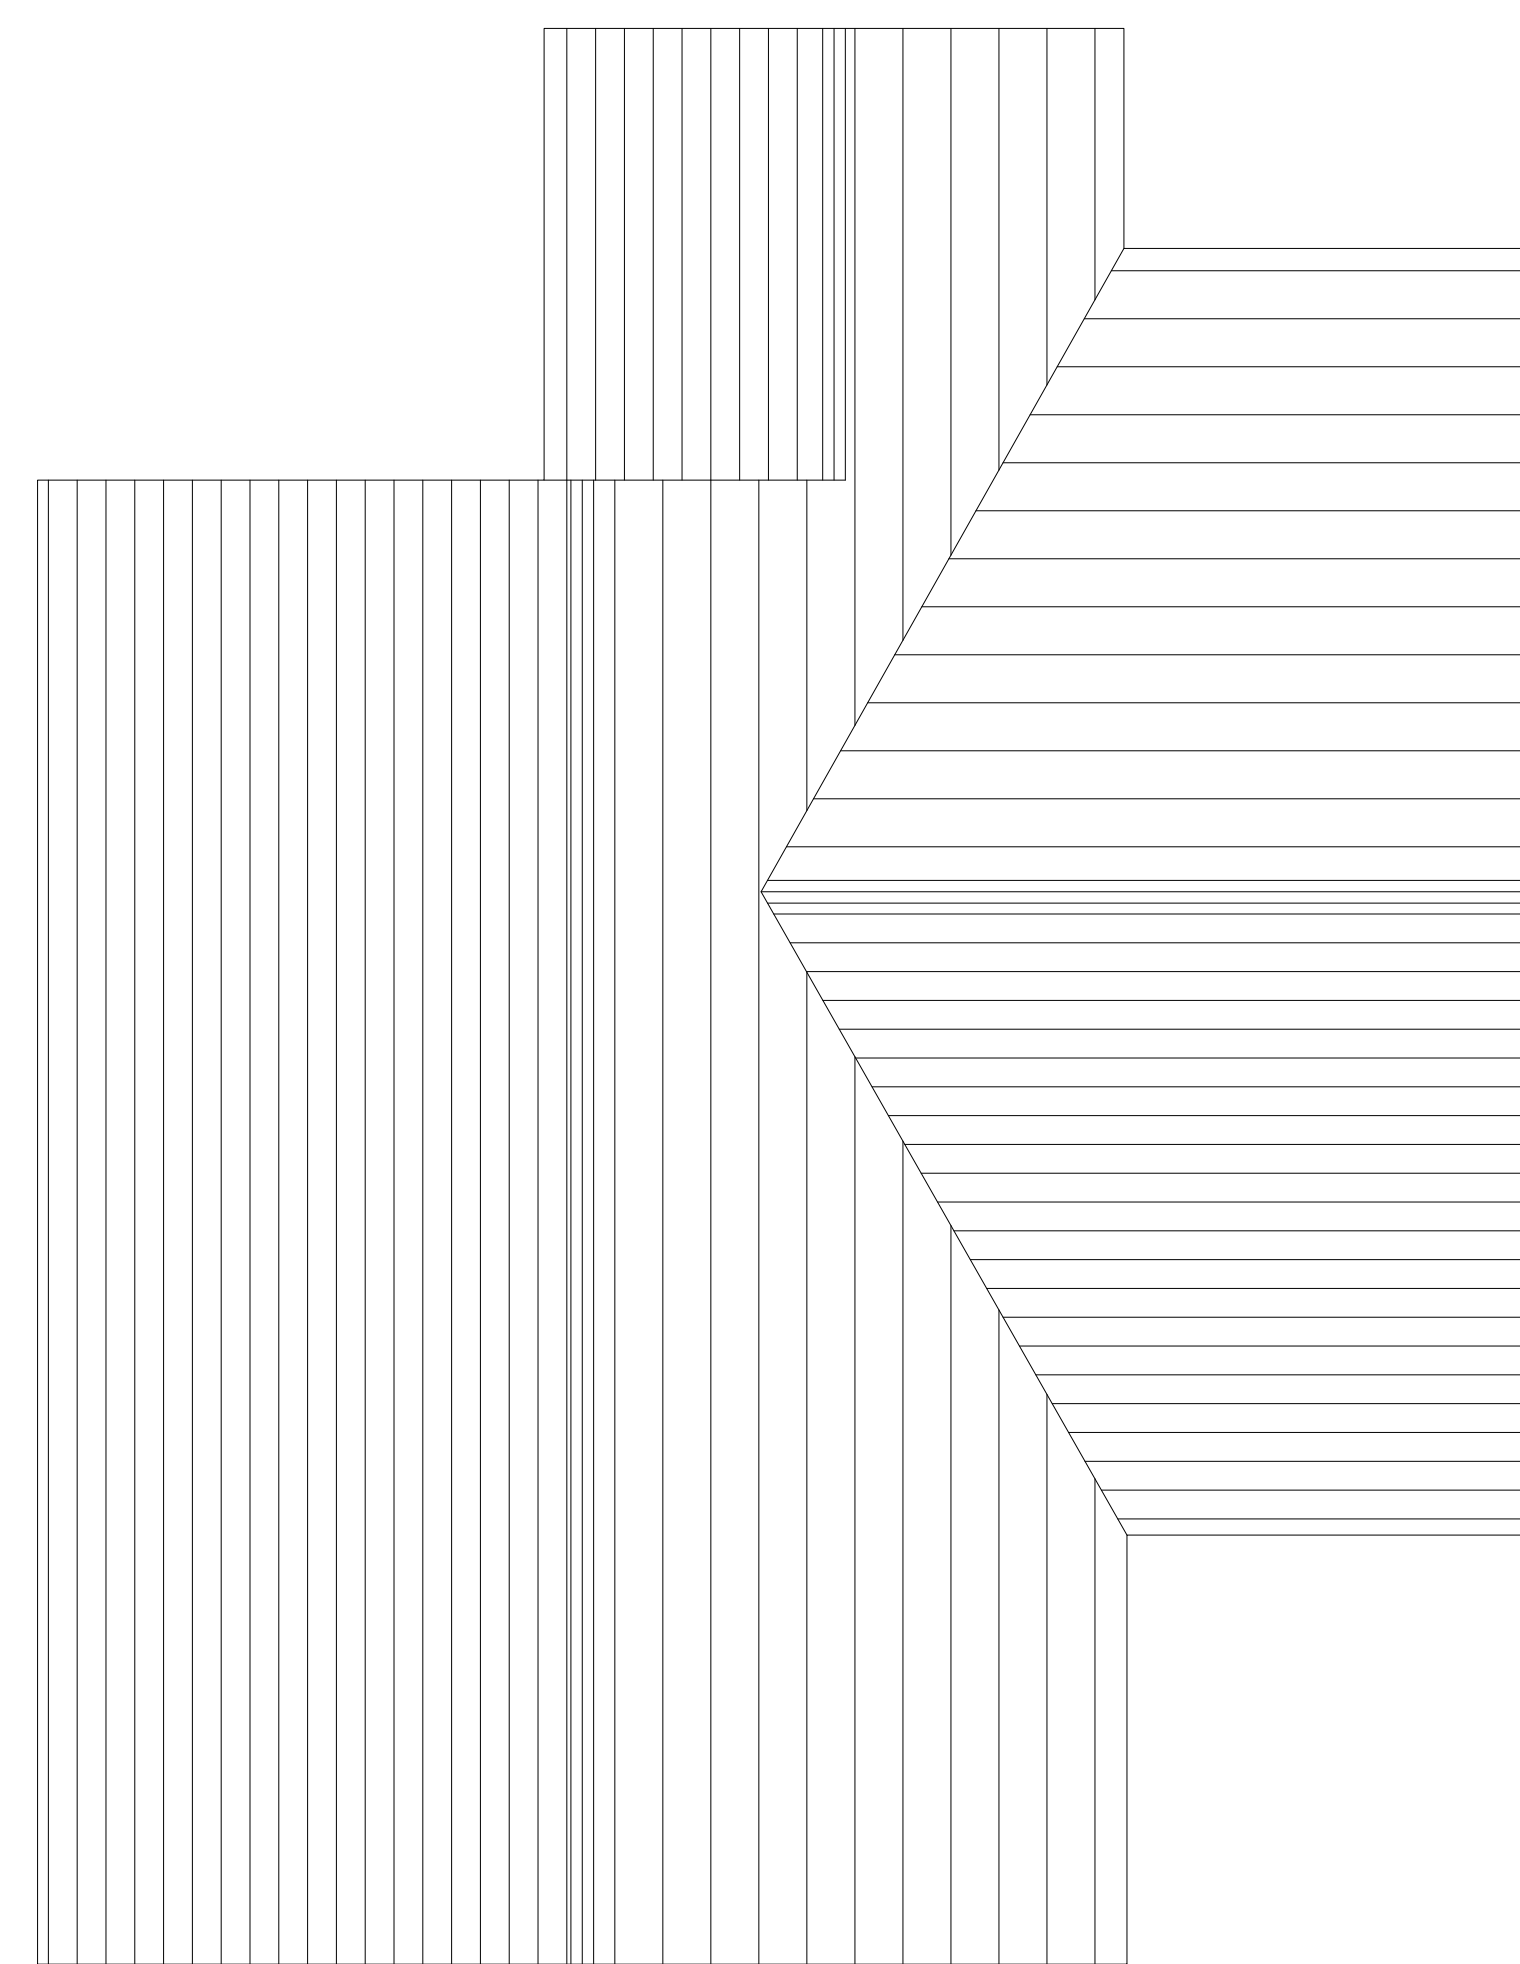
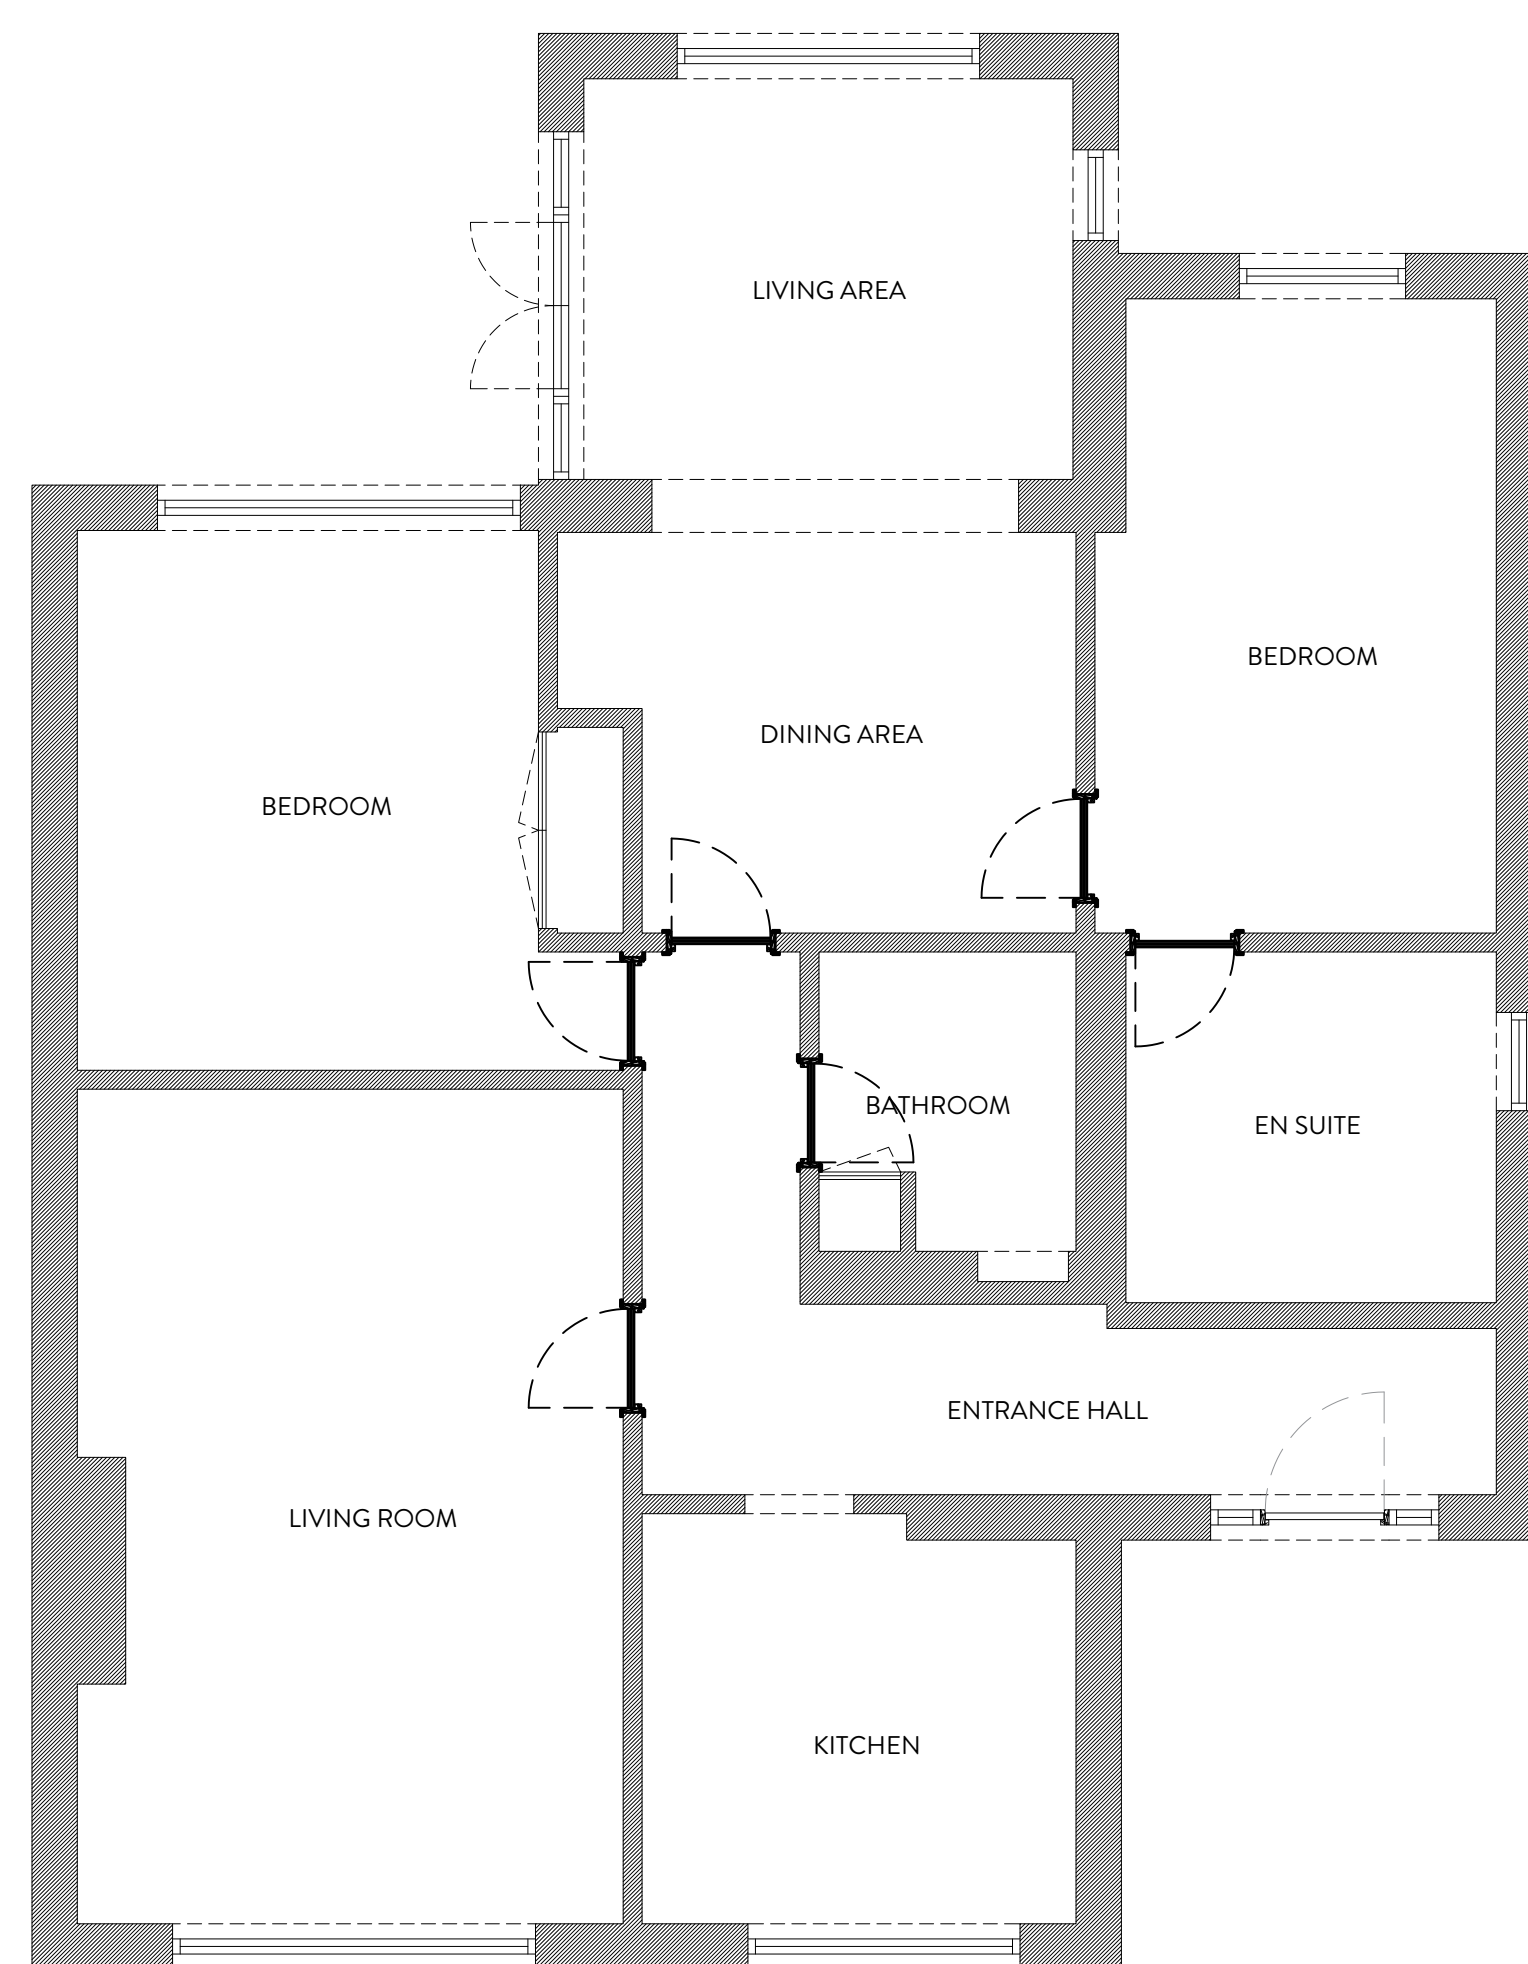
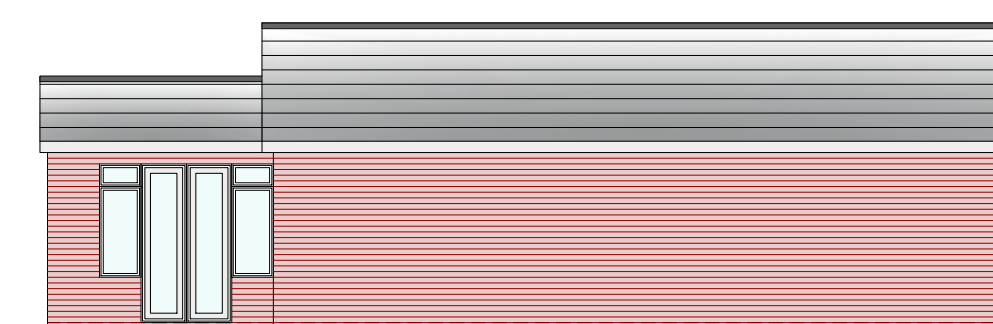
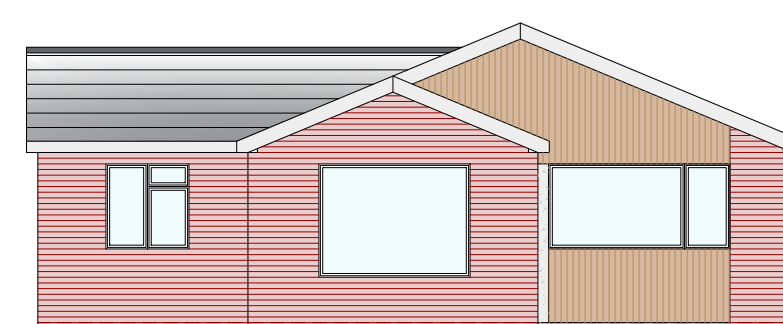
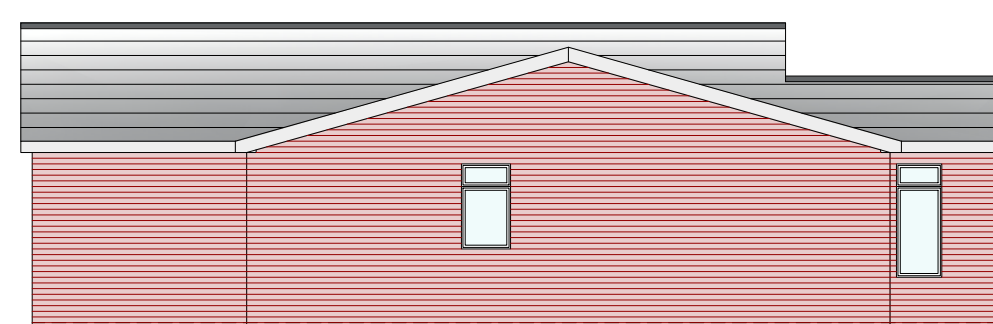


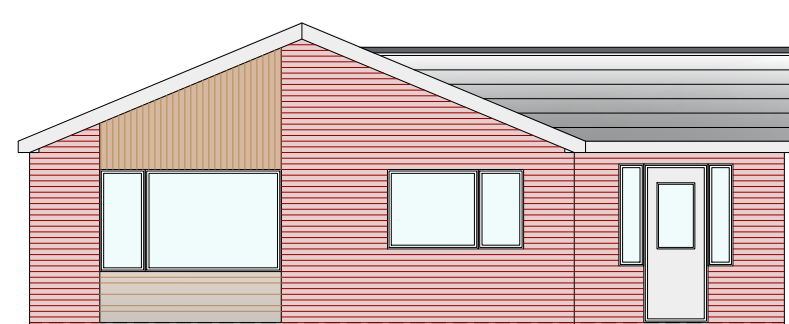

| REVISION | DESCRIPTION | DATE | NOTES |
|----------|-------------|------|-------|
| 1        | -           | -    |       |
| 2        | -           | -    |       |
| 3        | -           | -    |       |
| 4        | -           | -    |       |
| 5        | -           | -    |       |
| 6        | -           | -    |       |
| 7        | -           | -    |       |
| 8        | -           | -    |       |
| 9        | -           | -    |       |
| 10       | -           | -    |       |
| 11       | -           | -    |       |
| 12       | -           | -    |       |

|   |                                                 |               |       |               |            |                  |  |         |          |             |                   |   |            |  |
|---|-------------------------------------------------|---------------|-------|---------------|------------|------------------|--|---------|----------|-------------|-------------------|---|------------|--|
| STATUS   | PLANNING DRAWING                                | PROJECT TITLE |       |               |            | SPRINGFIELD PARK |  |         |          |             |                   |   |            |  |
|   | ORANGE DESIGN STUDIO.<br>ARCHITECTURAL PRACTICE | DRAWING TITLE |       |               |            |                  |  |         |          | EXISTING GA |                   |   |            |  |
|   |                                                 | SCALE         | 1:100 |               | DRAWN      | EG               |  | CHECKED | JH       |             | PROJECT REFERENCE |   | ODS 23/785 |  |
|   |                                                 | PAPER SIZE    | A1    |               | DWG NUMBER | (EX)001          |  | DATE    | 30/10/23 |             | REVISION          | / |            |  |
|   |                                                 | CLIENT        |       | MR & MRS WISE |            |                  |  |         |          |             |                   |   |            |  |
| hello@orangedesignstudio.co.uk<br>59A, Huddersfield Road, Mirfield, WF14 8AA<br>orangedesignstudio.co.uk<br>01924 650930 |                                                 |               |       |               |            |                  |  |         |          |             |                   |   |            |  |