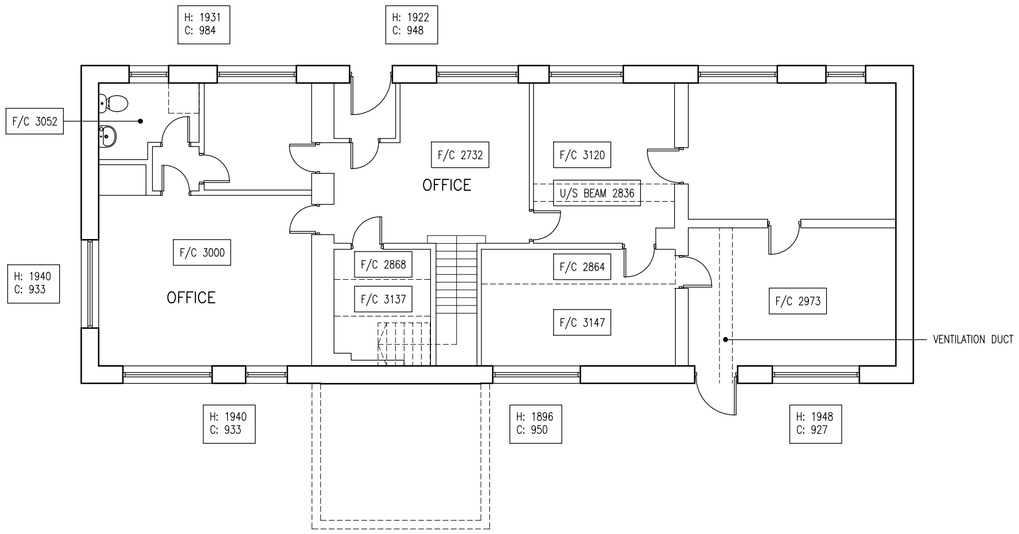

GROUND FLOOR PLAN

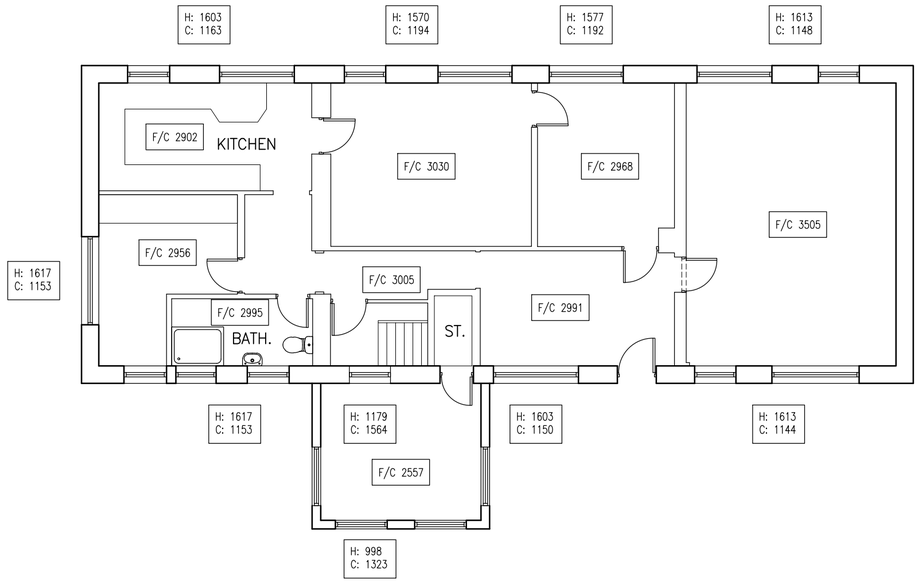

FIRST FLOOR PLAN

FRONT ELEVATION

SIDE 01 ELEVATION

REAR ELEVATION

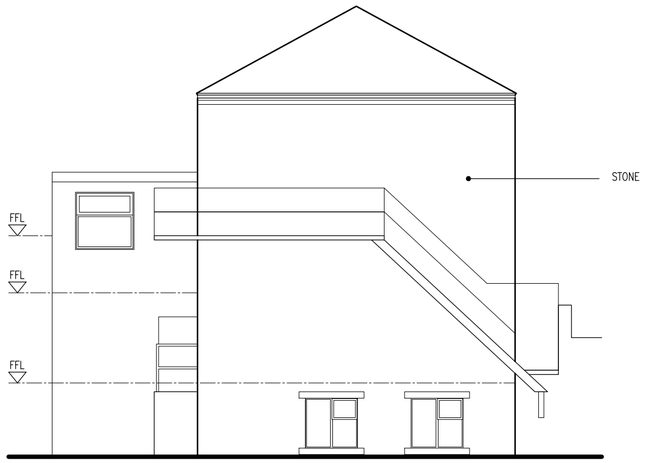

SIDE 02 ELEVATION

NOTES

1 ALL WORK TO BE CARRIED OUT IN ACCORDANCE WITH THE BUILDING REGULATIONS AND THE REQUIREMENTS OF THE LOCAL AUTHORITY.

2 NO DIMENSIONS TO BE SCALED FROM THIS DRAWING.

3 THE CONTRACTOR SHALL VERIFY ALL LEVELS AND DIMENSIONS ON SITE BEFORE COMMENCEMENT OF WORK.

4 ON SITE ALTERATIONS TO THE CONSTRUCTION OR FINISHES SHOWN OR IMPLIED ON THIS DRAWING MUST BE DRAWN TO THE ATTENTION OF THE ARCHITECT BEFORE SUCH WORK IS IMPLEMENTED.

5 ALL TIMBERS REQUIRE PRESERVATIVE TREATMENT

© COPYRIGHT RESERVED

Rev	Date	Details

Drawing Status:

PRELIMINARY

PROGRESSIVE

Progressive Architecture,
4 Lewisham Road, Slaithwaite, West Yorkshire, HD7 5AL. Tel: 01484 846786

Client:

Truckline Services

Site:

33 Hillhouse Sidings
Alder Street
Huddersfield HD1 6LD

Drawing Title:

Existing Plans & Elevations

Project Number:	Drawing Number:	Revision:
P1189	05	-
Date: 20.10.23	Scale: 1:100 @ A2	Drawn: KEF