


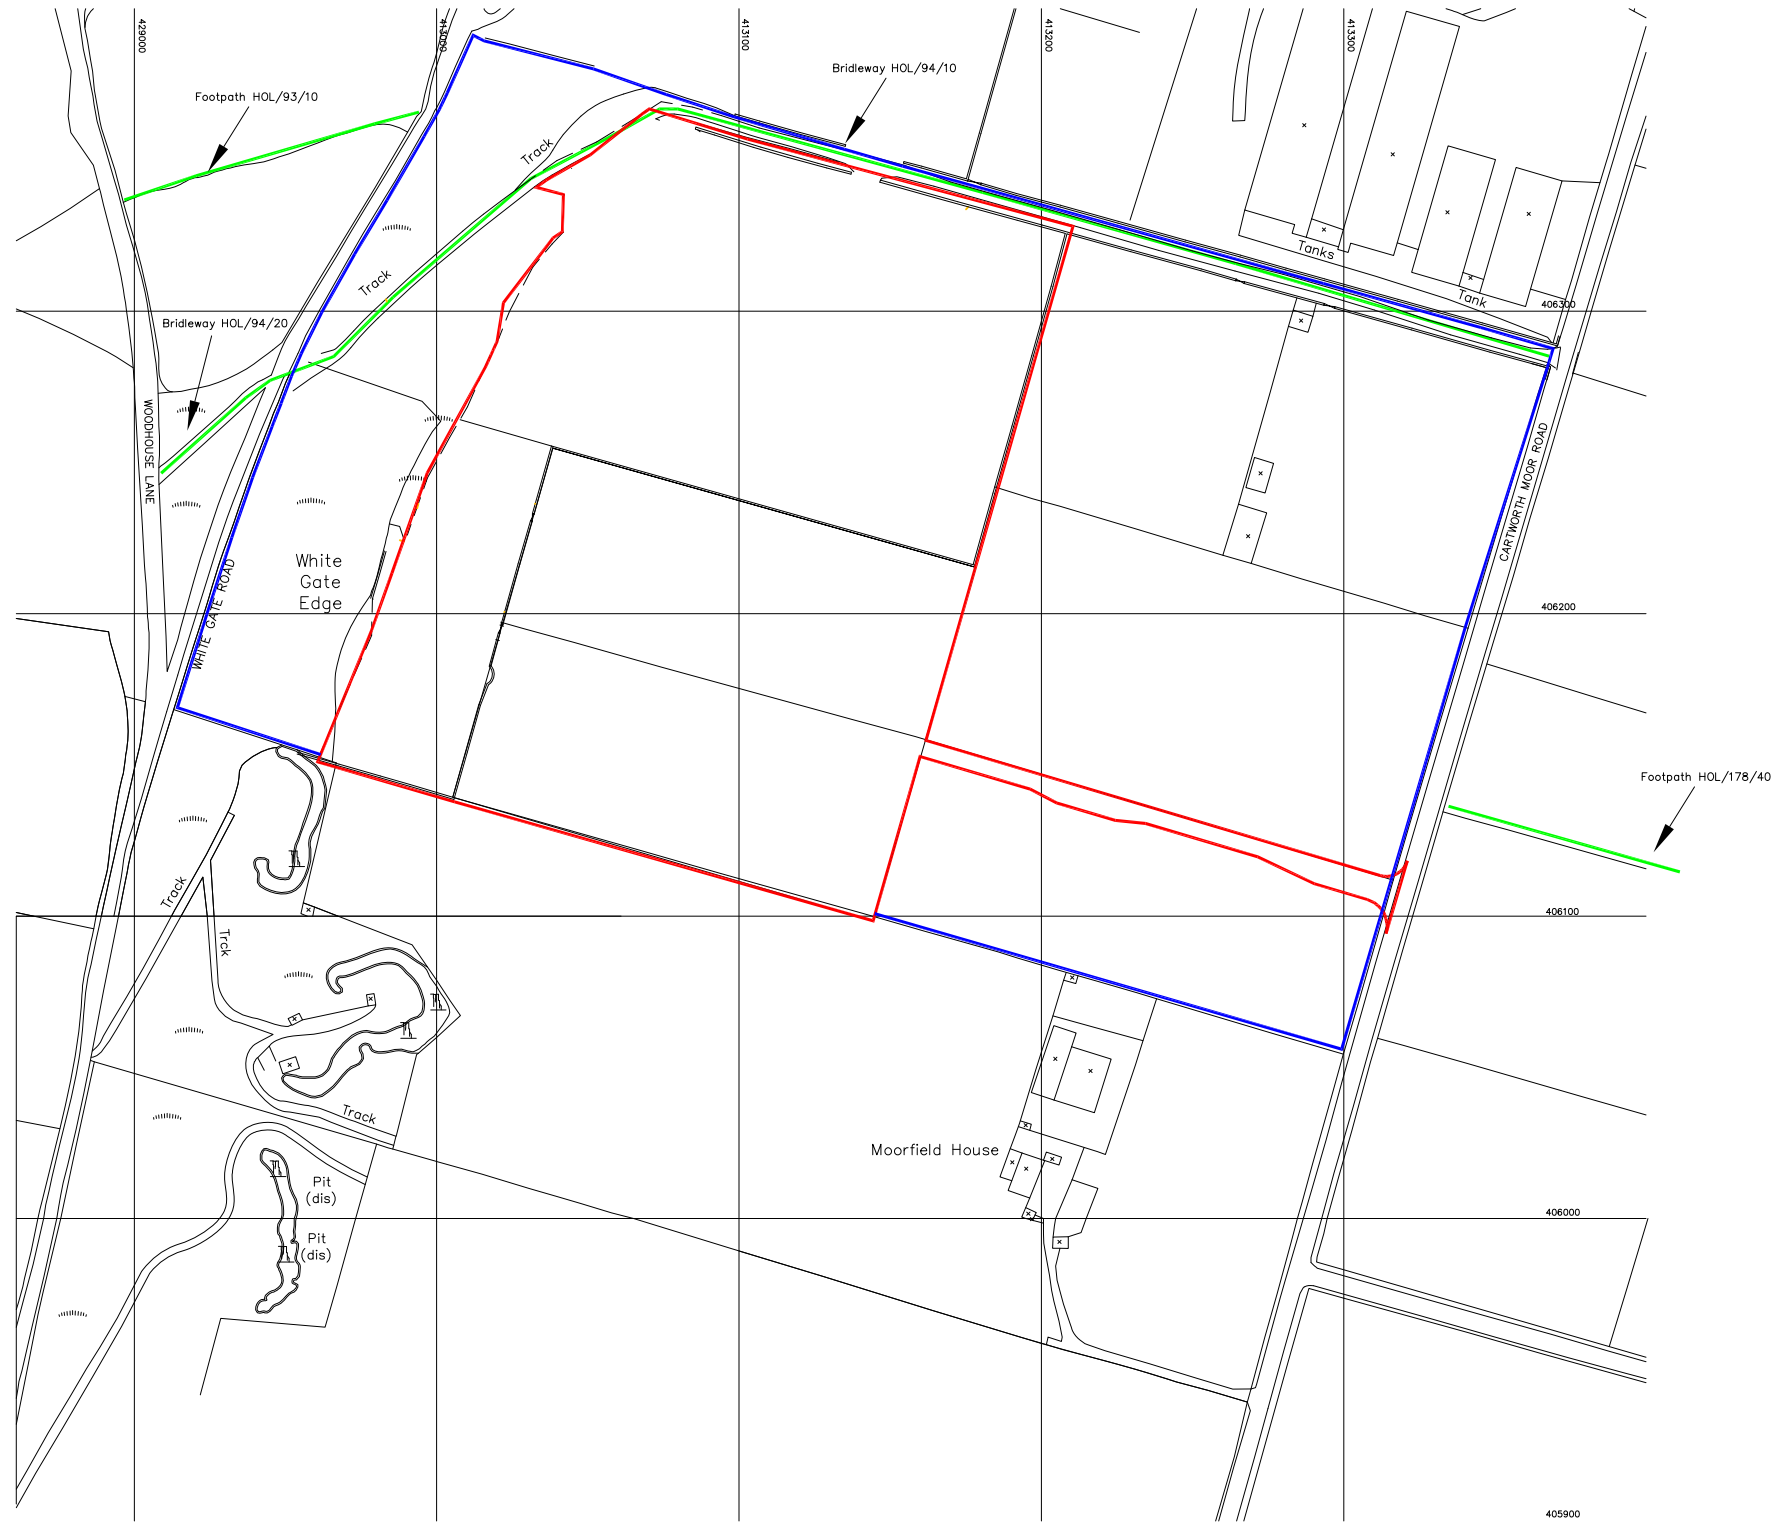

MWP PLANNING

Minerals and Waste Planning
Environmental Permitting
Quarry Consultant

10 Dobroyd, Shepley, Huddersfield HD8 8AU
Tel: 01484 604026 Mobile: 07794 597515
cjb@mwplanning.co.uk www.mwplanning.co.uk

TITLE			
LOCATION PLAN			
CLIENT			
WINDY RIDGE RECYCLING LTD CARTWORTH MOOR ROAD, HOLMFIRTH, HUDDERSFIELD HD9 2RL			
SITE			
WINDY RIDGE QUARRY CARTWORTH MOOR ROAD, HOLMFIRTH			
DATE	23/08/2022	DRAWN BY CJB	CHECKED BY CJB
DRAWING NO	10193A/01	SCALE	1:2500 @ A3
REV	AMENDMENT		DATE
This drawing and the Information contained therein Is Issued In confidence and is the copyright of MWP Planning. Disclosure of this Information to third parties without permission Is forbidden as Is copying or replication.			

- LEGEND
- Planning Application Boundary
 - Land Under the Control of the Applicant
 - Right of Way