
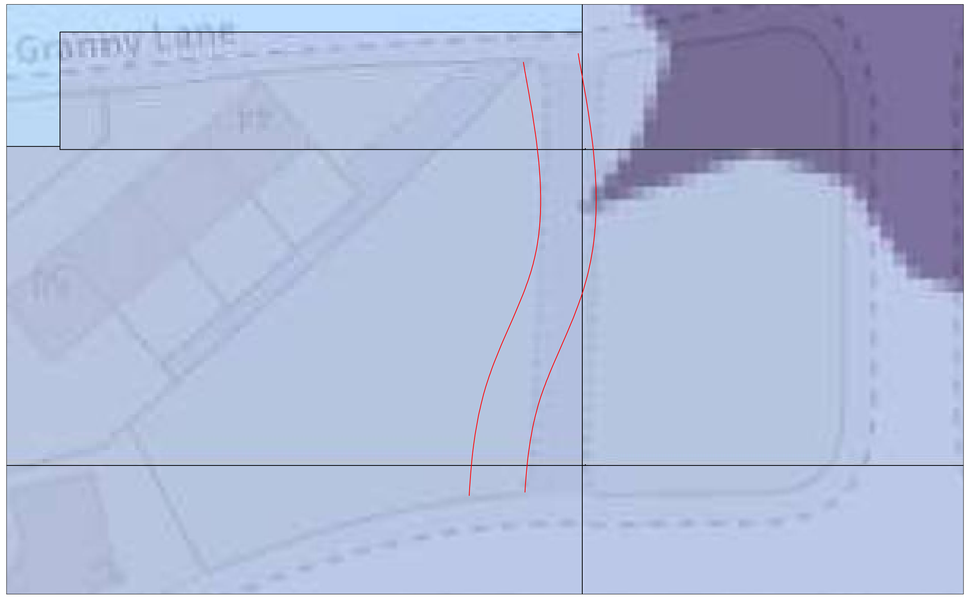


NOTES

This drawing is to be read in conjunction with "Mirfield flood map".

OLD EVA ALIGNMENT

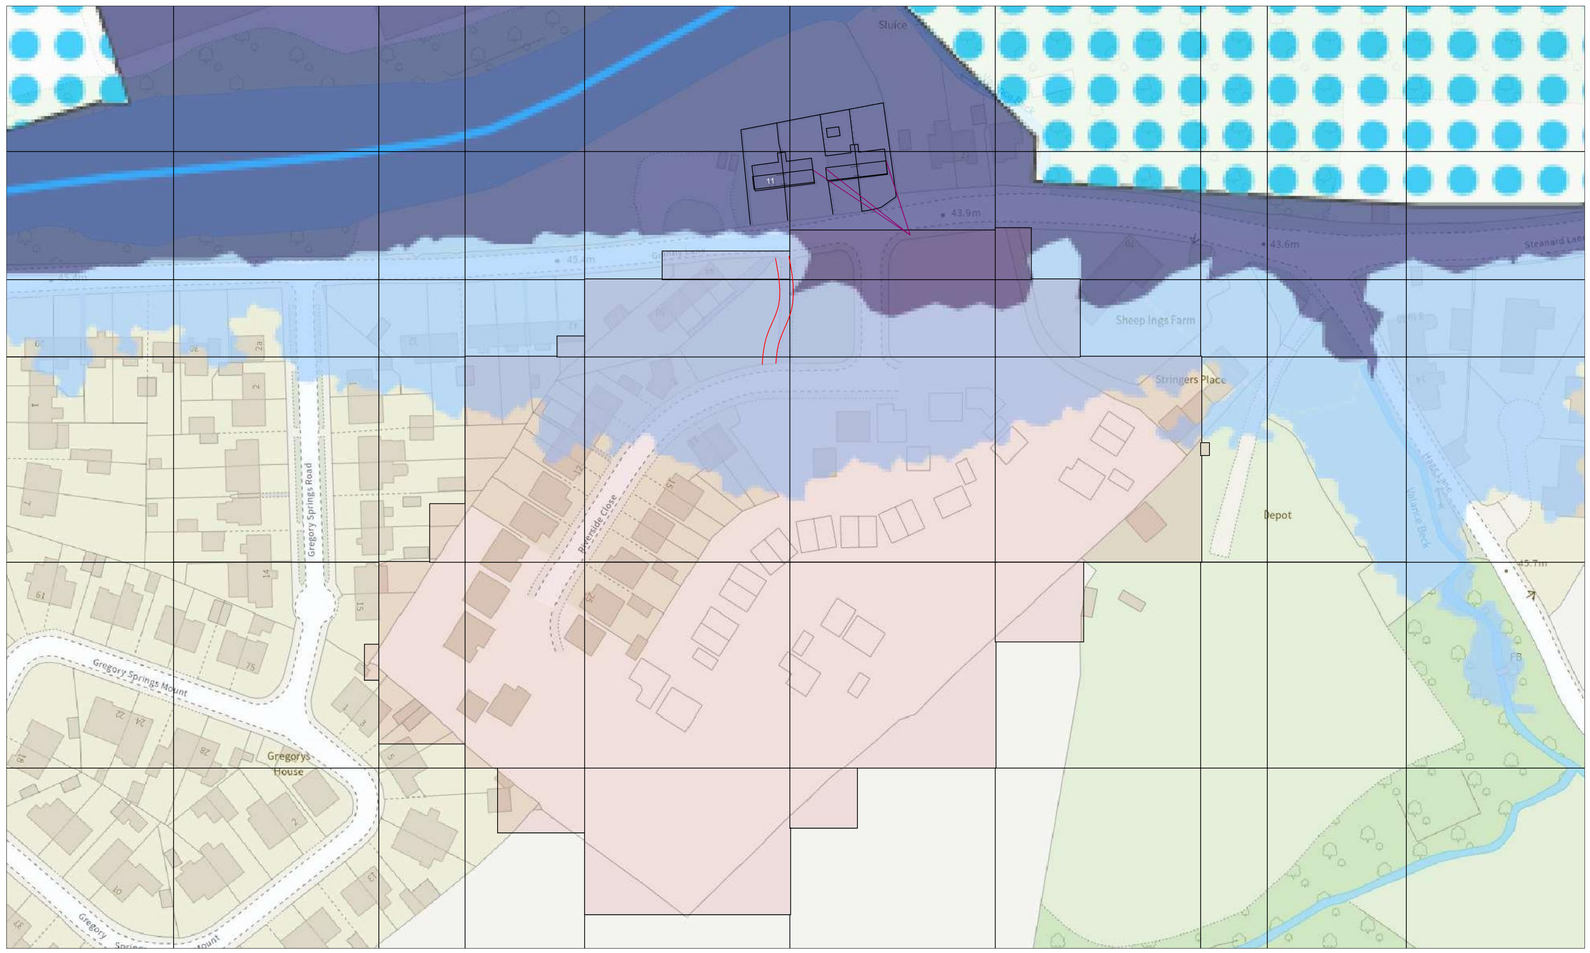

Rev.	Description	Drawn	Date

miller homes

Miller Homes Ltd - Yorkshire
Lapwing House
Peel Avenue, Calder Park
Wakefield
West Yorkshire, WF2 7UA

Telephone 0870 336 4600
Fax 0870 336 4602
www.millerhomes.co.uk

Project Title
GRANNY LANE
MIRFIELD

Drawing Title
FLOOD ZONE
OVERLAY

Scale	Drawn By	Checked By	Authorised By
	Date	Date	Date

Job No.	Drawing No.	Revision
		-

Original Sheet Size A1