




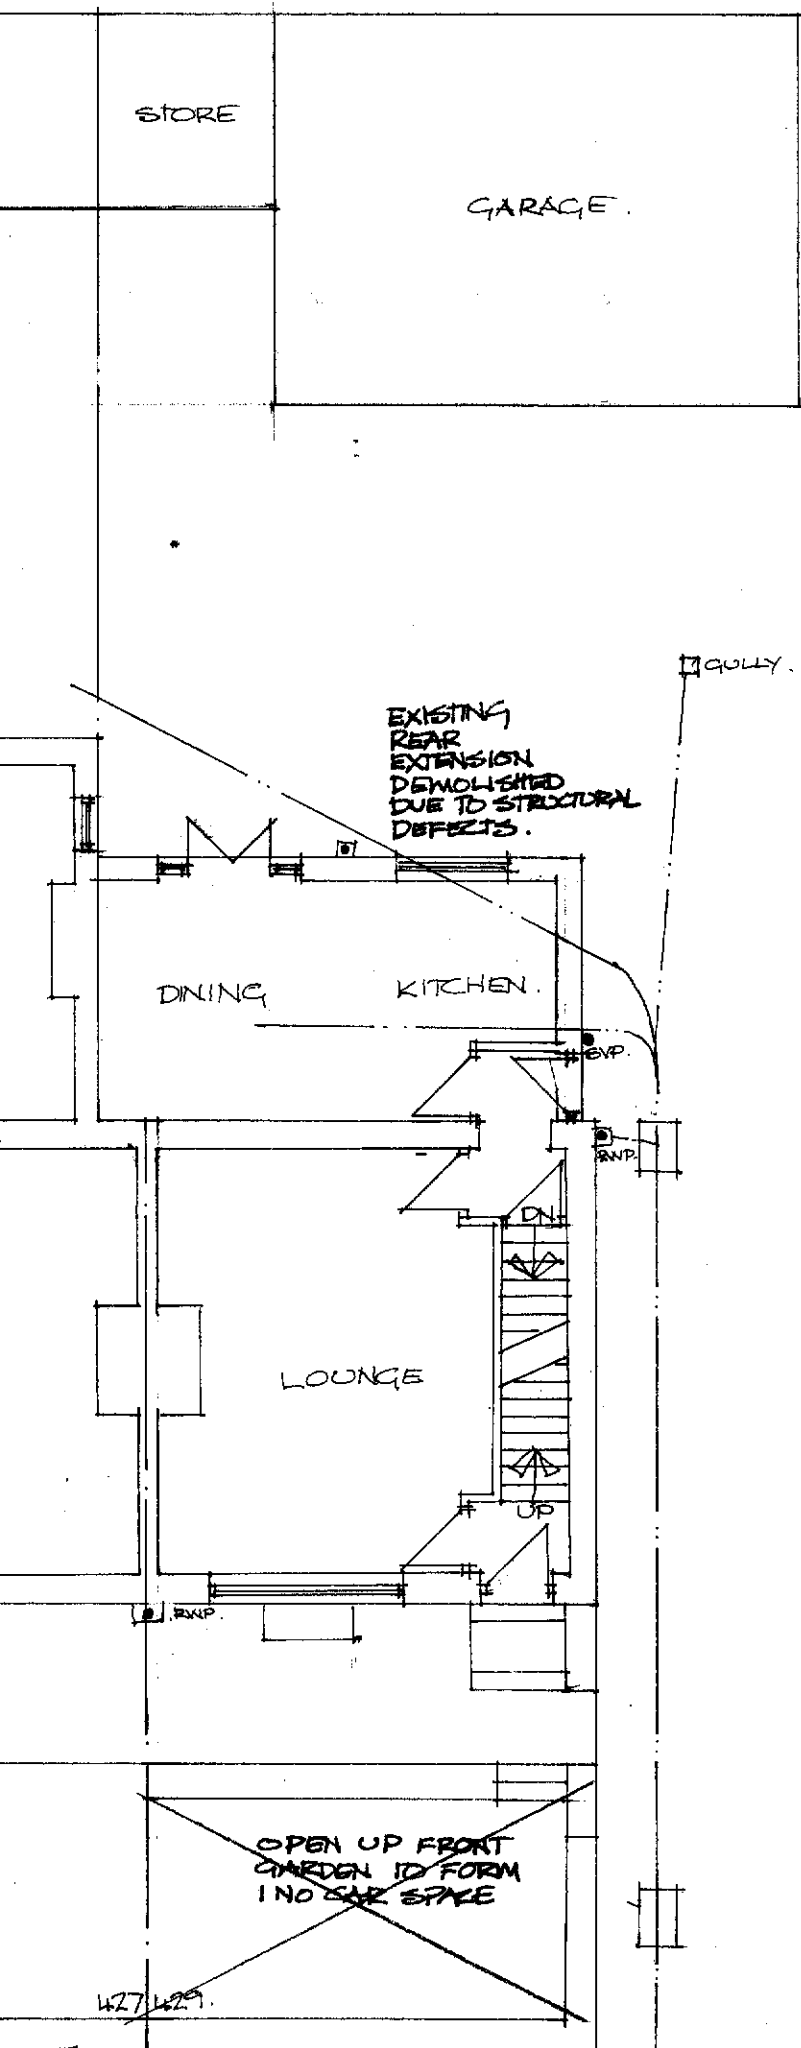


GROUND 1:100

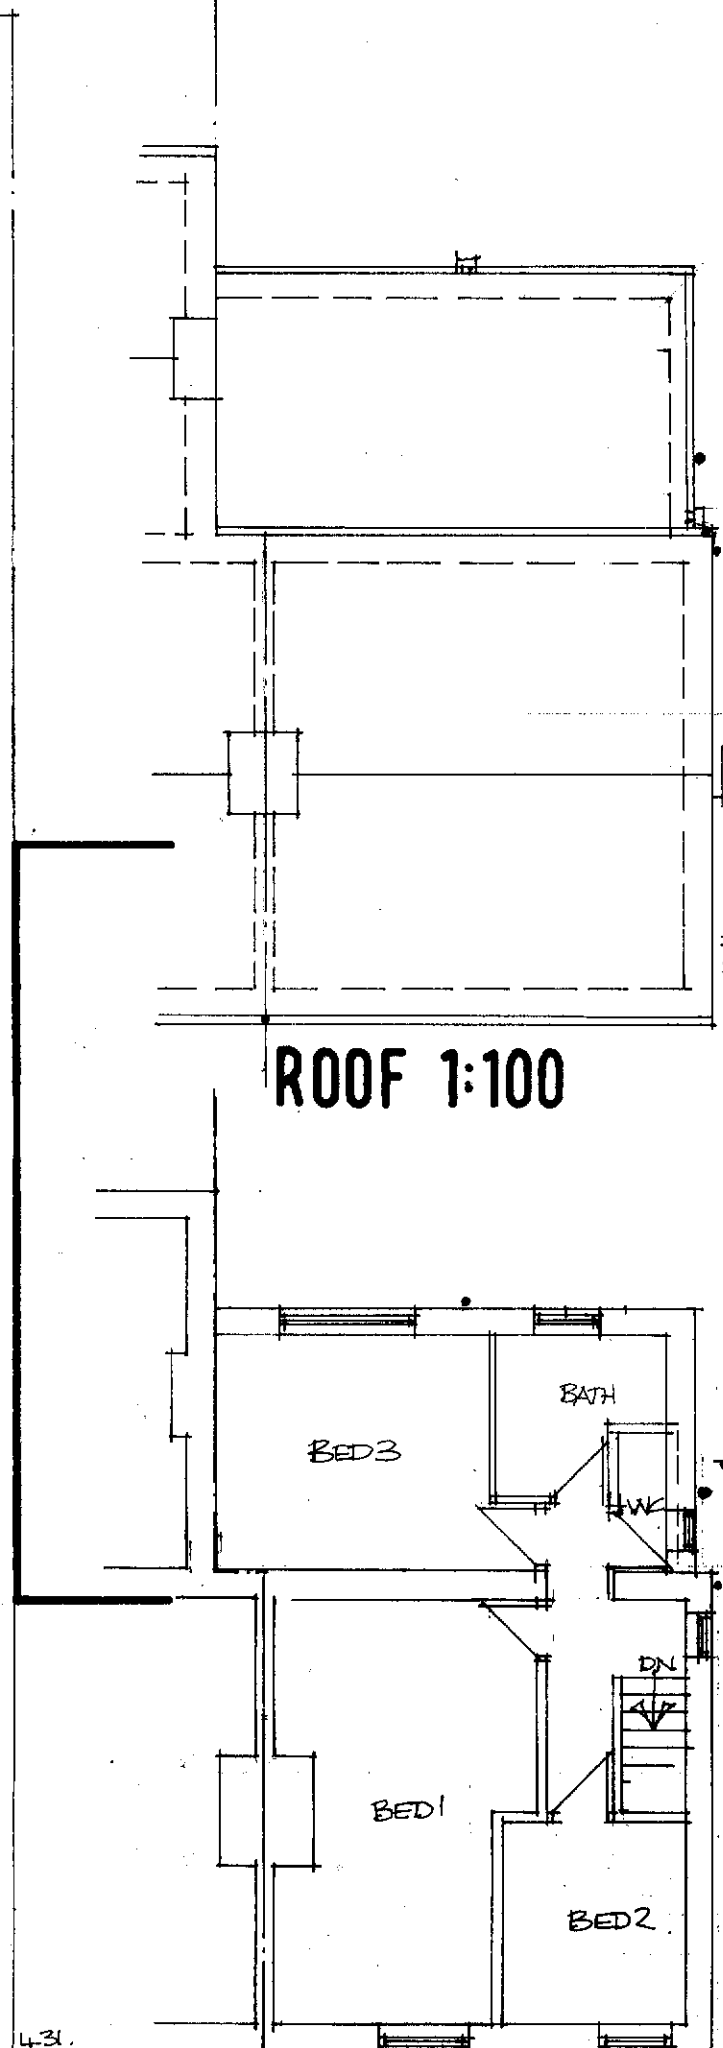


FIRST 1:100

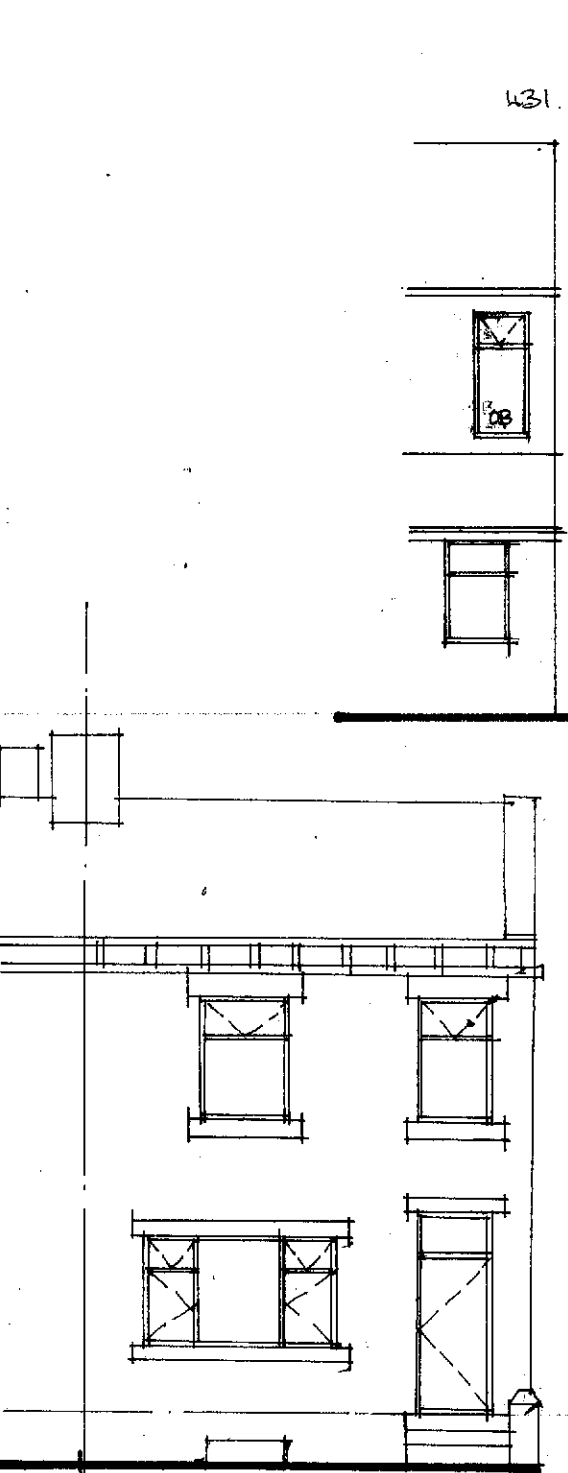


FRONT 1:100

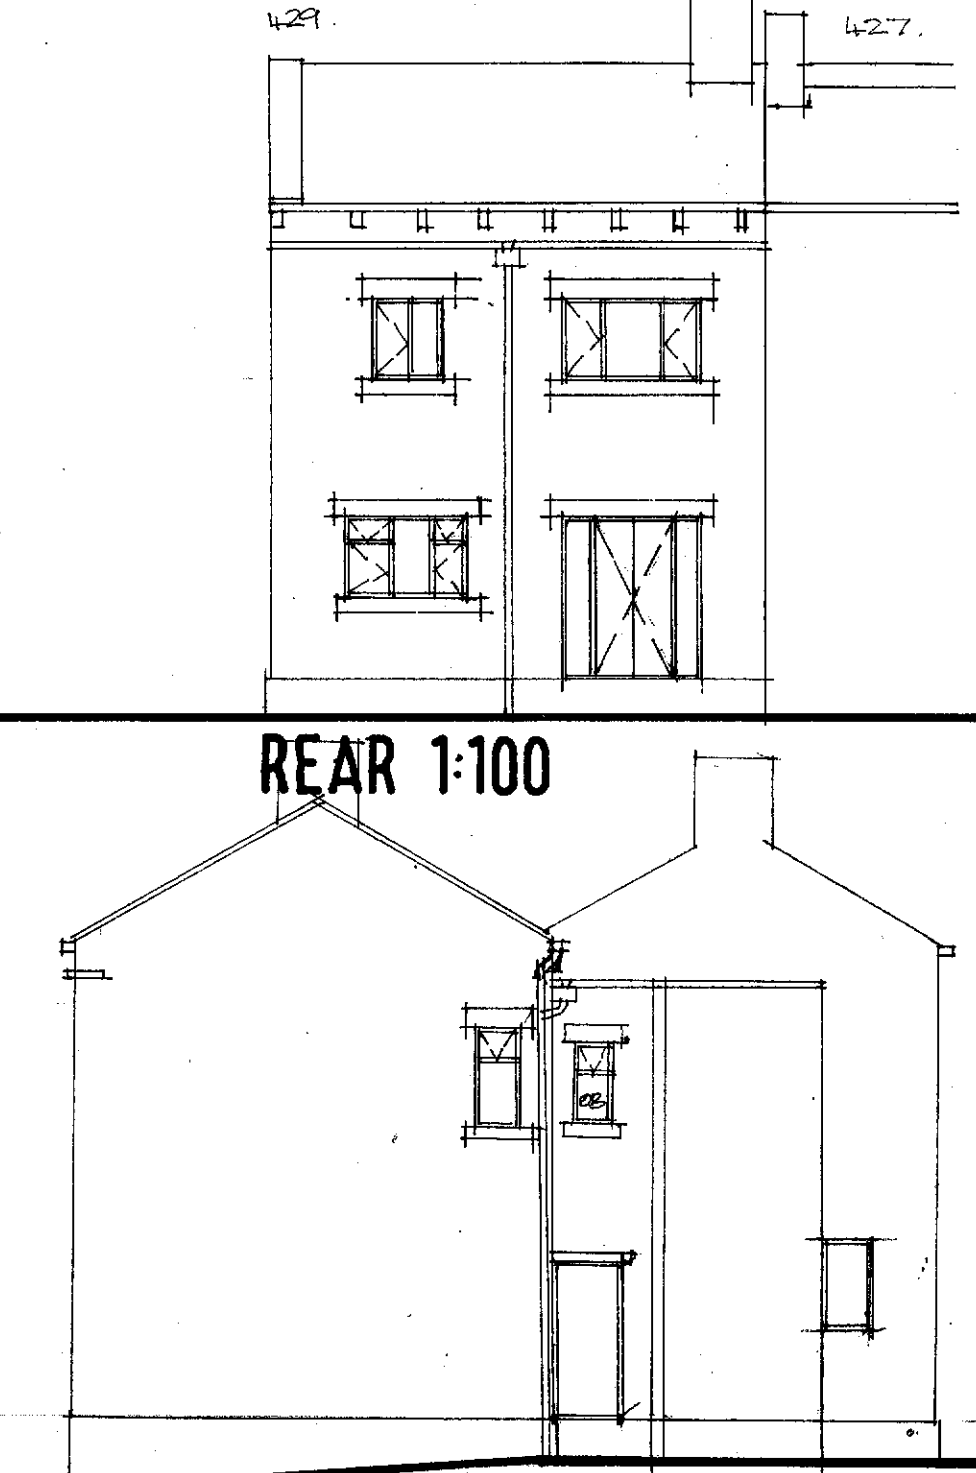


REAR 1:100

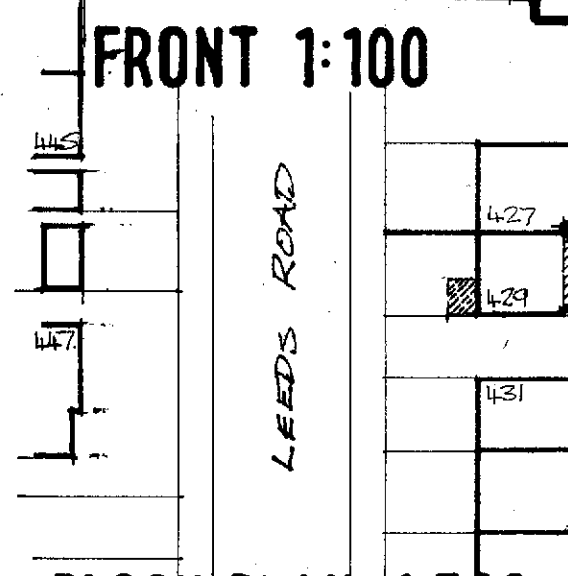

SIDE 1:100

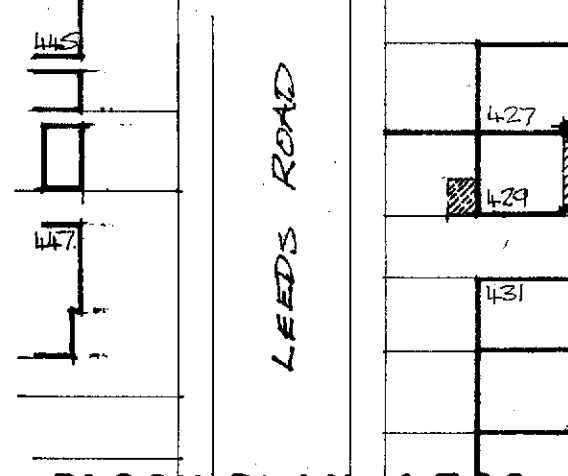

BLOCK PLAN 1:500

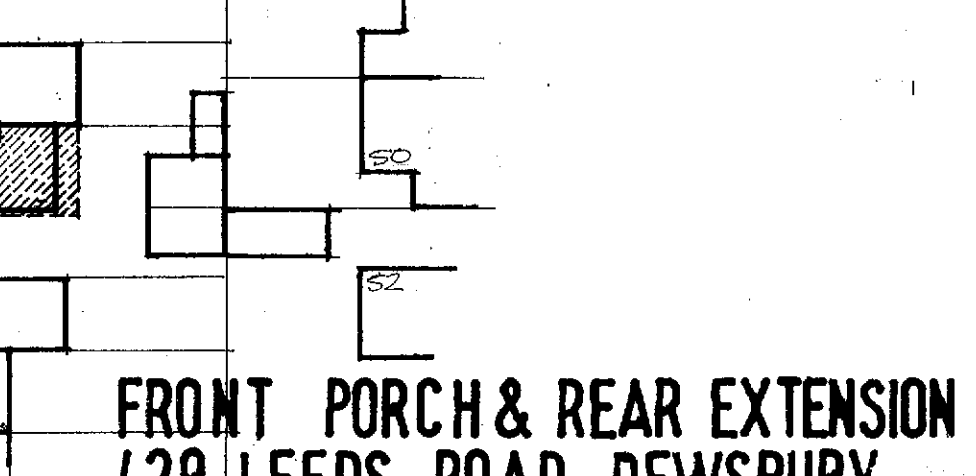

FRONT PORCH & REAR EXTENSION
429 LEEDS ROAD DEWSBURY
EX DETAILS
LRD/01