



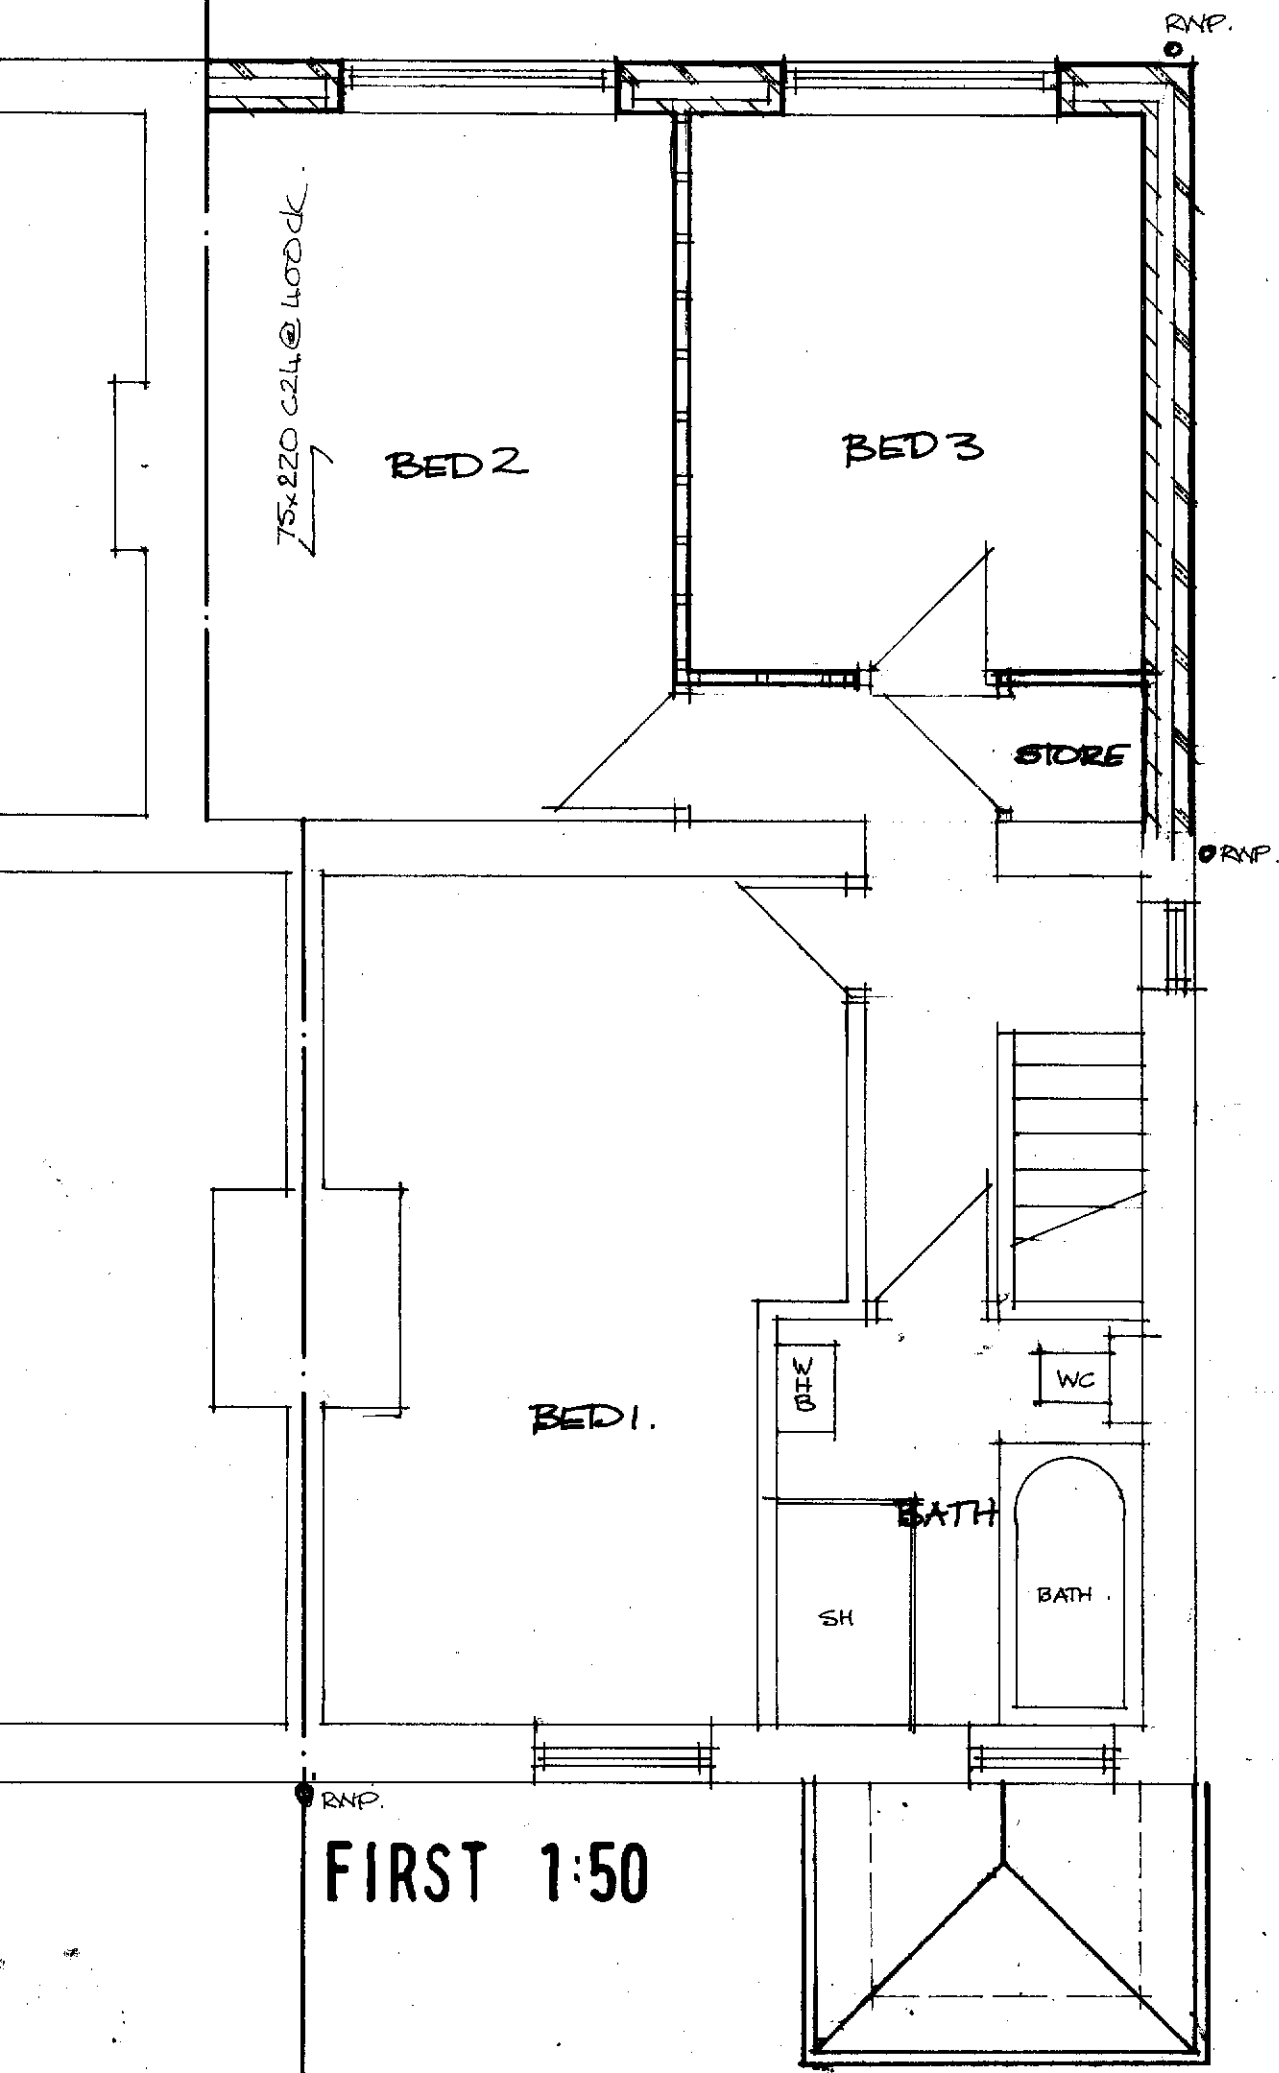

FIRST 1:50

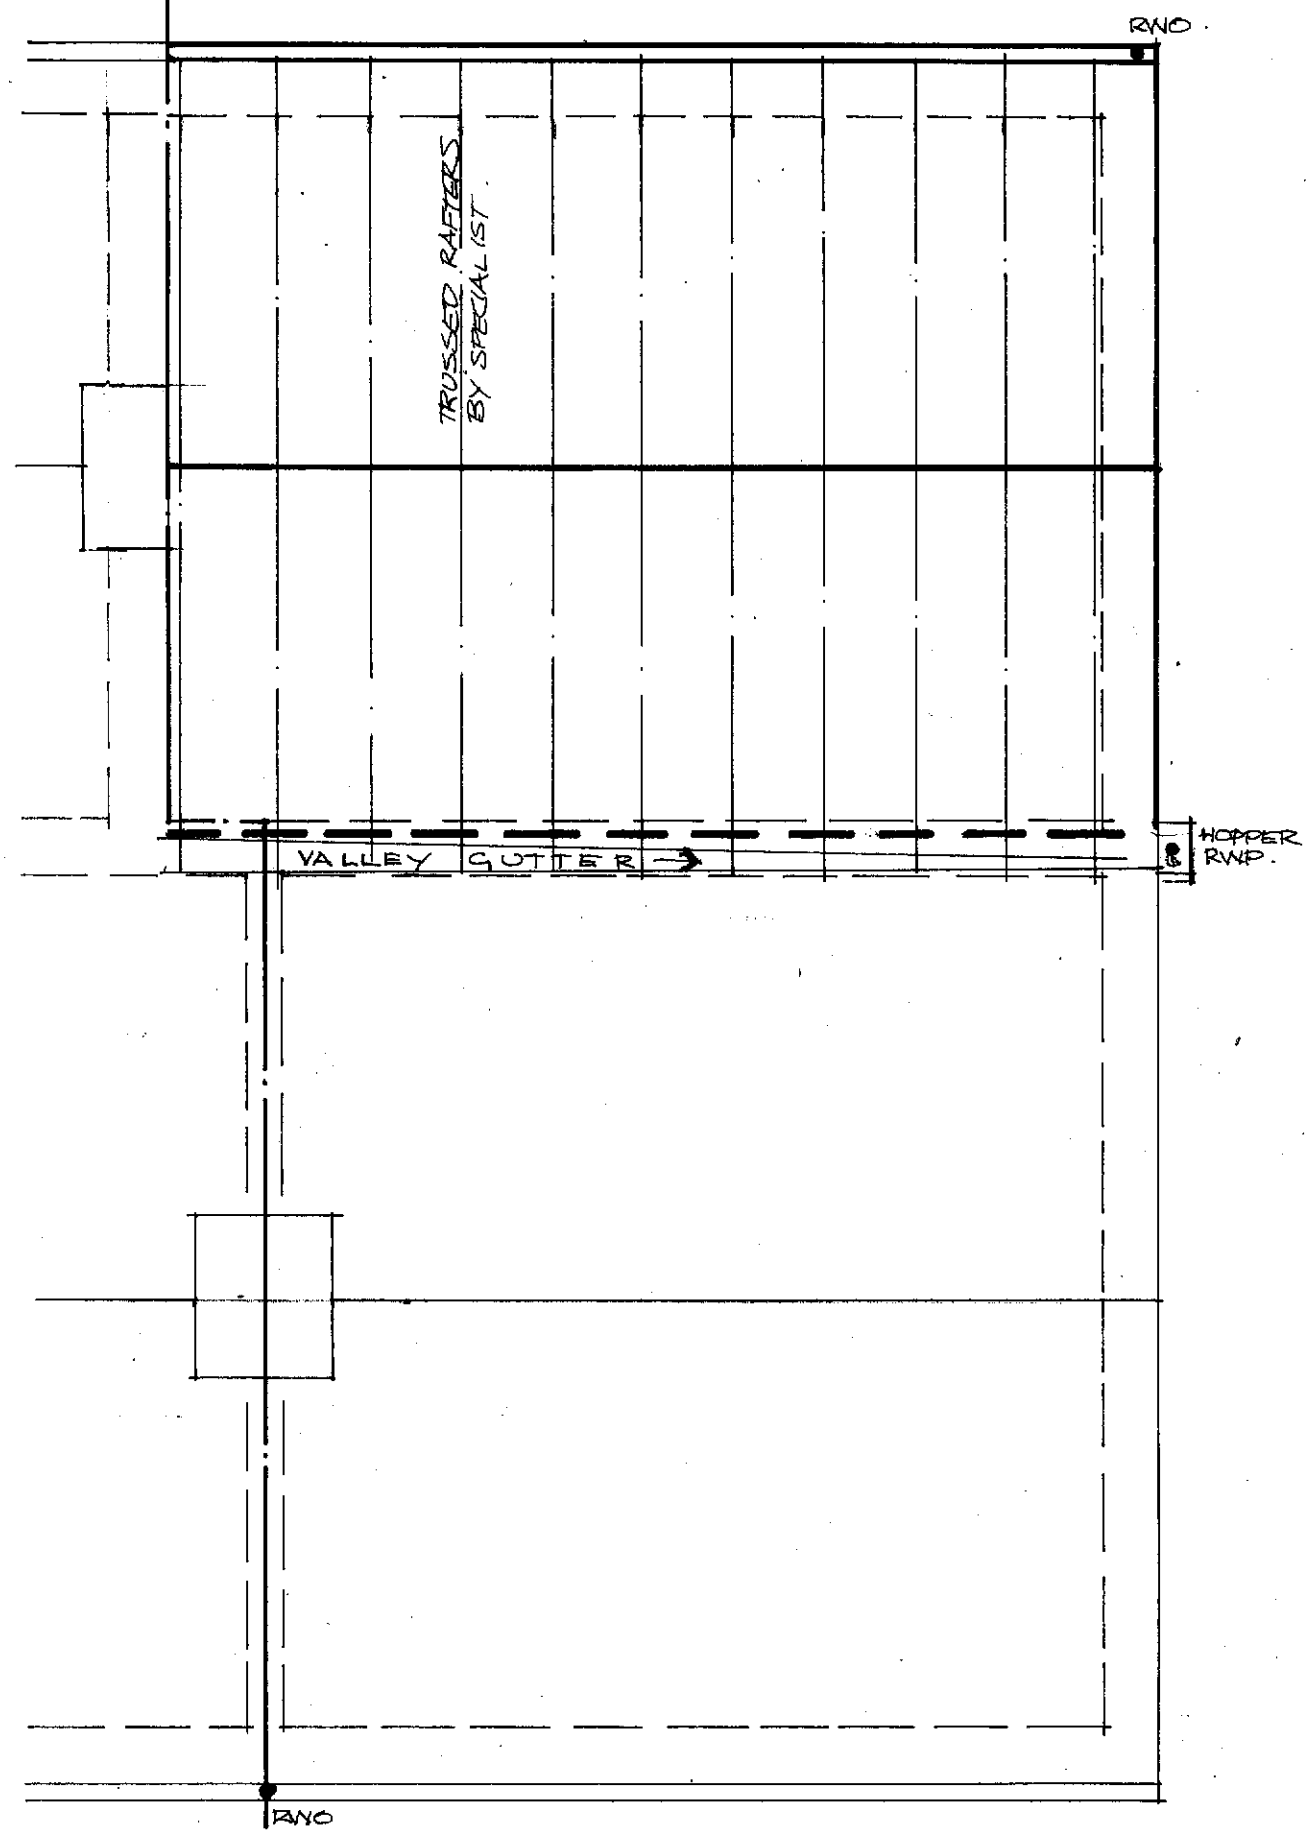

ROOF 1:50