


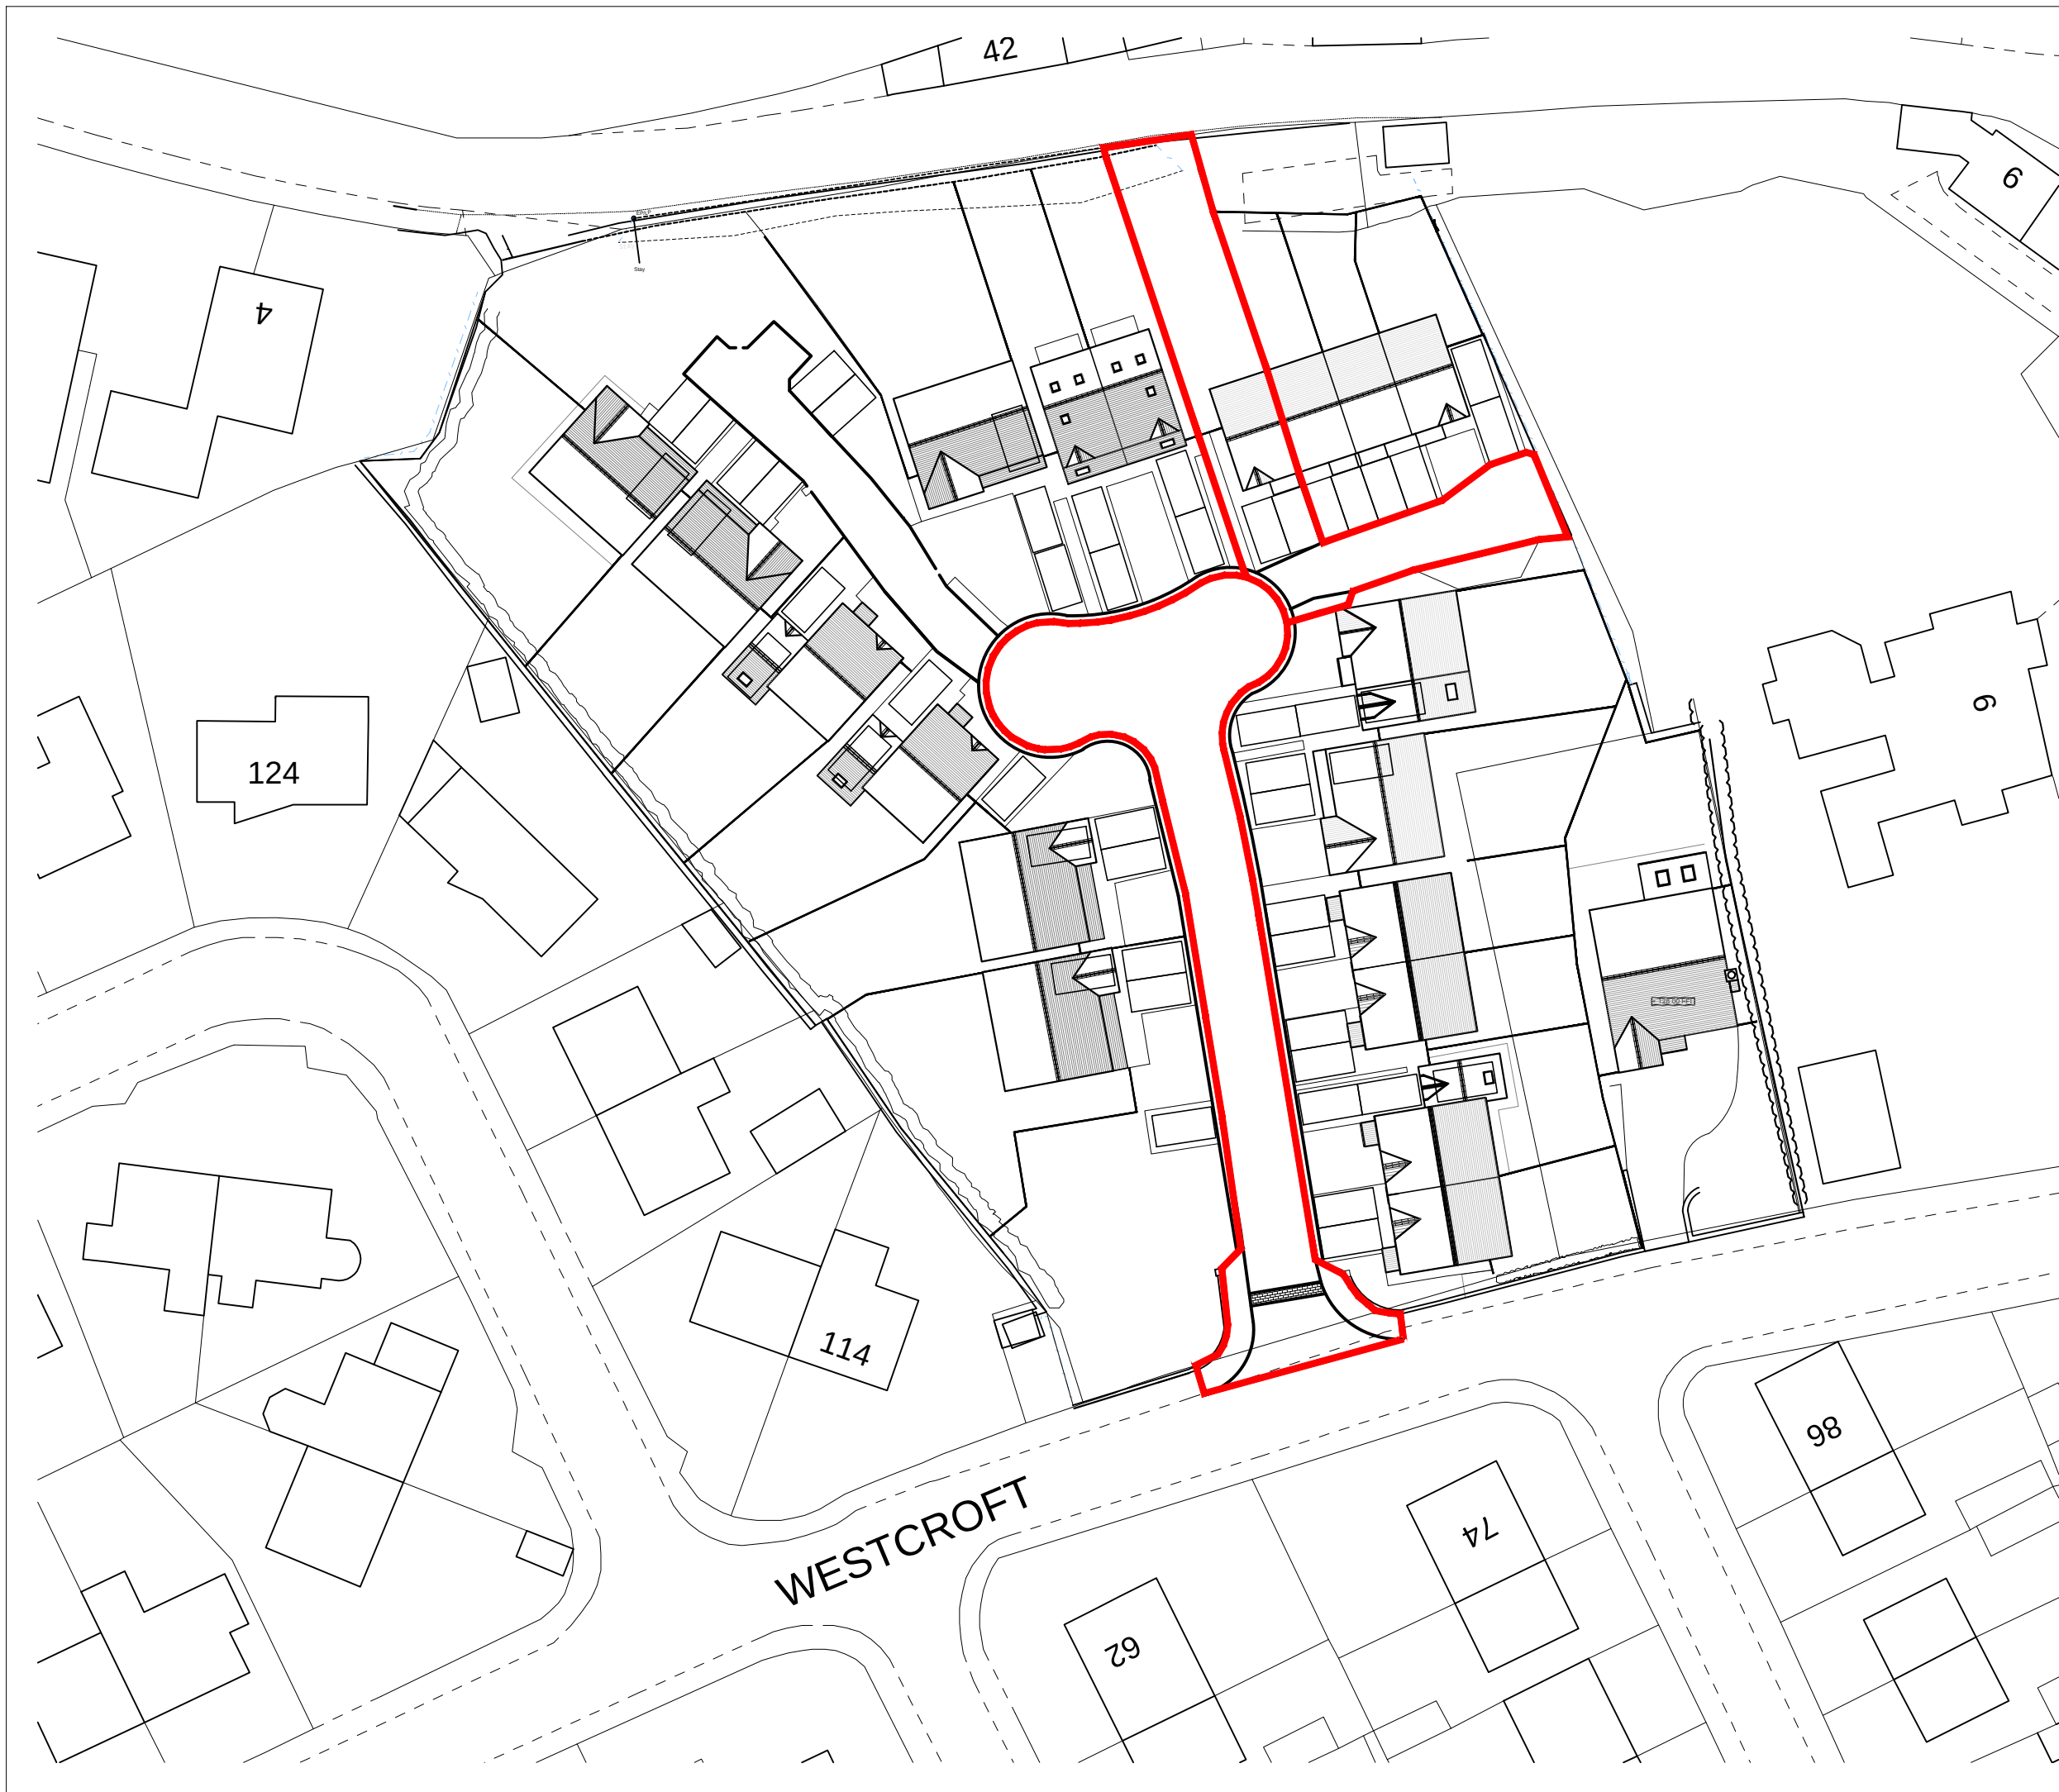

LOCATION PLAN

PROPOSED GROUND
FLOOR REAR
EXTENSION AT
10 WESTCROFT
FOLD, HONLEY.
1:500 @ A3