




OS MAP
SCALE - 1 : 1250

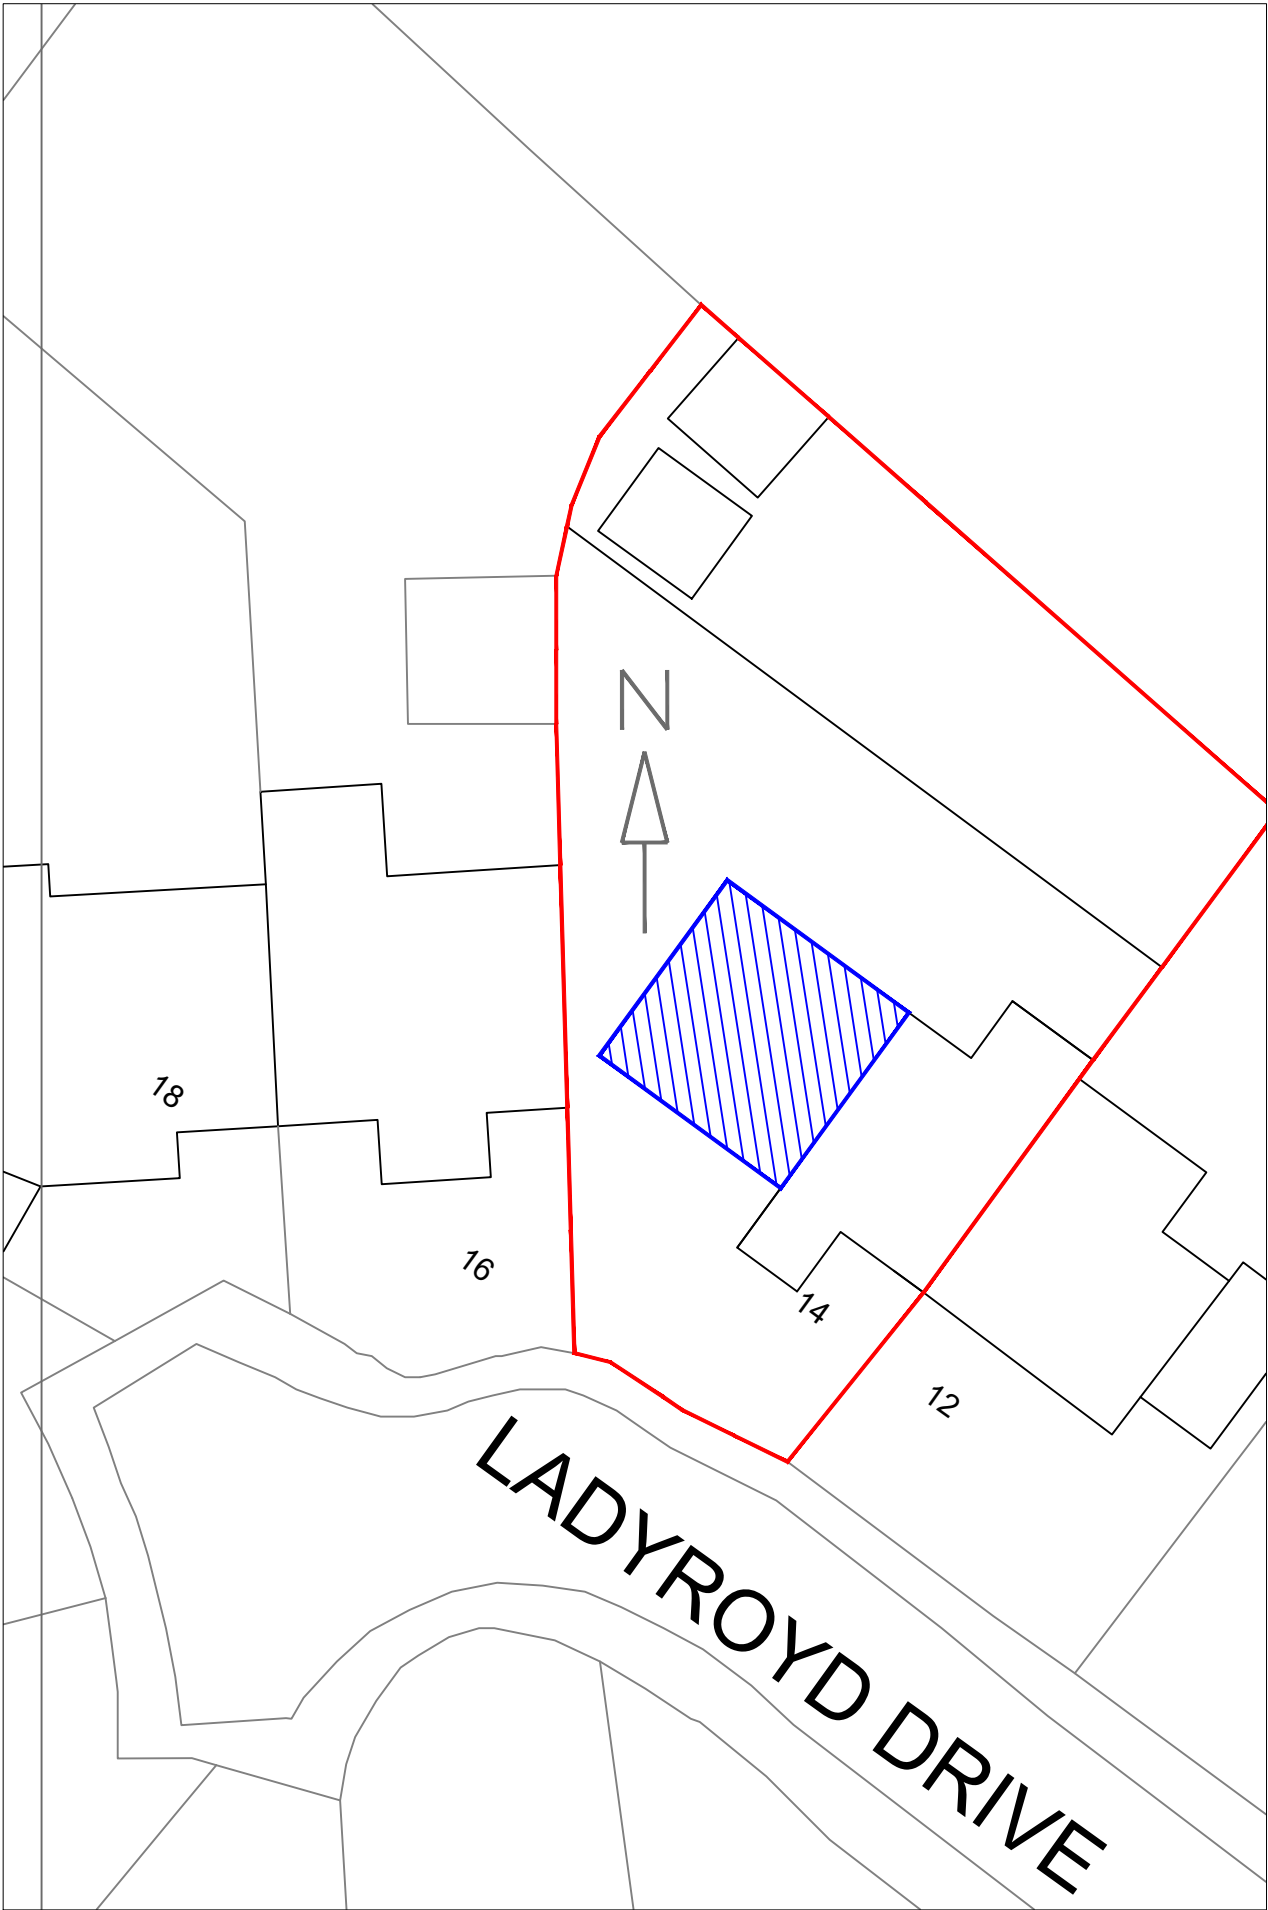

SITE LOCATION PLAN
SCALE - 1 : 250

General Notes

The Contractor is to check all dimensions on site and report any discrepancies to the Contract Administrator. This drawing is to be read in conjunction with all other standard documentation. Dimensions are not to be scaled from this drawing.

P1	PLANNING ISSUE	21/11/21
No.	Revision /Issue	Date

RUBEEN KADRI
Architecture - Interiors - Planning
07767935960
rubeenk@yahoo.com

Project Name and Address :
14 LADYROYD DRIVE
BD4 6RP
(TWO STOREY SIDE EXTENSION)
Client :
PAUL
Title :
SITE LOCATION PLAN AND OS MAP

Project No : 2023_G123	Drawn by : AG
Date : 21/11/21	Drawing No: PL-009
Scale : 1:100@A3	