TNK BUILDING WORKS LTD

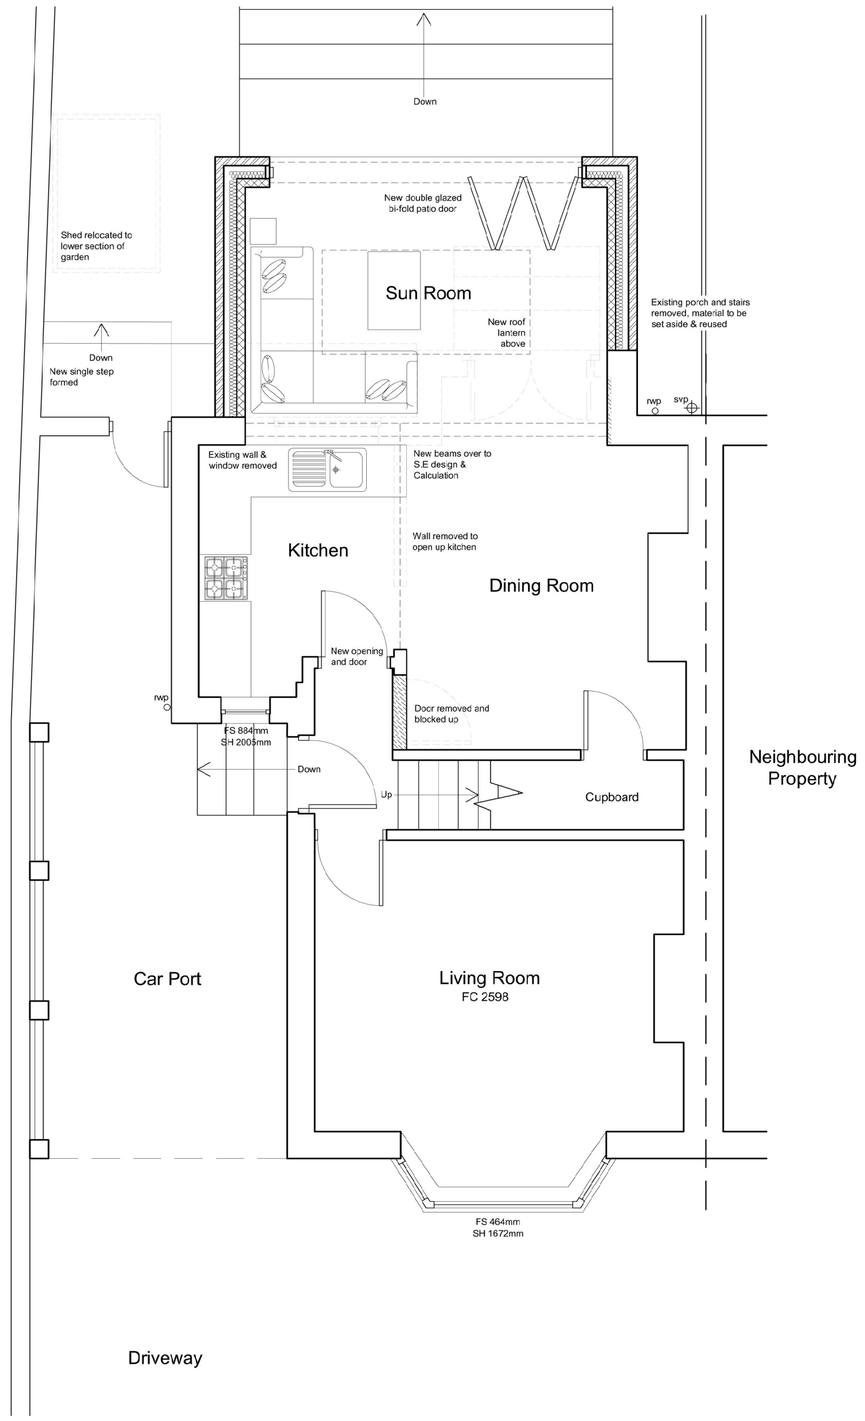

Ground Floor Plan
1:50 scale

0 5m

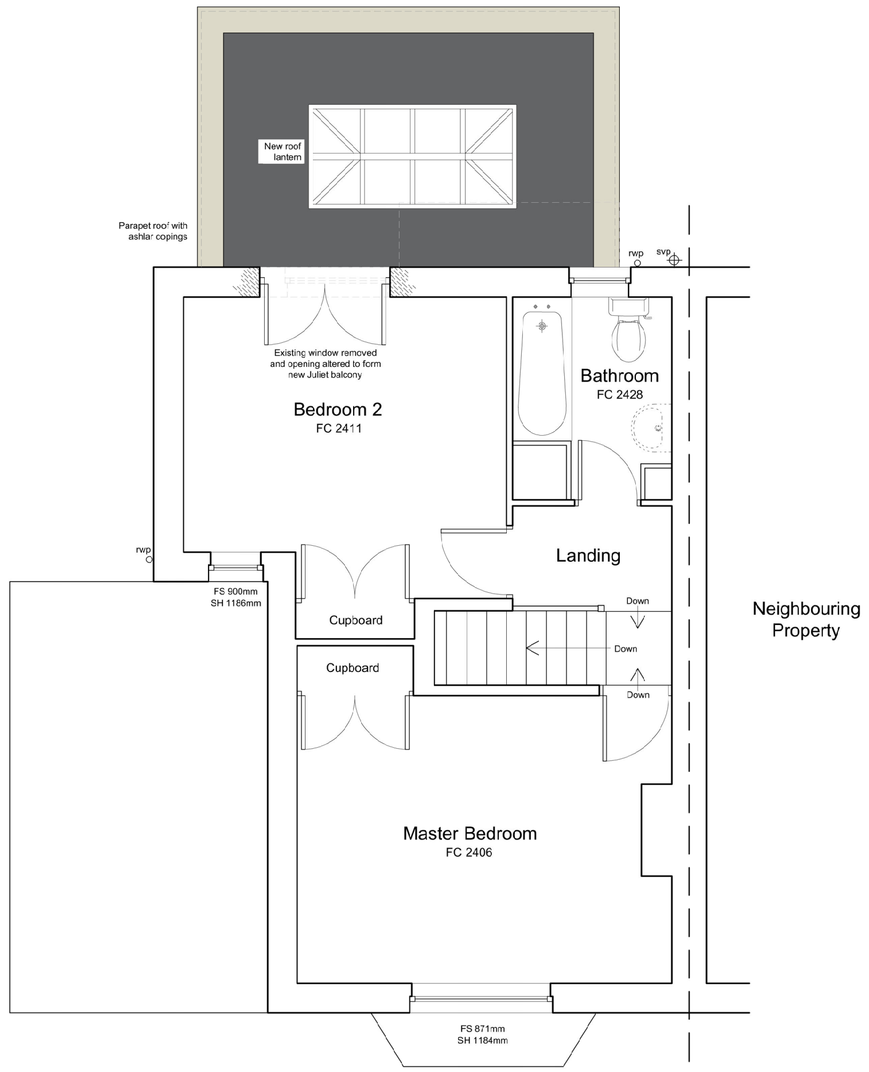

First Floor Plan
1:50 scale

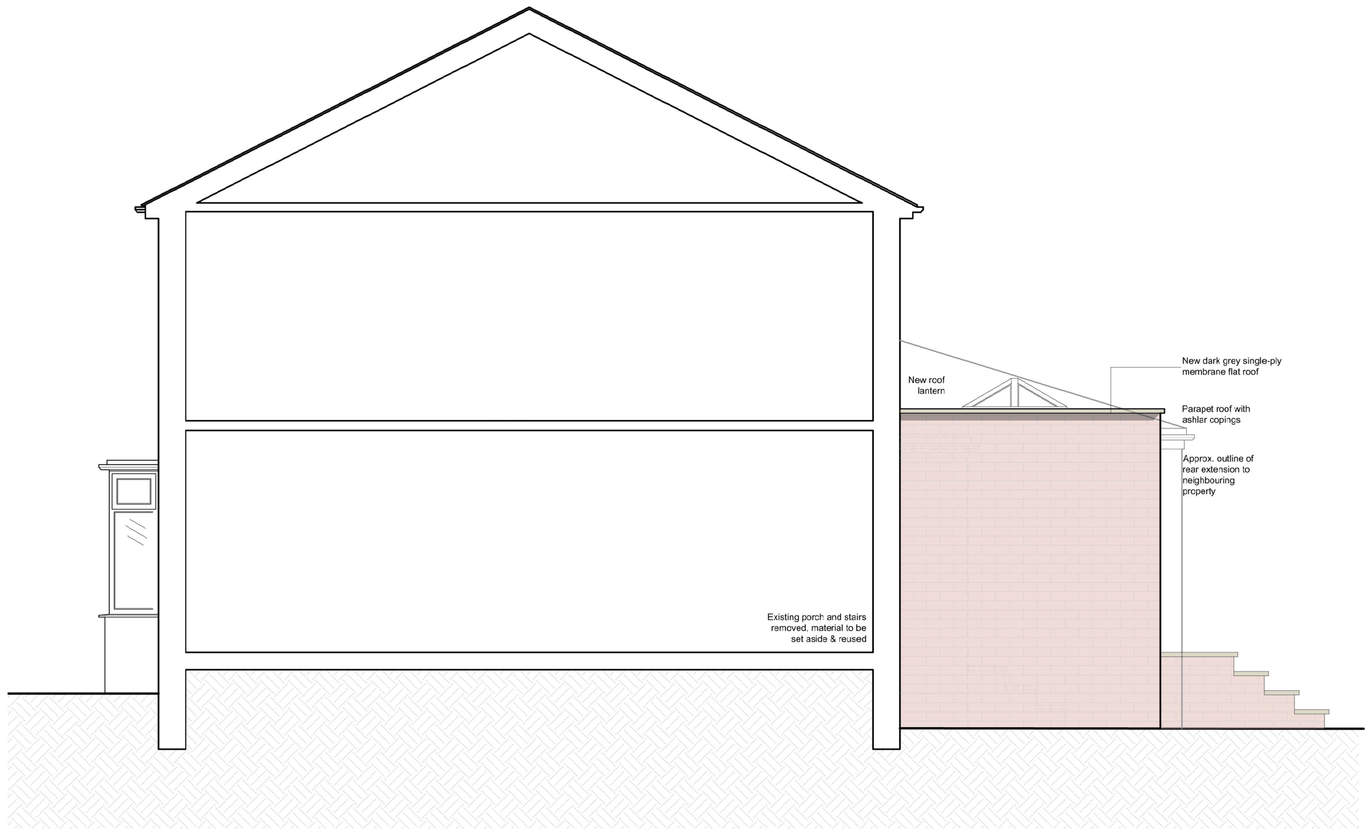

North West Sectional Elevation Side
1:50 scale

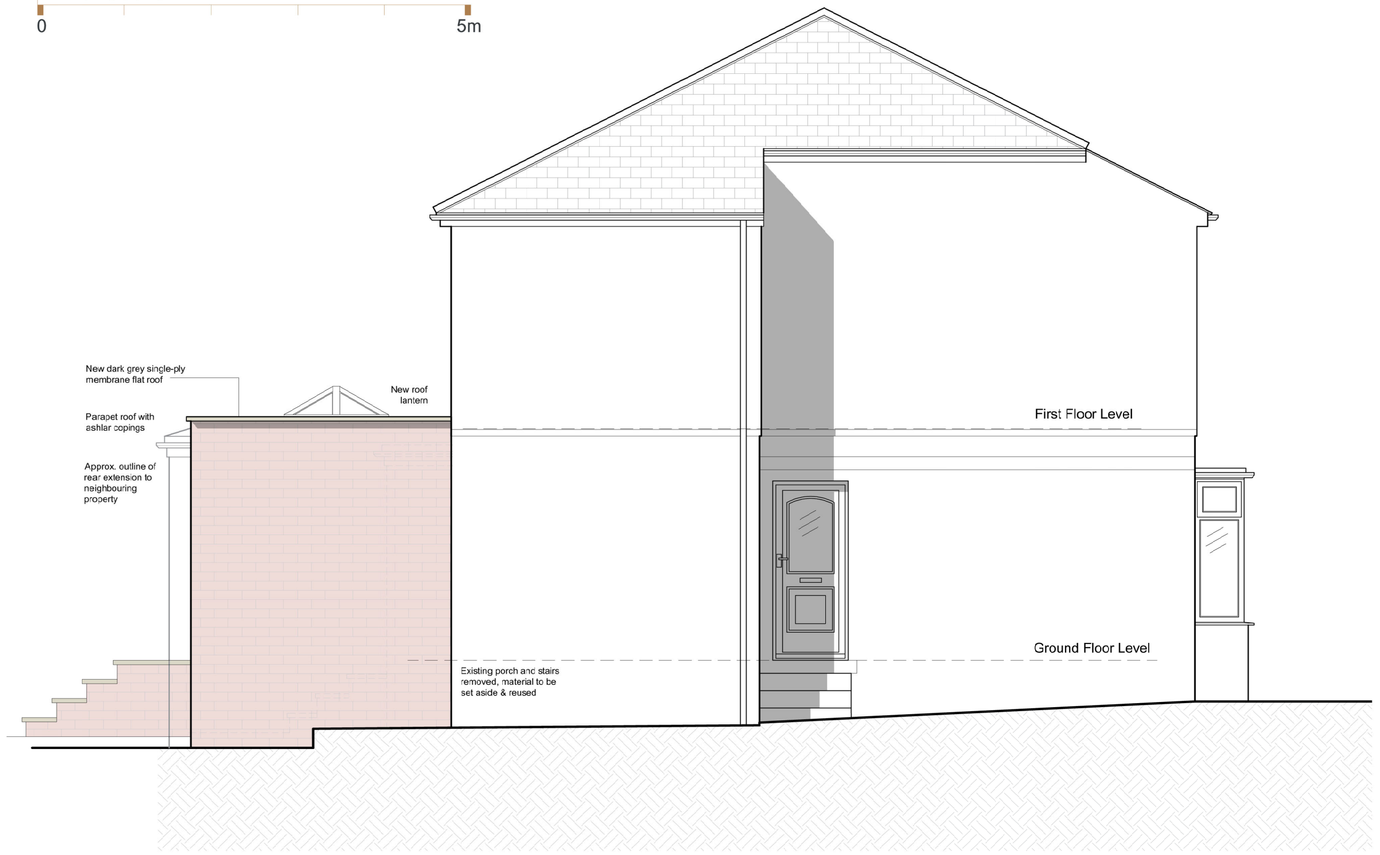

South East Elevation Side
1:50 scale

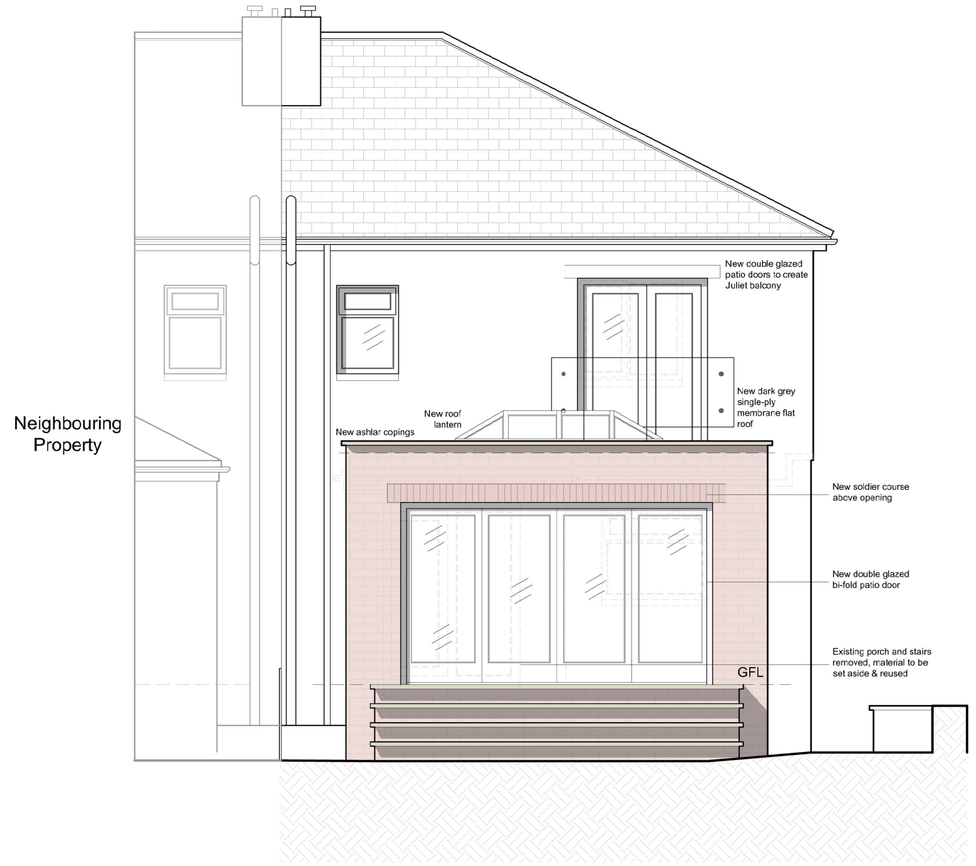

South West Elevation Rear
1:50 scale

No dimensions are to be scaled from this drawing; all dimensions and sizes to be verified on site.

No structural information is to be taken from these drawings – refer to Structural Engineer's drawings.

Rev:	Description:	Date:
R01	Drawing Originated	Aug 23
R02	Amends to client comment	Aug 23
R03	Amends to client comment	Oct 23

Client :
Mrs Emma Muggridge

Job Title:
Proposed Rear Extension &
Internal Alterations at 25 Birklands Road
Birkby, Huddersfield, HD2 2PF

Drawing Title:
General Arrangement
as Proposed

Scale:	Drawn By:	Date:
1:50 @ A1		Jul 2023

Job No:	Drawing No:
03223	03223/PP/02/R03