




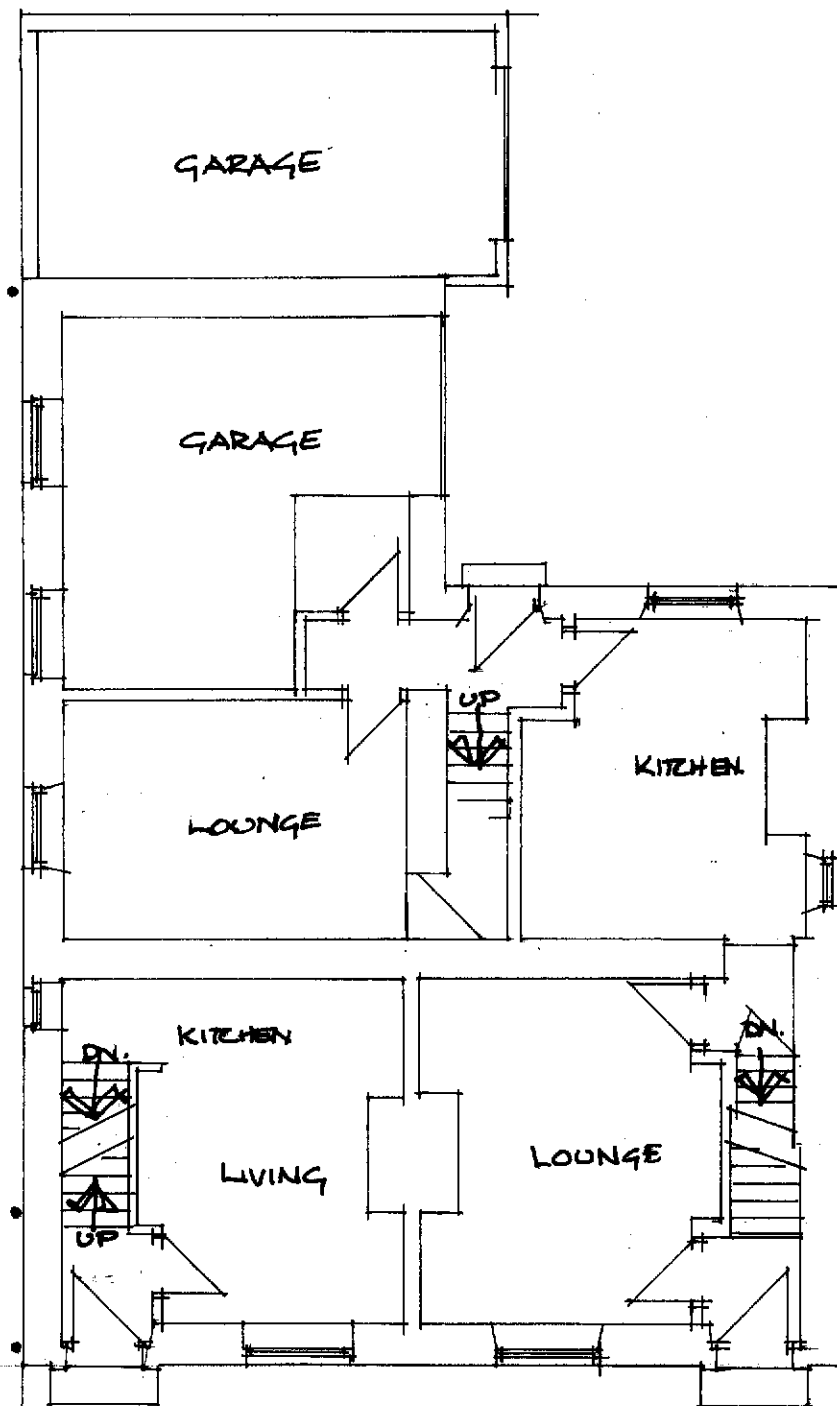

GROUND 1:100

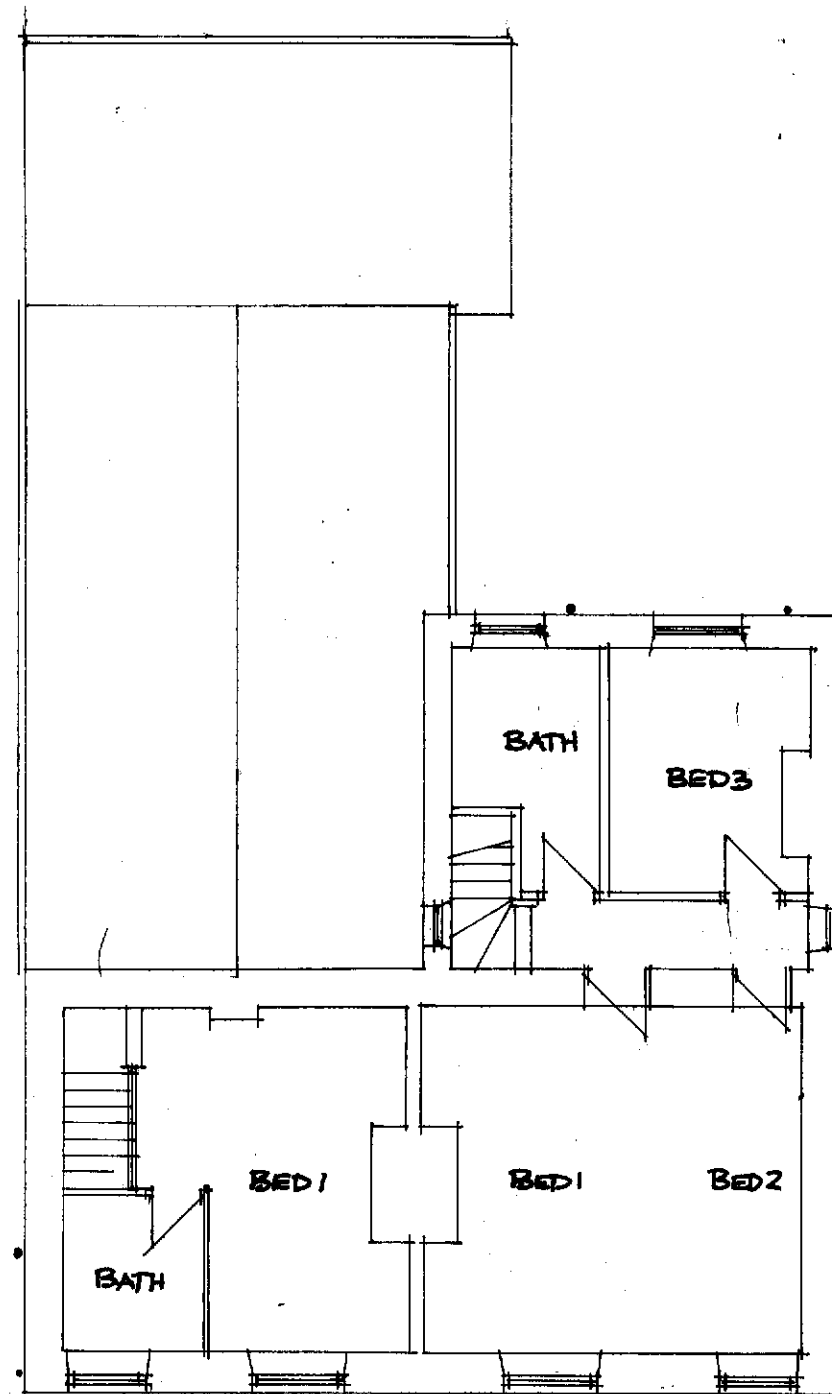


FIRST 1:100

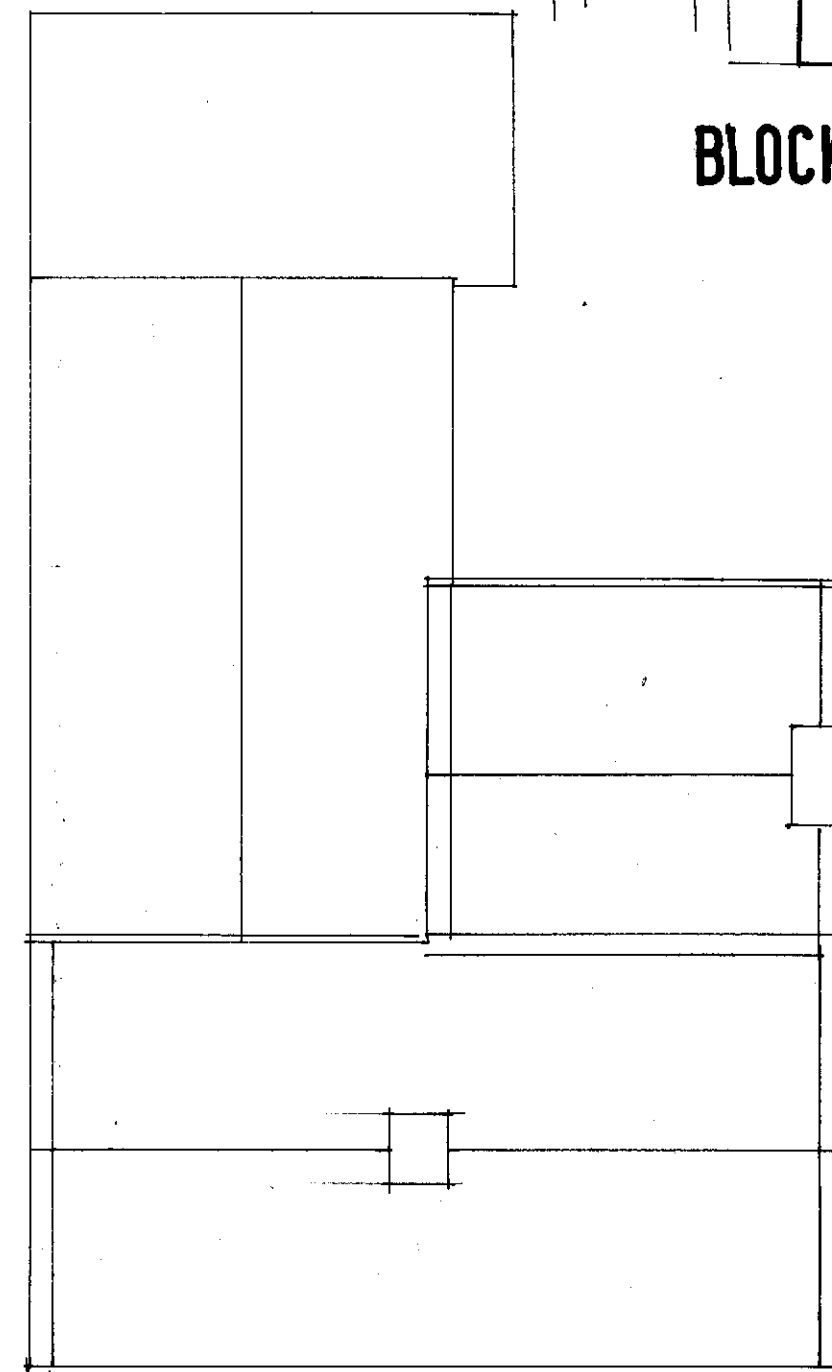

ROOF 1:100

BLOCK PLAN 1:500

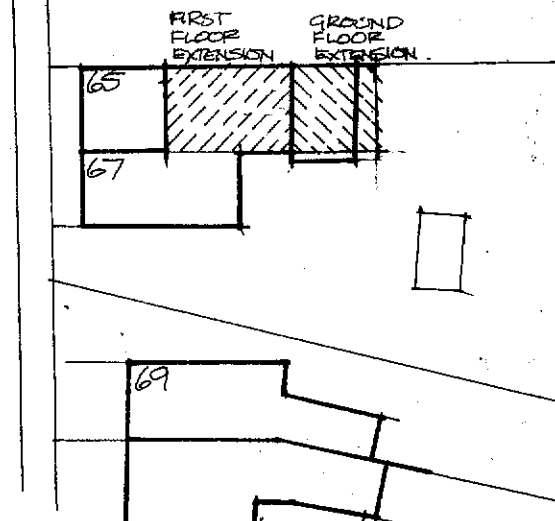

REAR EXTENSIONS & CONVERSION WORKS
65 HUDDERSFIELD ROAD SHELLEY
EX PLANS
HRS/01