


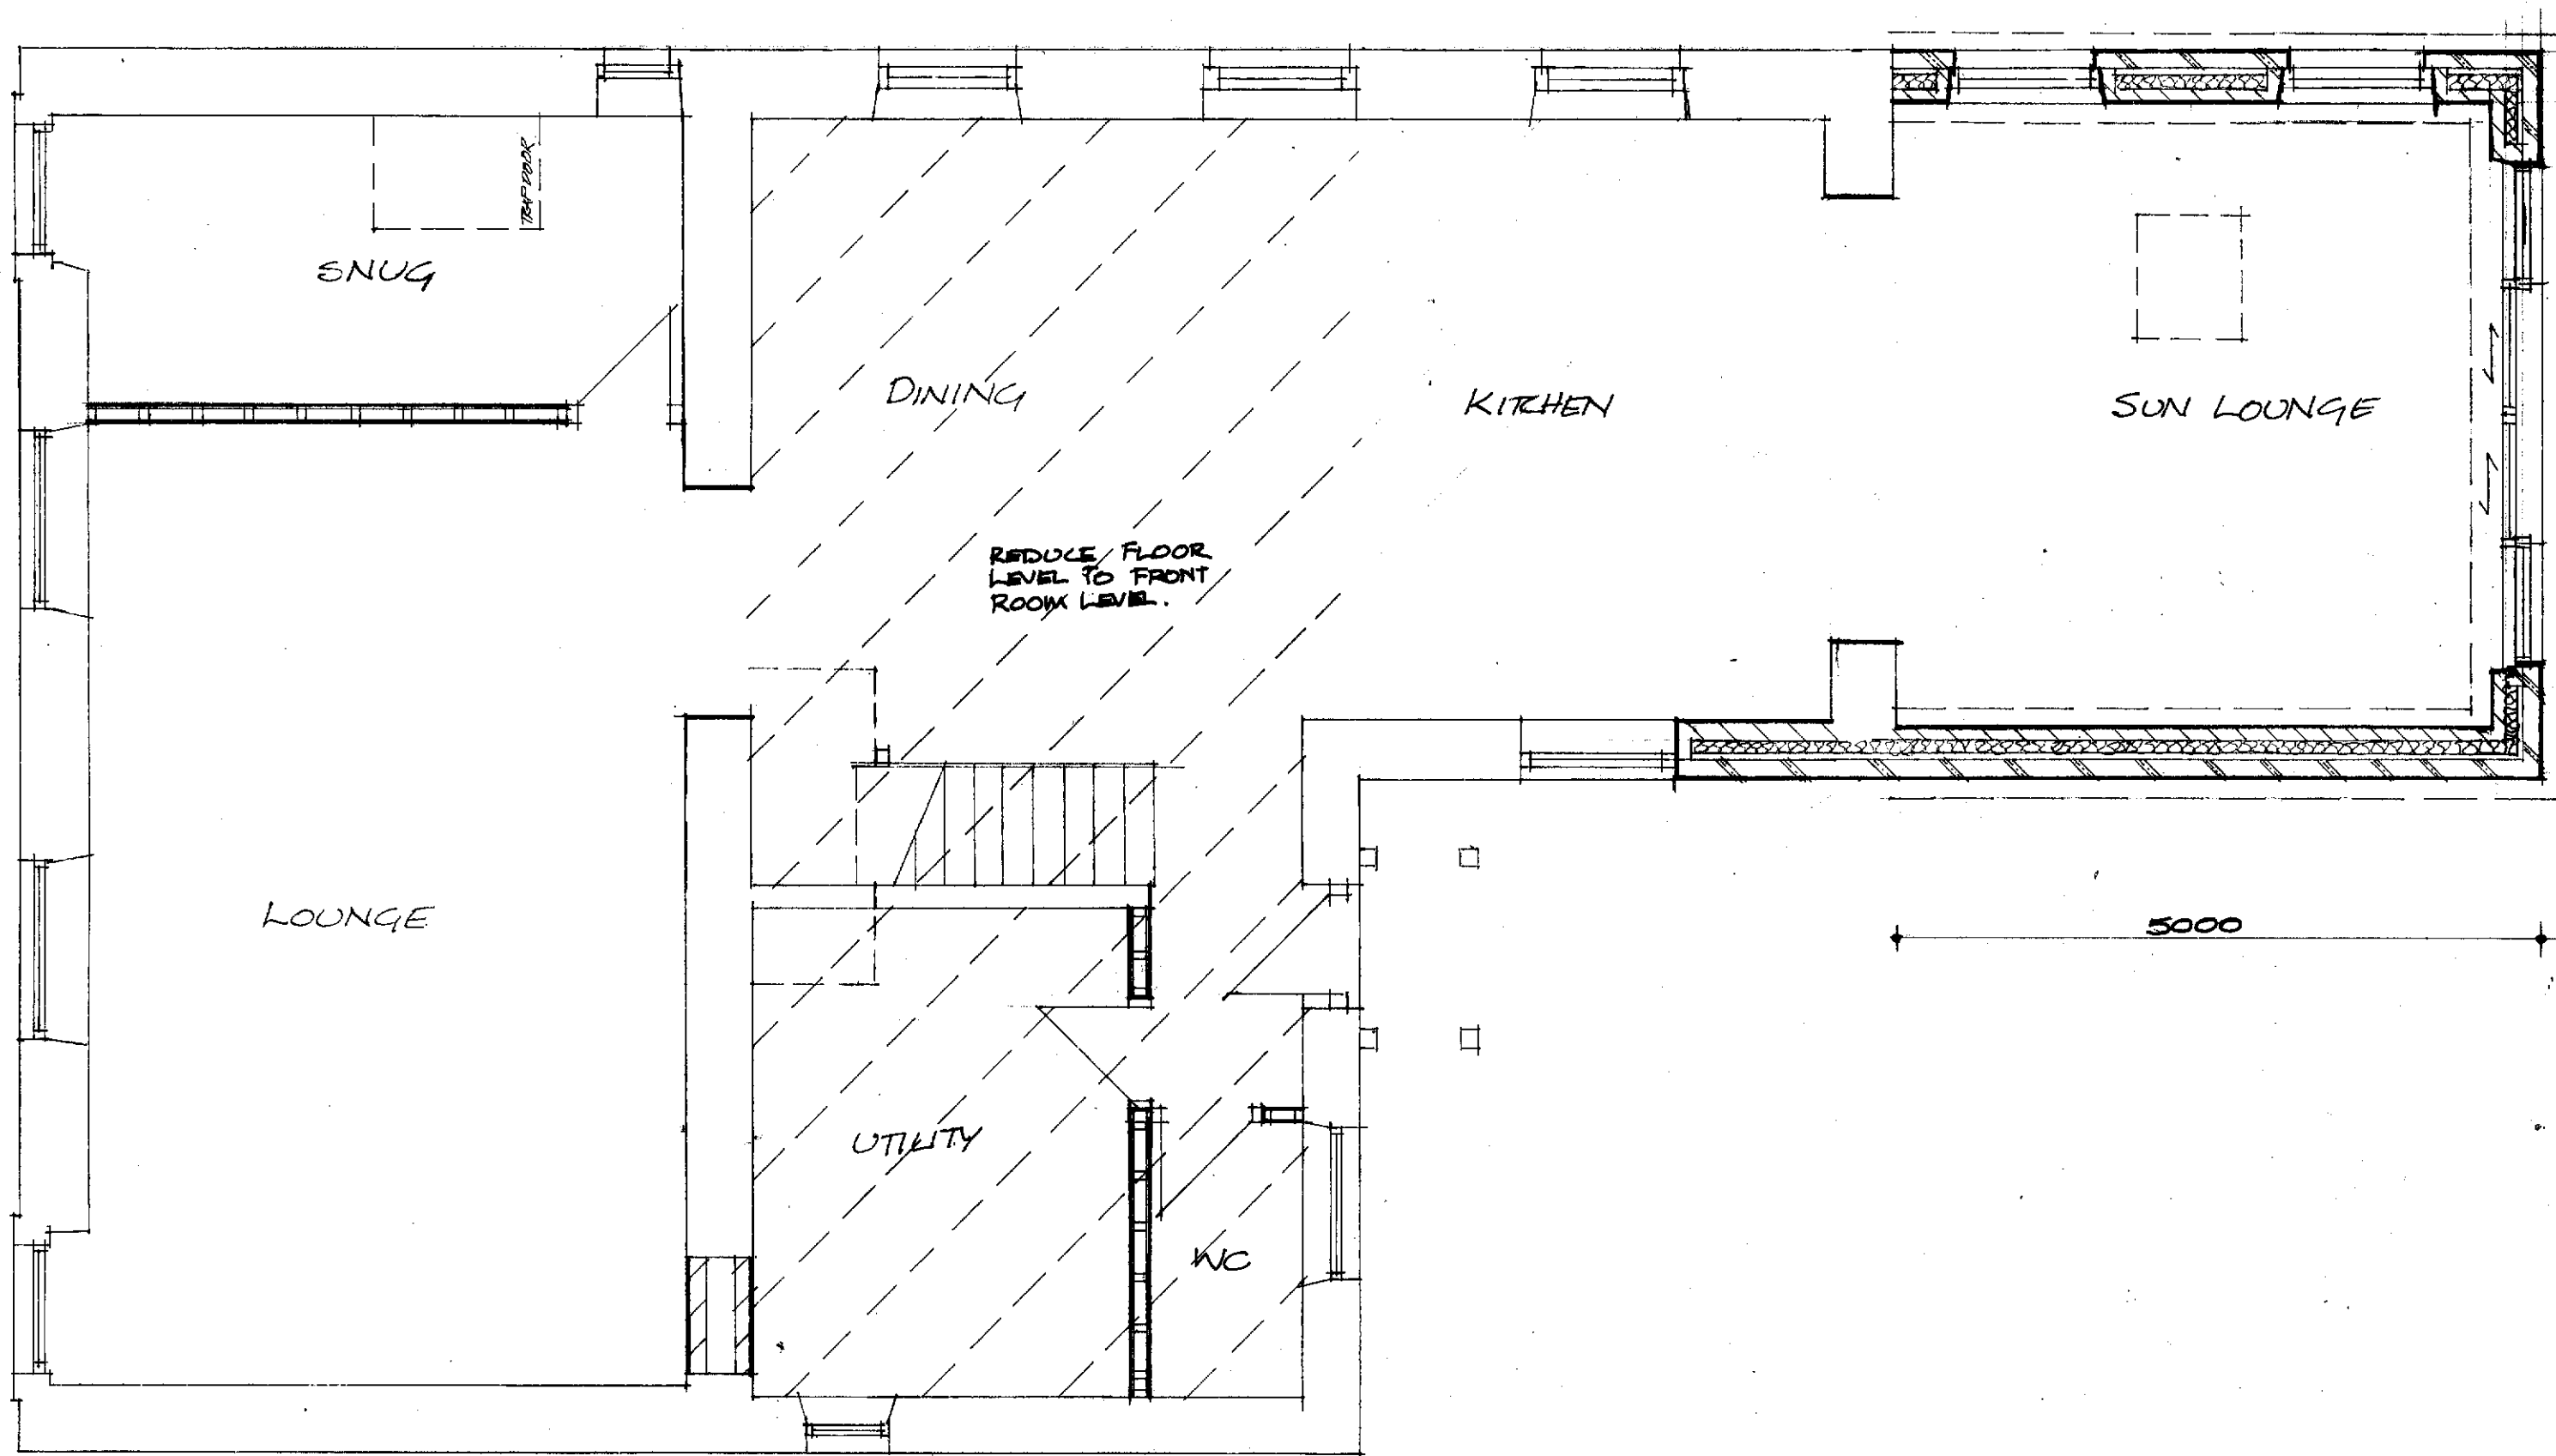

PR GROUND 1:50

PR GROUND FLOOR PLAN HRS/03