


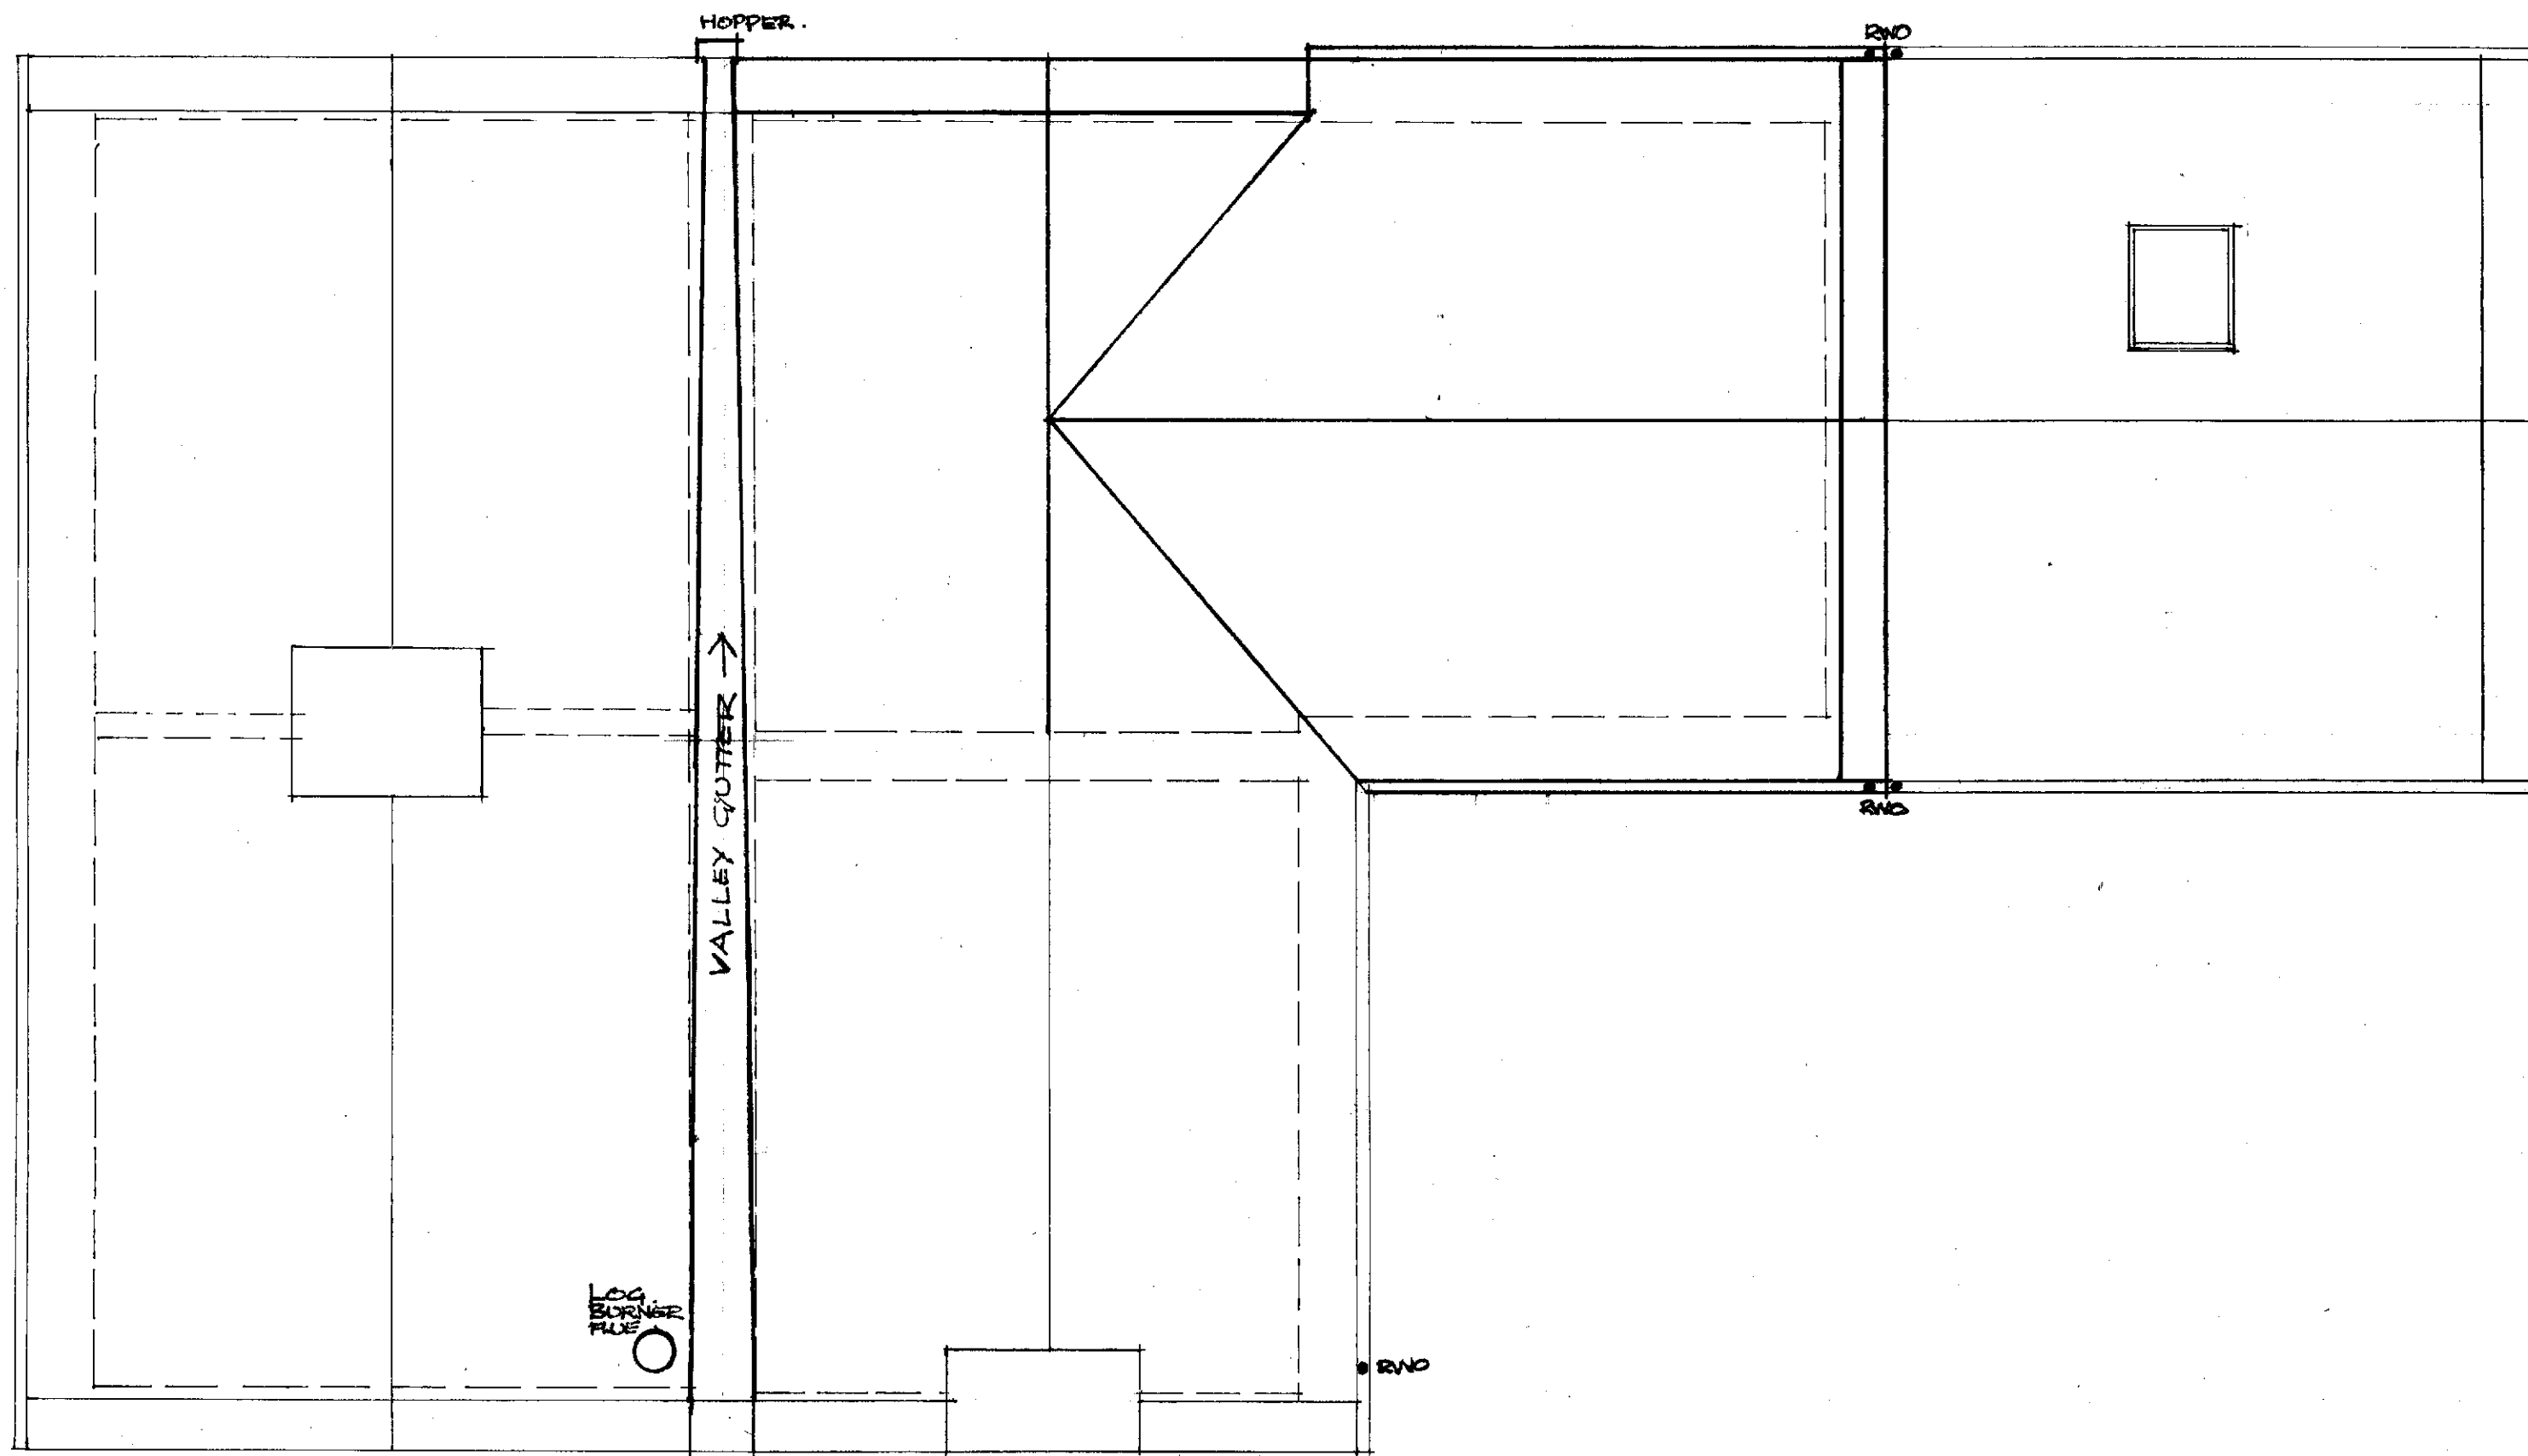

PR ROOF 1:50

PR ROOF PLAN

HRS/05