



A - Existing West Elevation

1 : 100




B - Existing South Elevation

1 : 100




C - Existing East Elevation

1 : 100

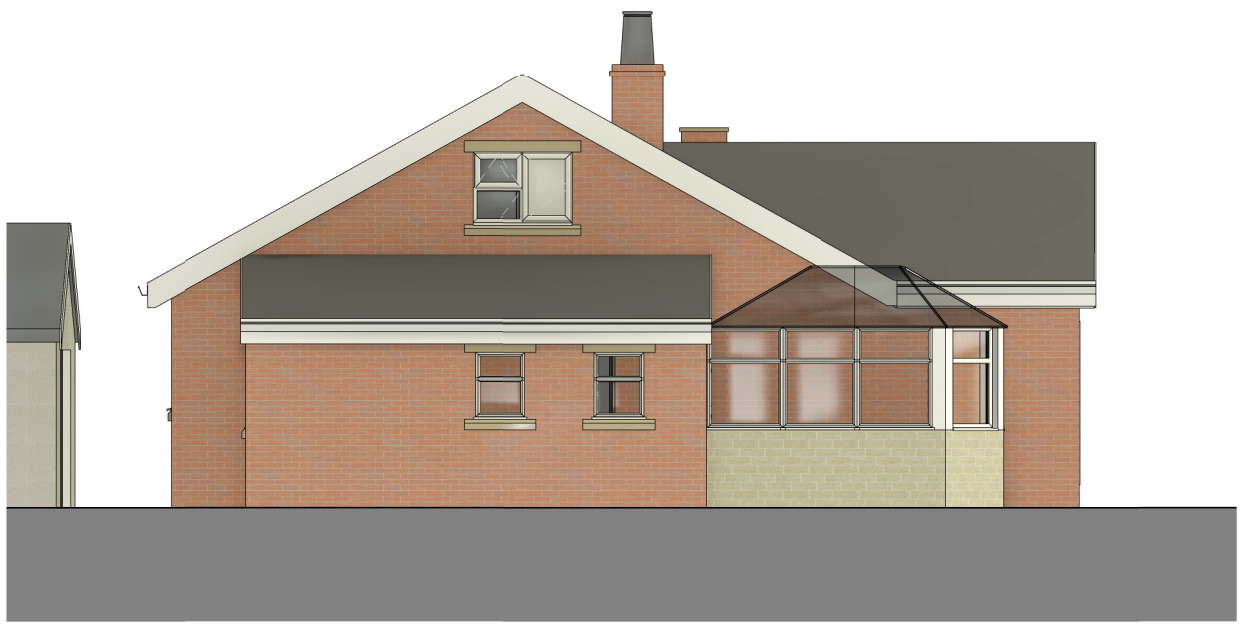


D - Existing North Elevation

1 : 100

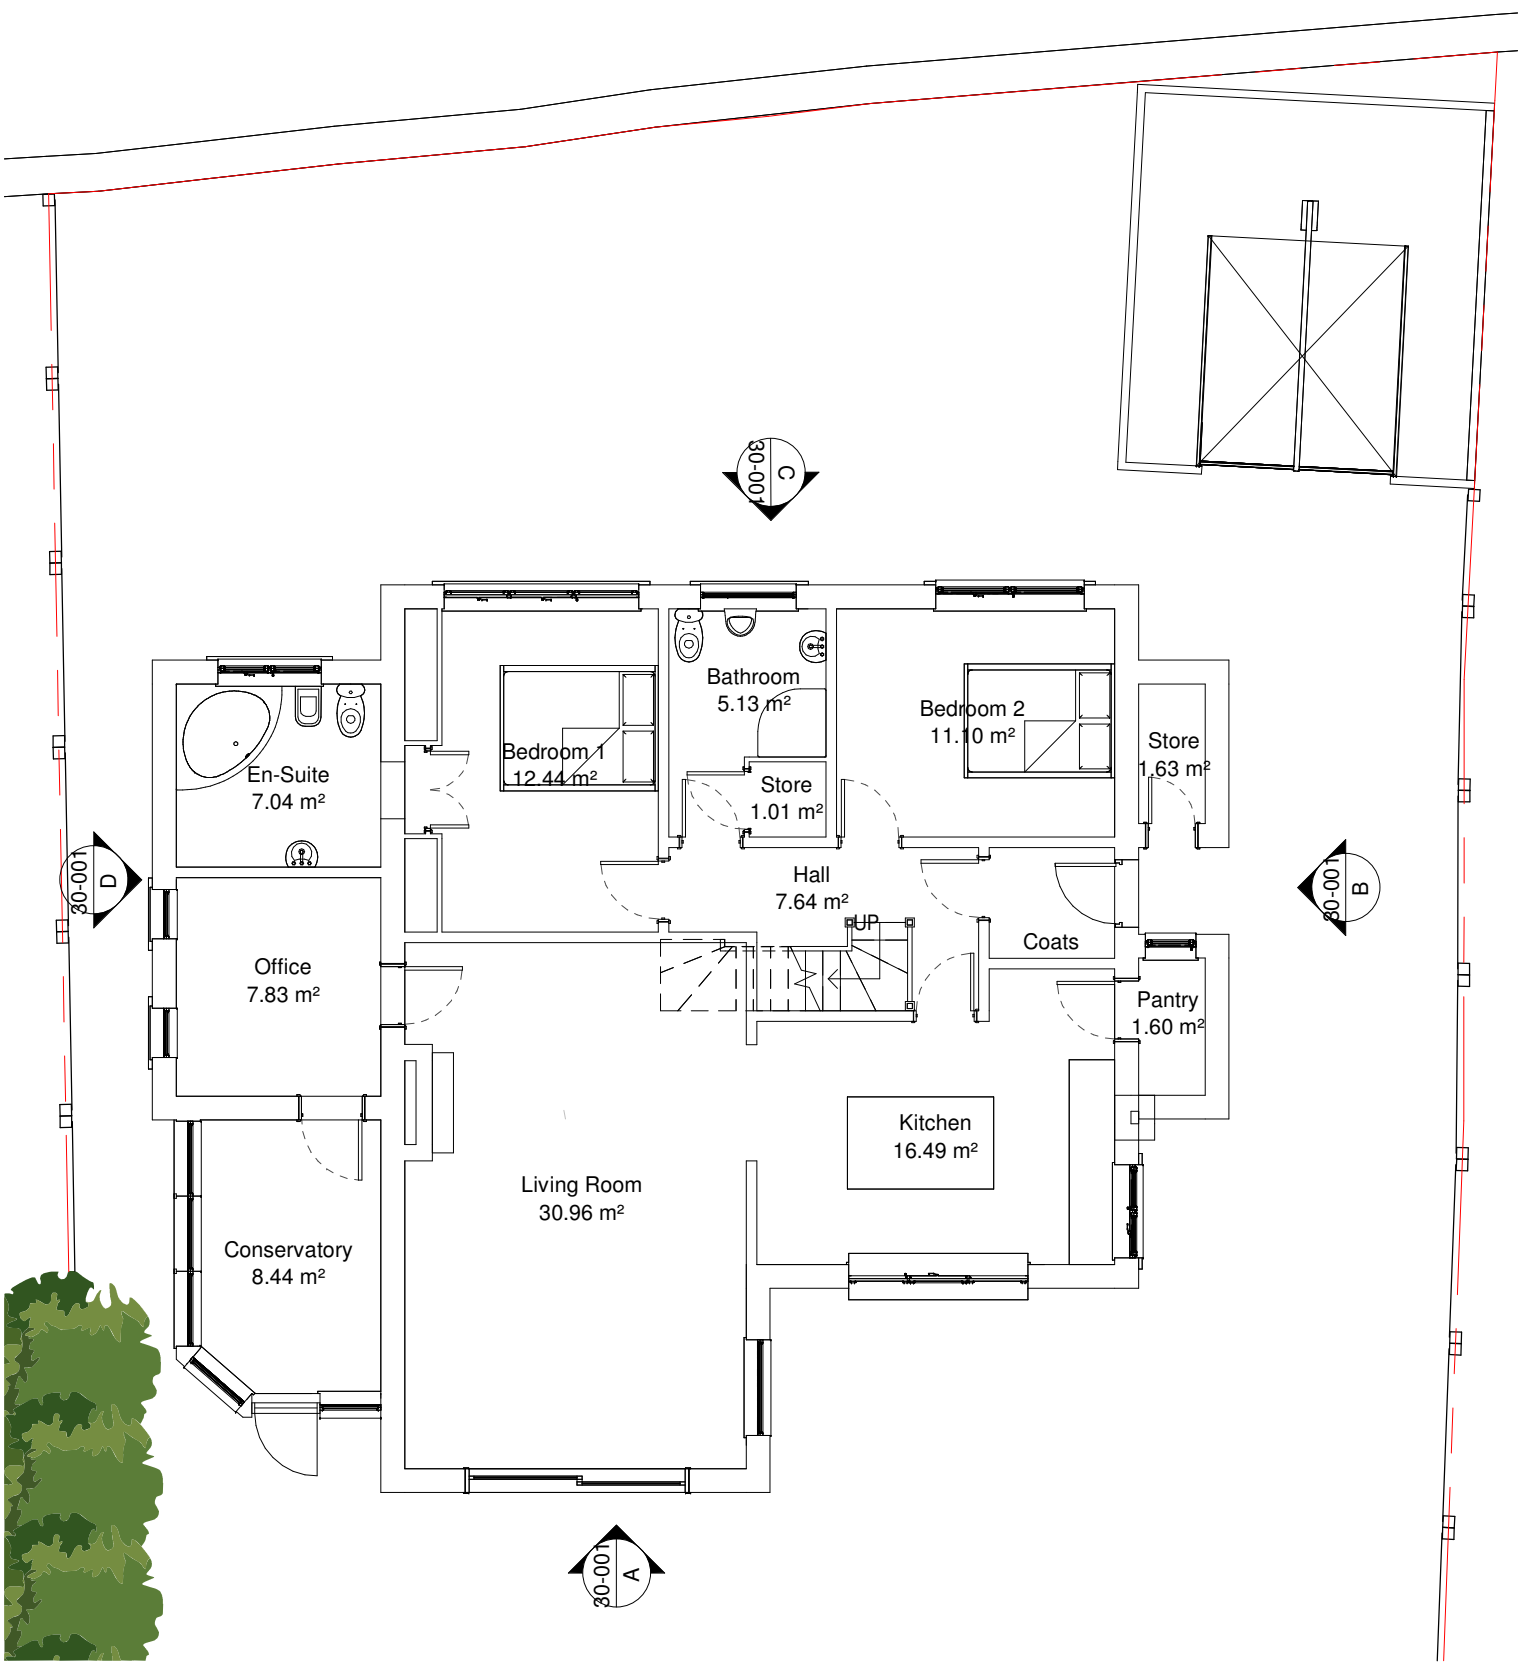


00-FFL - Ground Floor

1 : 100

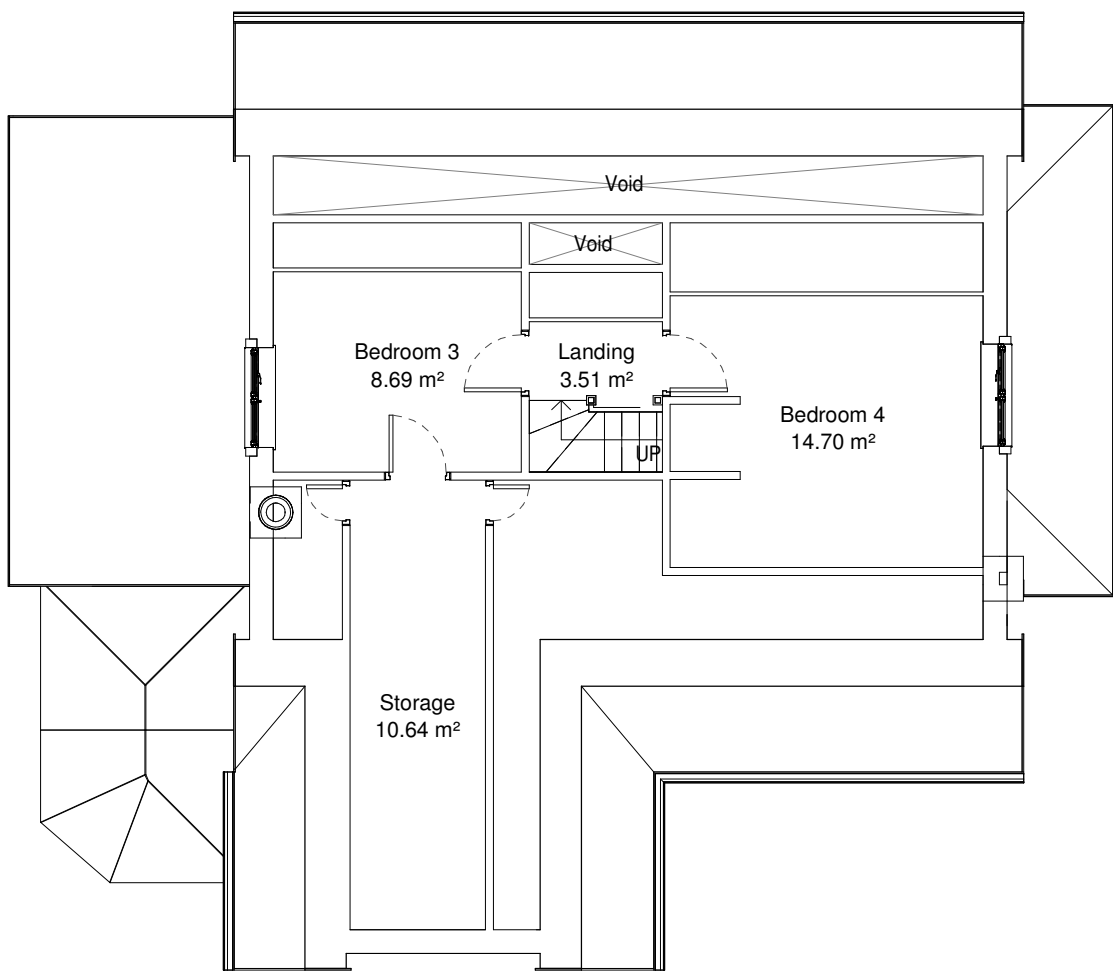

01-FFL - First Floor

1 : 100

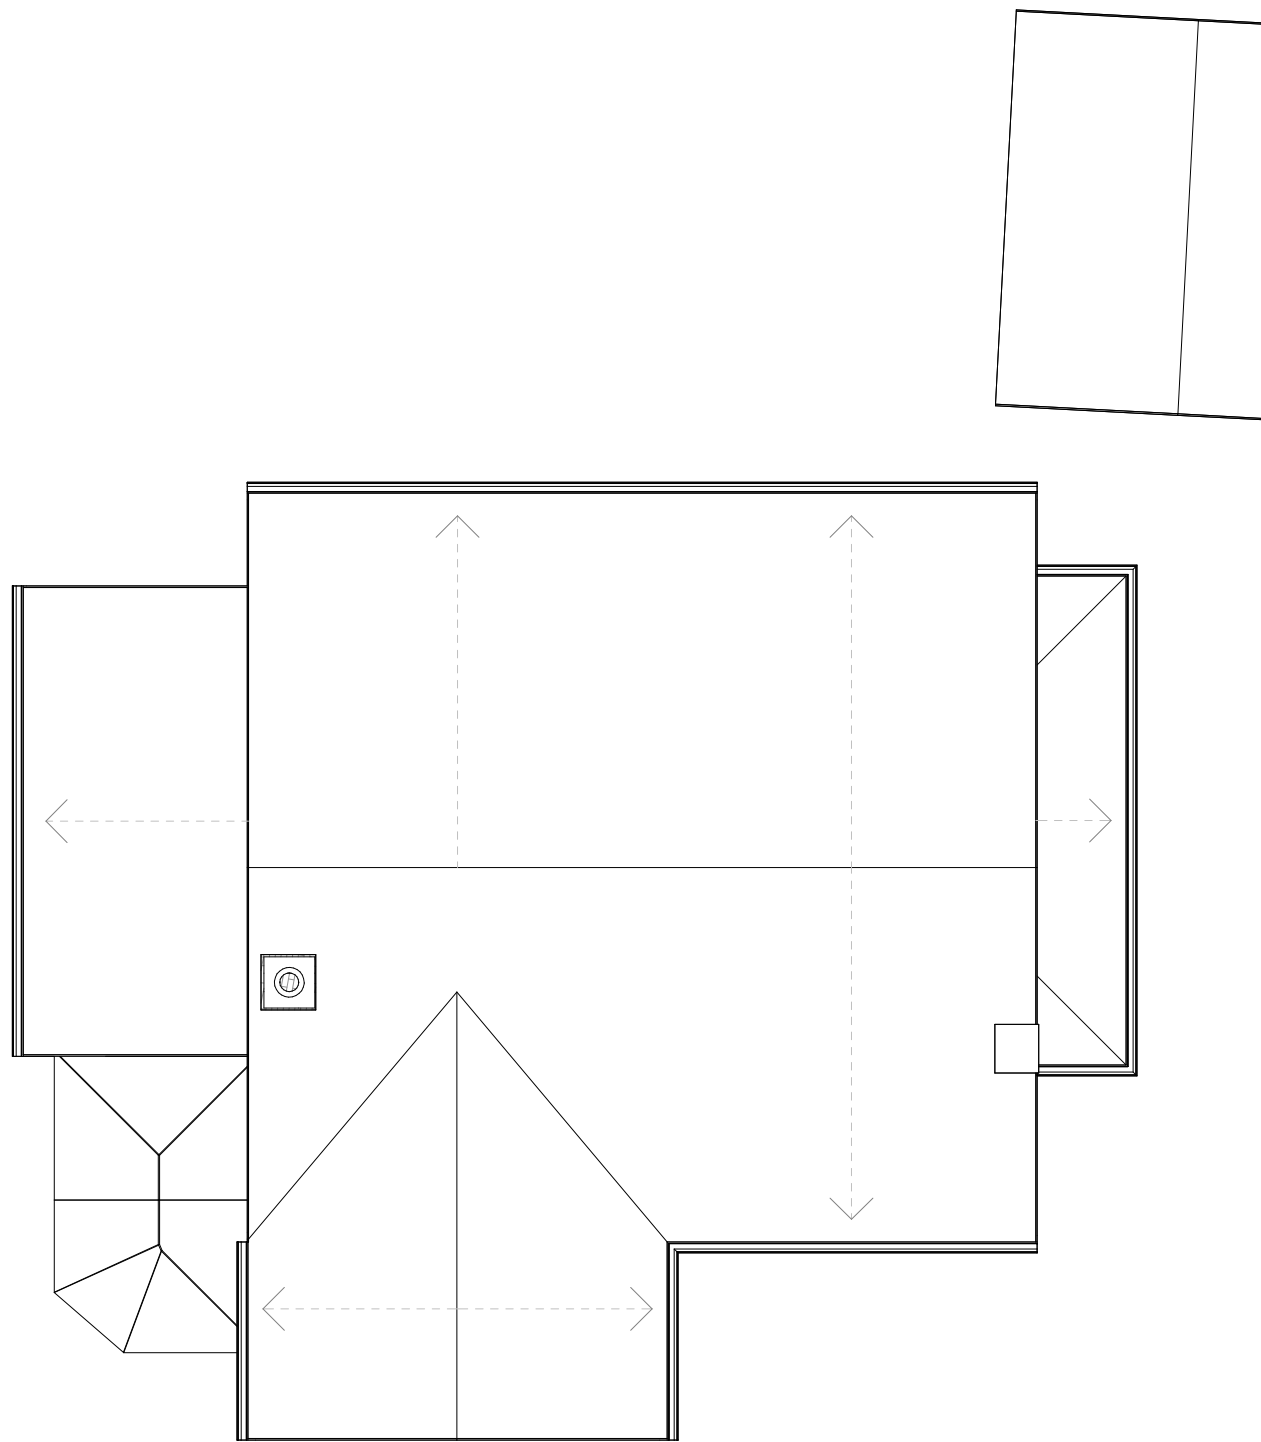

Roof Level

1 : 100

INFORMATION CONTAINED IN THIS DRAWING IS THE
SOLE COPYRIGHT OF ORANGE DESIGN STUDIO AND
IS NOT TO BE REPRODUCED WITHOUT PERMISSION

DO NOT SCALE, REFER TO FIGURED DIMENSIONS
ONLY

REVISIONS

NORTH



ORANGE DESIGN STUDIO.
ARCHITECTURAL PRACTICE

59a Huddersfield Rd | Mirfield | WF14 8AA
01924 650930
www.orangedesignstudio.co.uk

PROJECT
51 BALMFIELD LIVERSEDGE

TITLE
EXISTING GA PLANS

SCALE
1:100 @ A1

DATE
29/11/23

DRAWN
GZ


REVIEWED
JH

ODS REF
23-741


NUMBER
30-001

REVISION

STATUS
PLANNING

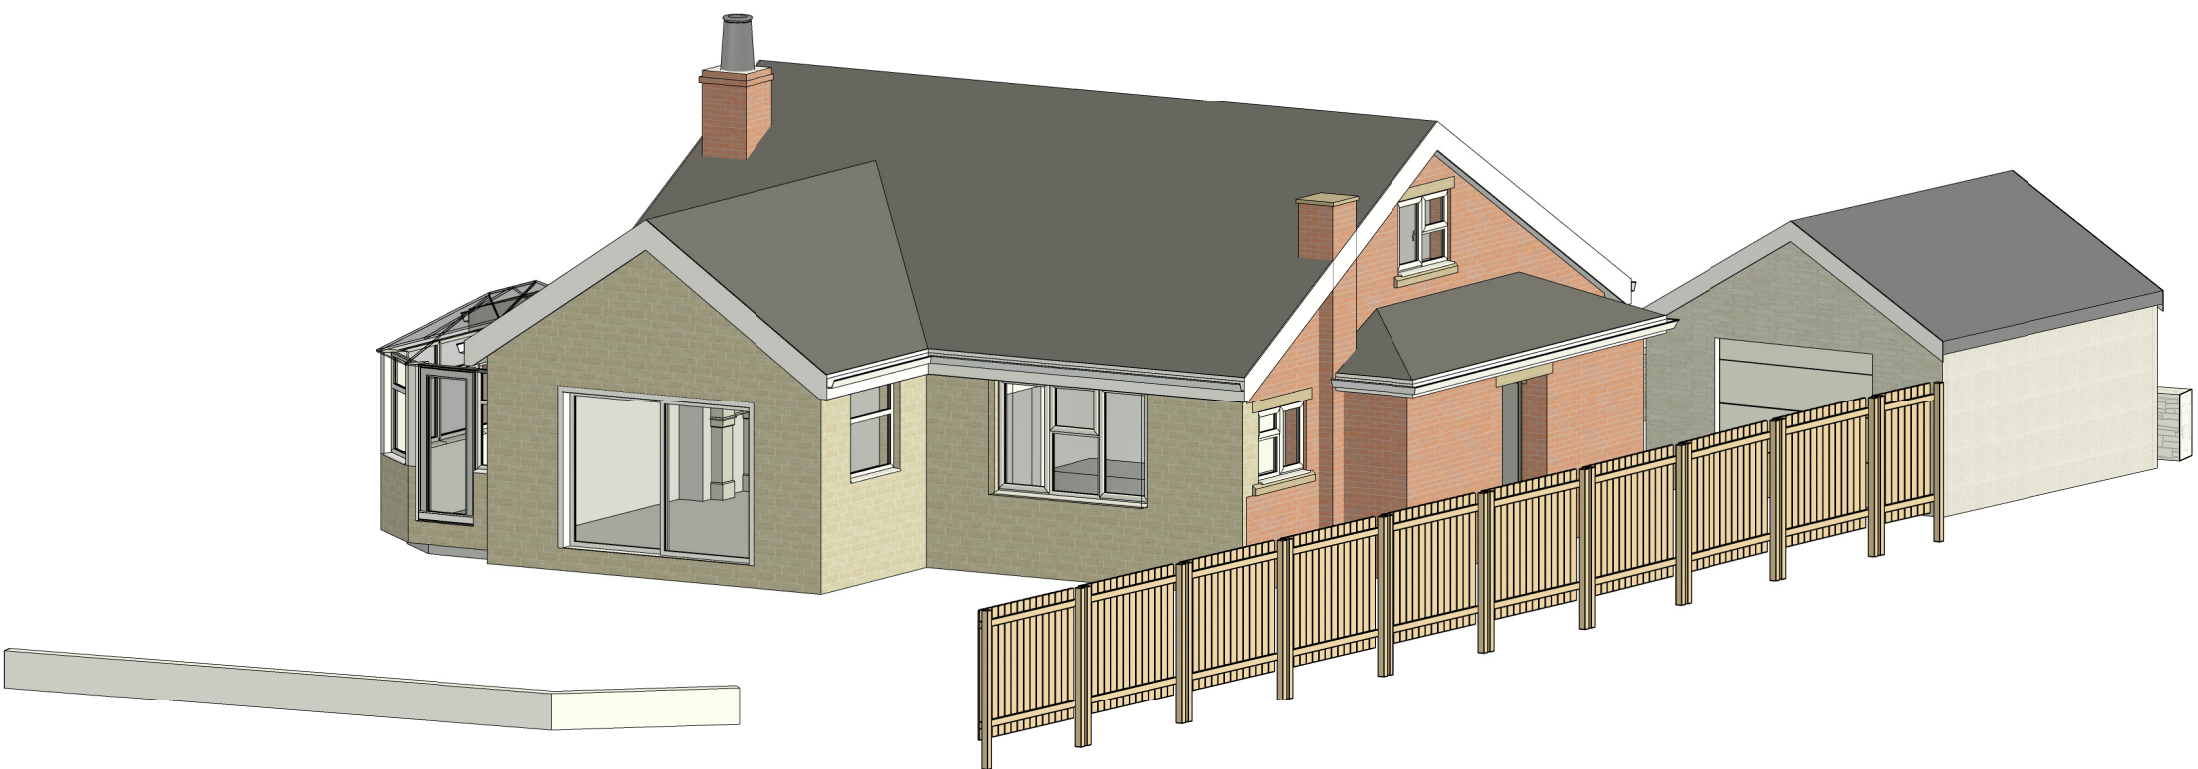

3D View 1

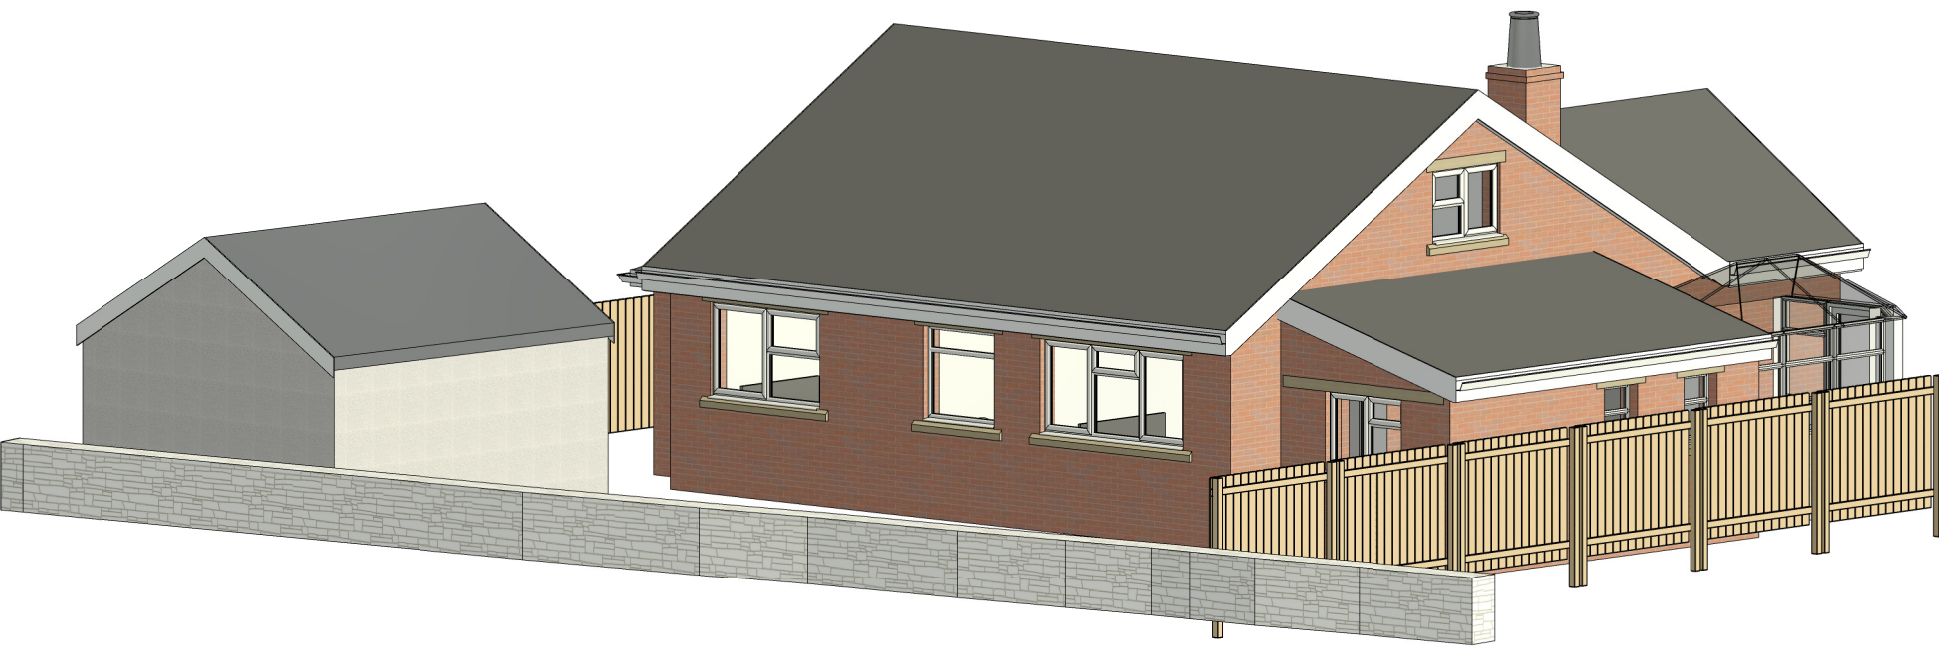

3D View 2