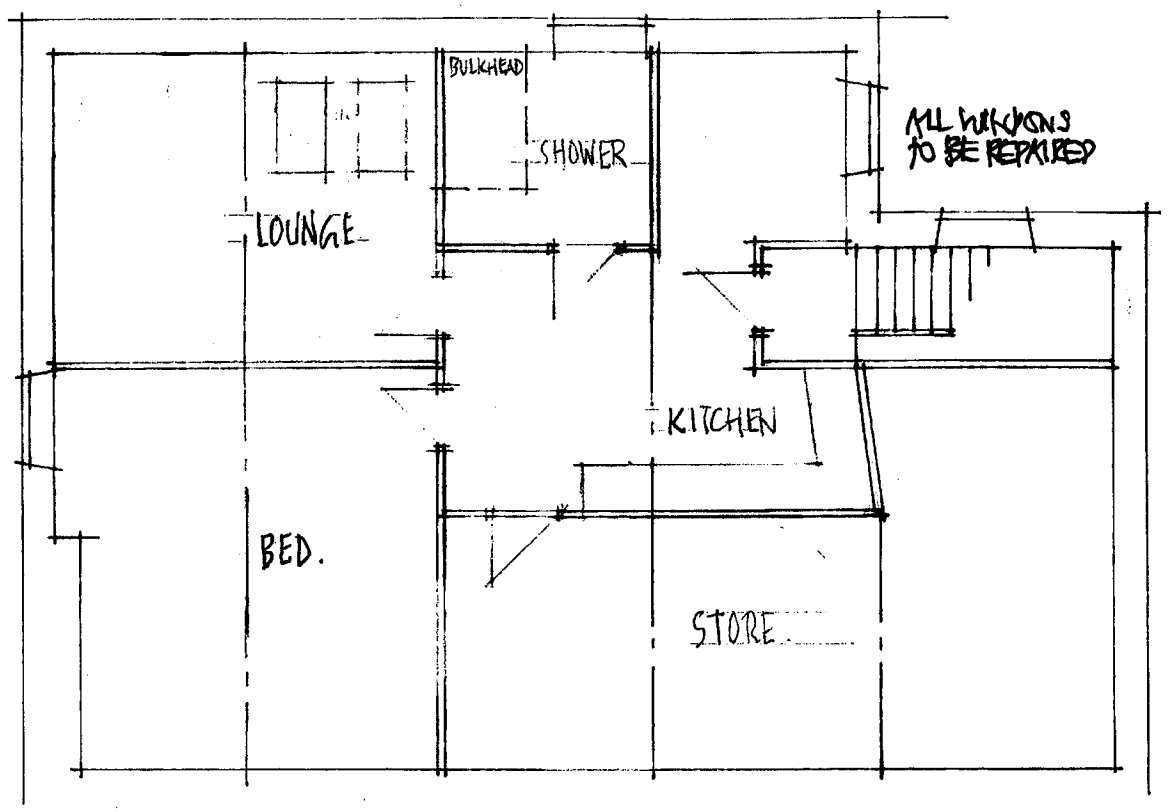

PROPOSED LOFT.

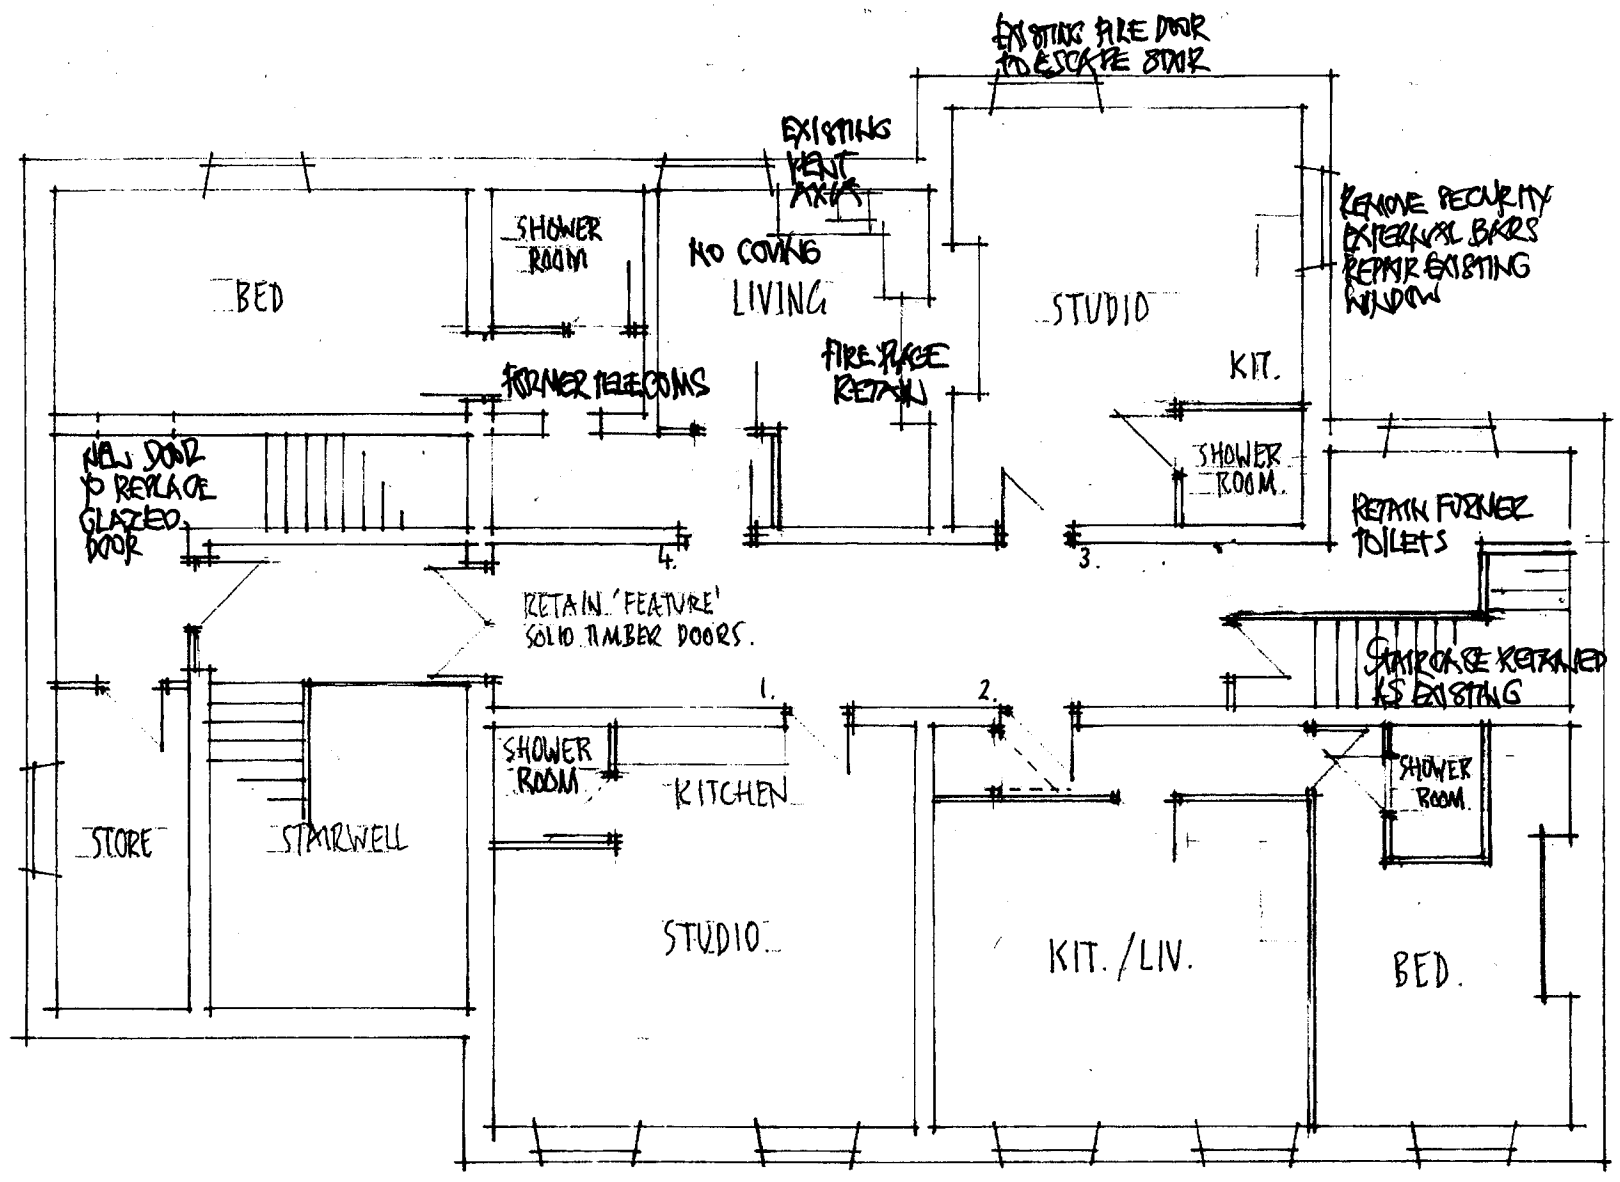

PROPOSED FIRST FLOOR PLAN.

RETAIN EXISTING CORNICES, FIREPLACE & CHIMNEY BREAST THROUGHOUT.
RETAIN SOLID TIMBER DOORS

RBS HUDDERSFIELD - MARKET PL., HUDDERSFIELD.

1:100. NOV.'23. JMF. REV. JUL.'24.