



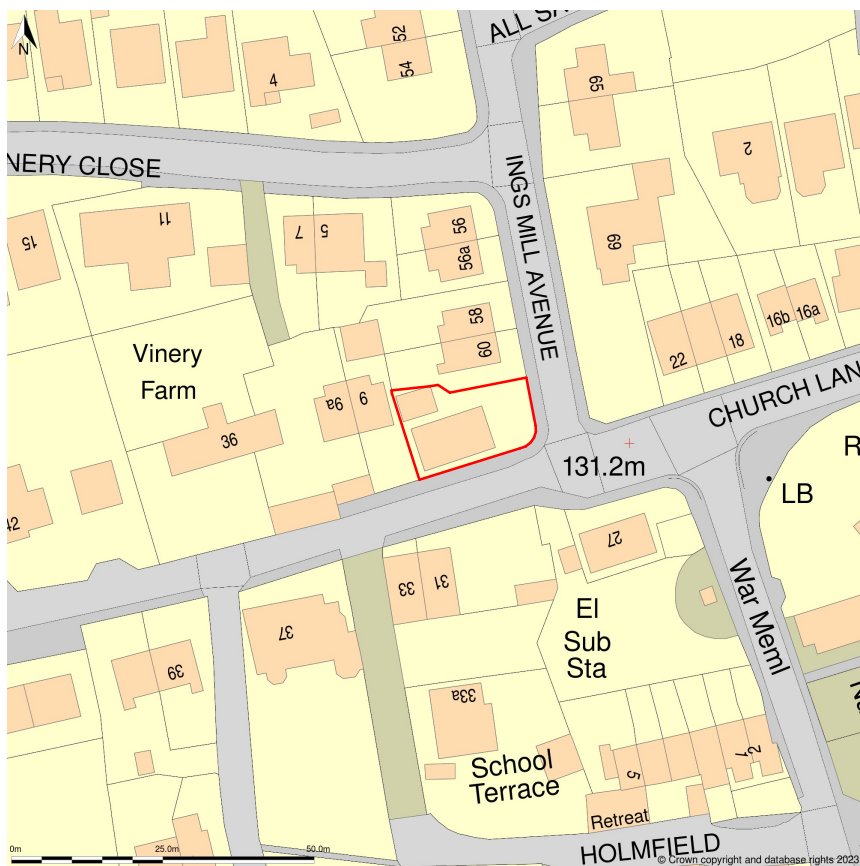

Location
Plan
Scale 1 : 1250

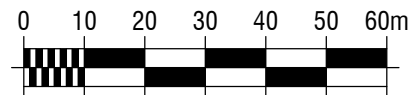

1:1250 SCALE BAR

Charrette Architecture Ltd

Charrette Architecture Ltd
Clayton West Huddersfield
West Yorkshire HD8 9QG
Tel: 01484 975770
Mobile: 07801 816598
Email: dale@charrettearchitecture.co.uk
Web: www.charrettearchitecture.co.uk

This drawing is the copyright and remains the property of Charrette Architecture Ltd and must not be reproduced in whole or in part without their written permission.
Refer to printed dimensions. All dimensions are to be checked by using site measurements and discrepancies reported to the designers.
This drawing must be read in conjunction with all other Consultants and Subcontractors drawings, together with any written specifications and relevant contract documents

REV	DESCRIPTION	BY	DATE

Client	Mrs Jackson	Sheet Size	A4
Project	62 Ings Mill Avenue, Clayton West, Huddersfield, HD8 9QG	Drawn	DRJ
Title	Location Plan		
Date	02/12/23	Scale	1 : 1250
Issue	Planning		
Project Ref.	122	Drawing No.	P01
		Revision	