Photo A

Photo B

Photo C

Photo D

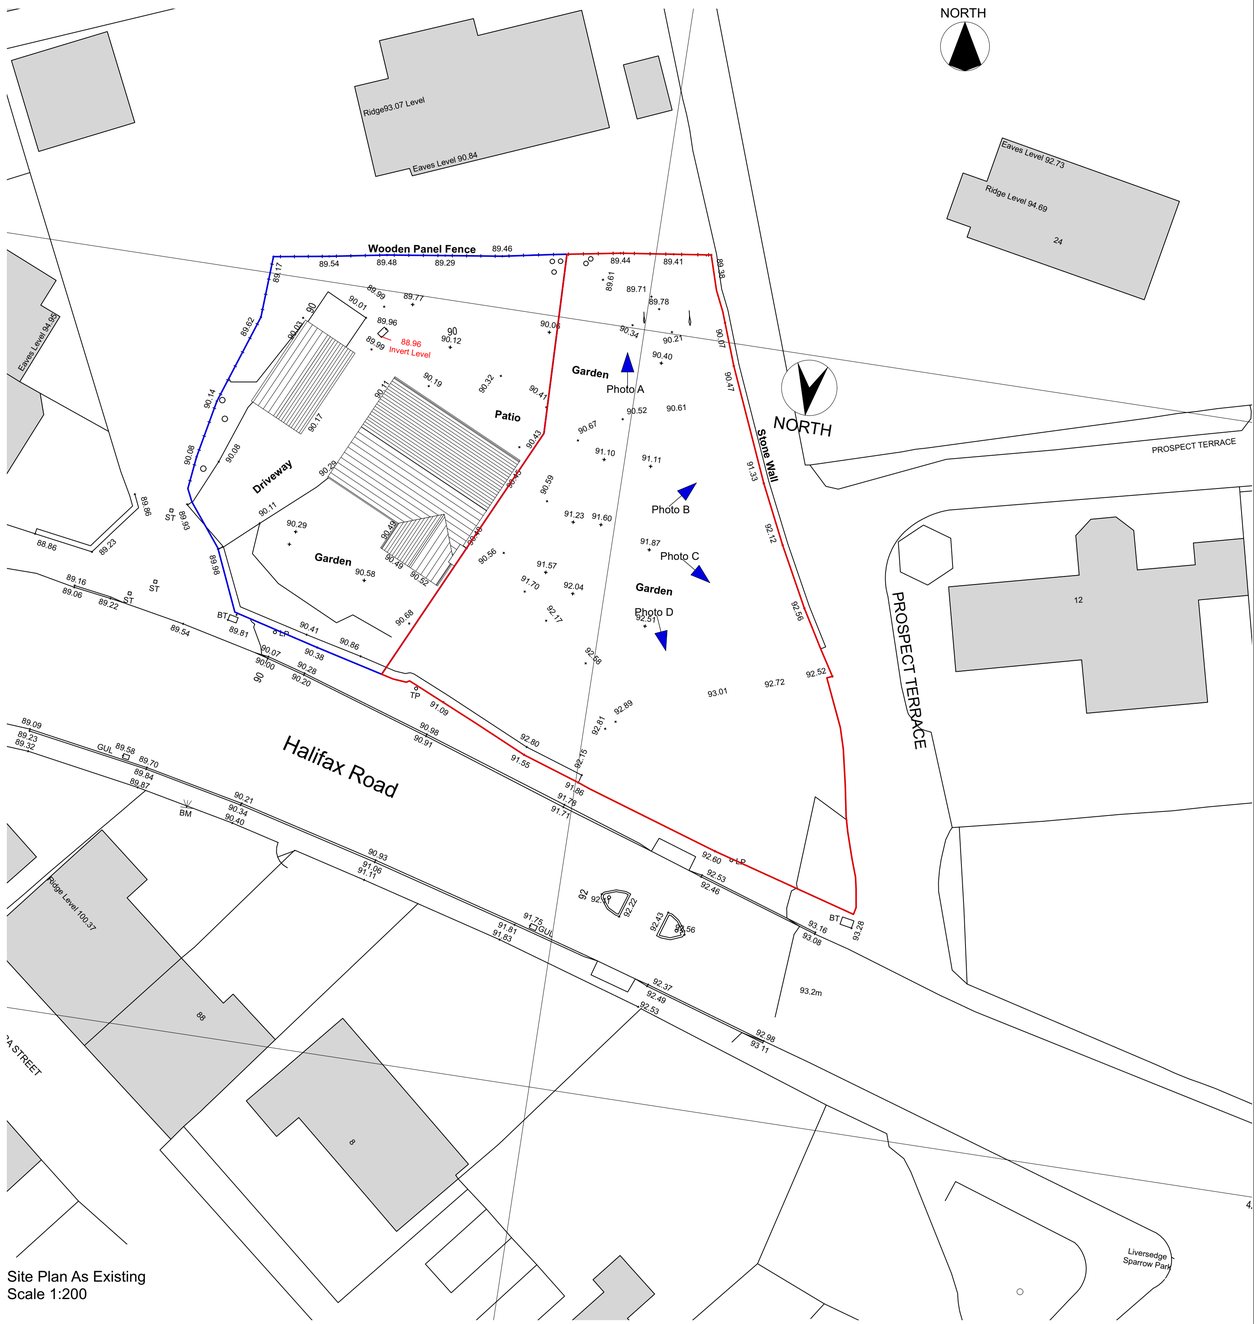

Site Plan As Existing
Scale 1:200

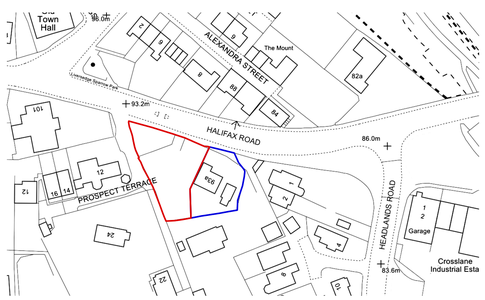

Site Location Plan
Scale 1:1250
Site/ Red Line Area: 722.6sqm

0m 50m

AS EXISTING

NOTES:

Any errors or omissions to be reported to Code L6 immediately.

This drawing and design is the copyright of Code L6 and is not to be used for any purpose without their consent.

rev	details	date

Code L6
Architecture Ltd

31 Halifax Road Brighouse
West Yorkshire HD6 2AA
T: 01484 714 870
E: codeL6@btinternet.com
W: www.CODEL6.com

Project:
93A Halifax Road
Liversedge
WF15 6PP

Client:

Drawing:
Sire Plan As Existing

Date:	Scale:	Size:
16/08/23	varies	A1

Drawing Number:
23-007-20