
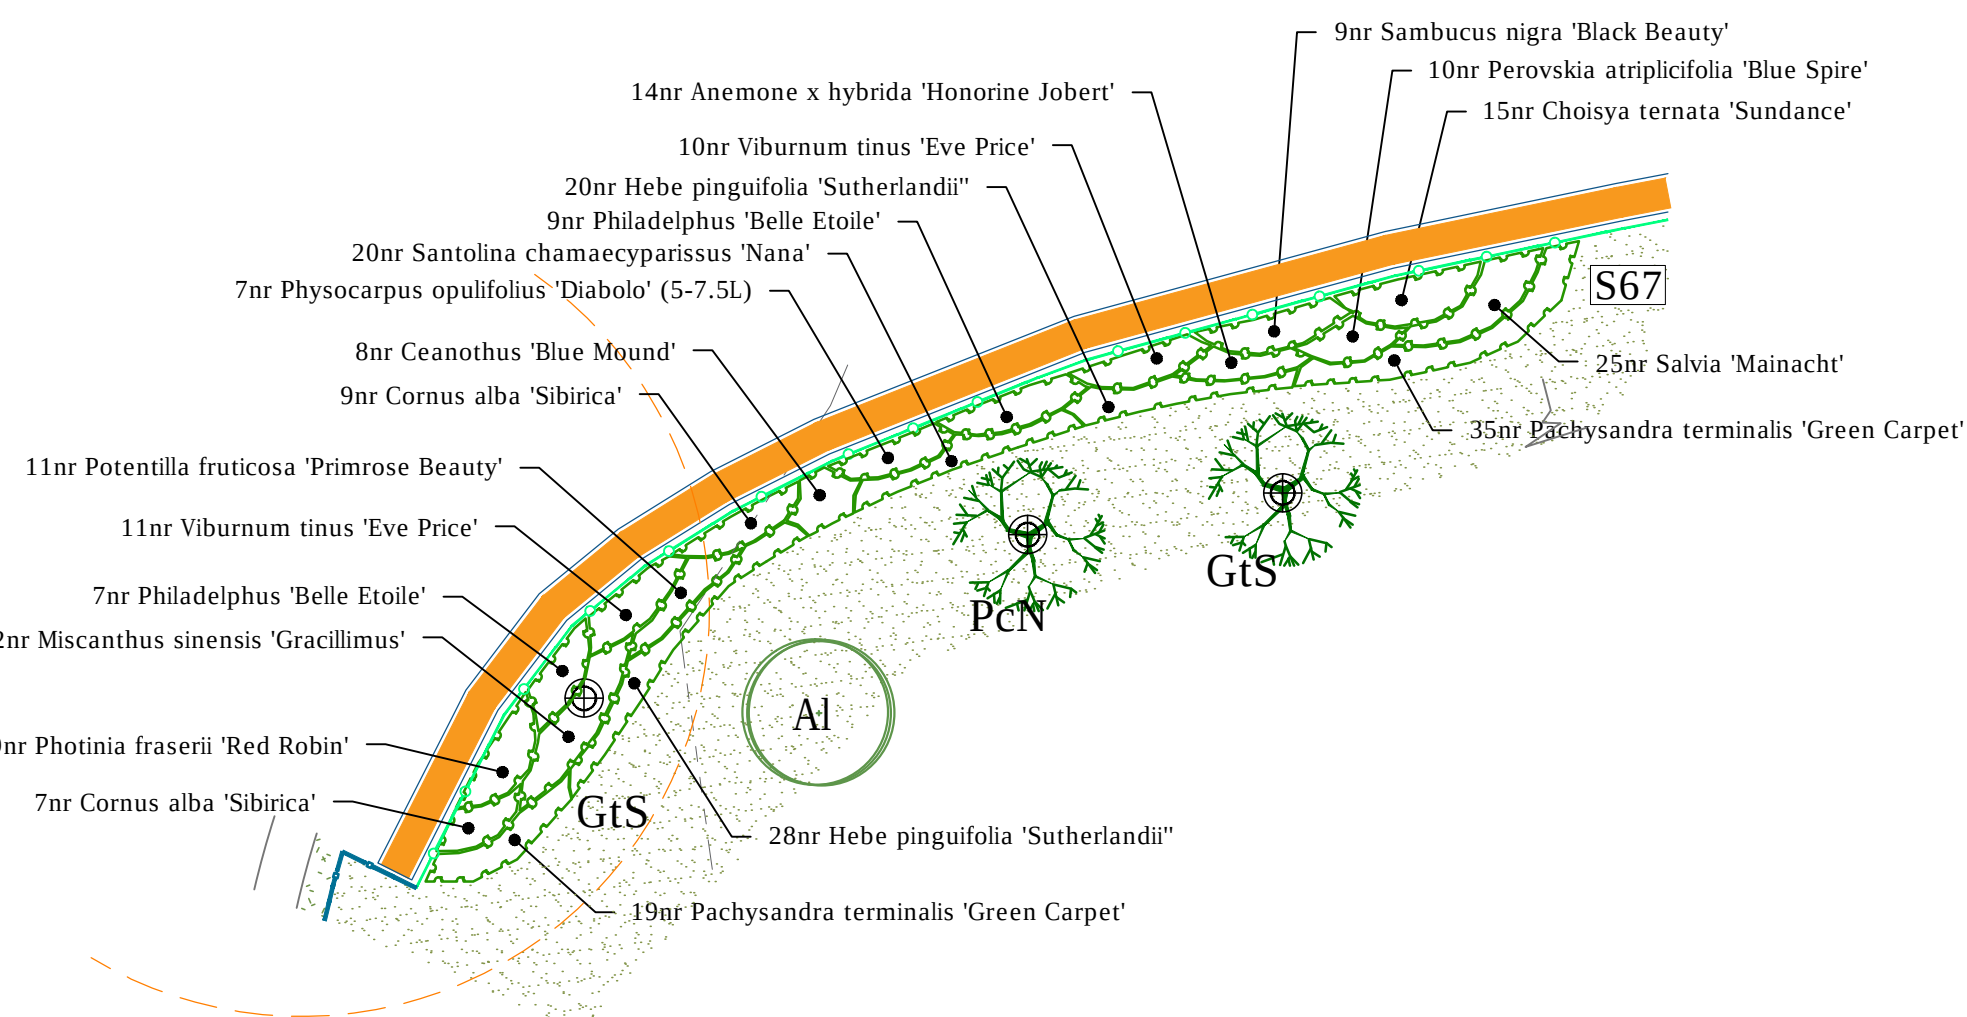


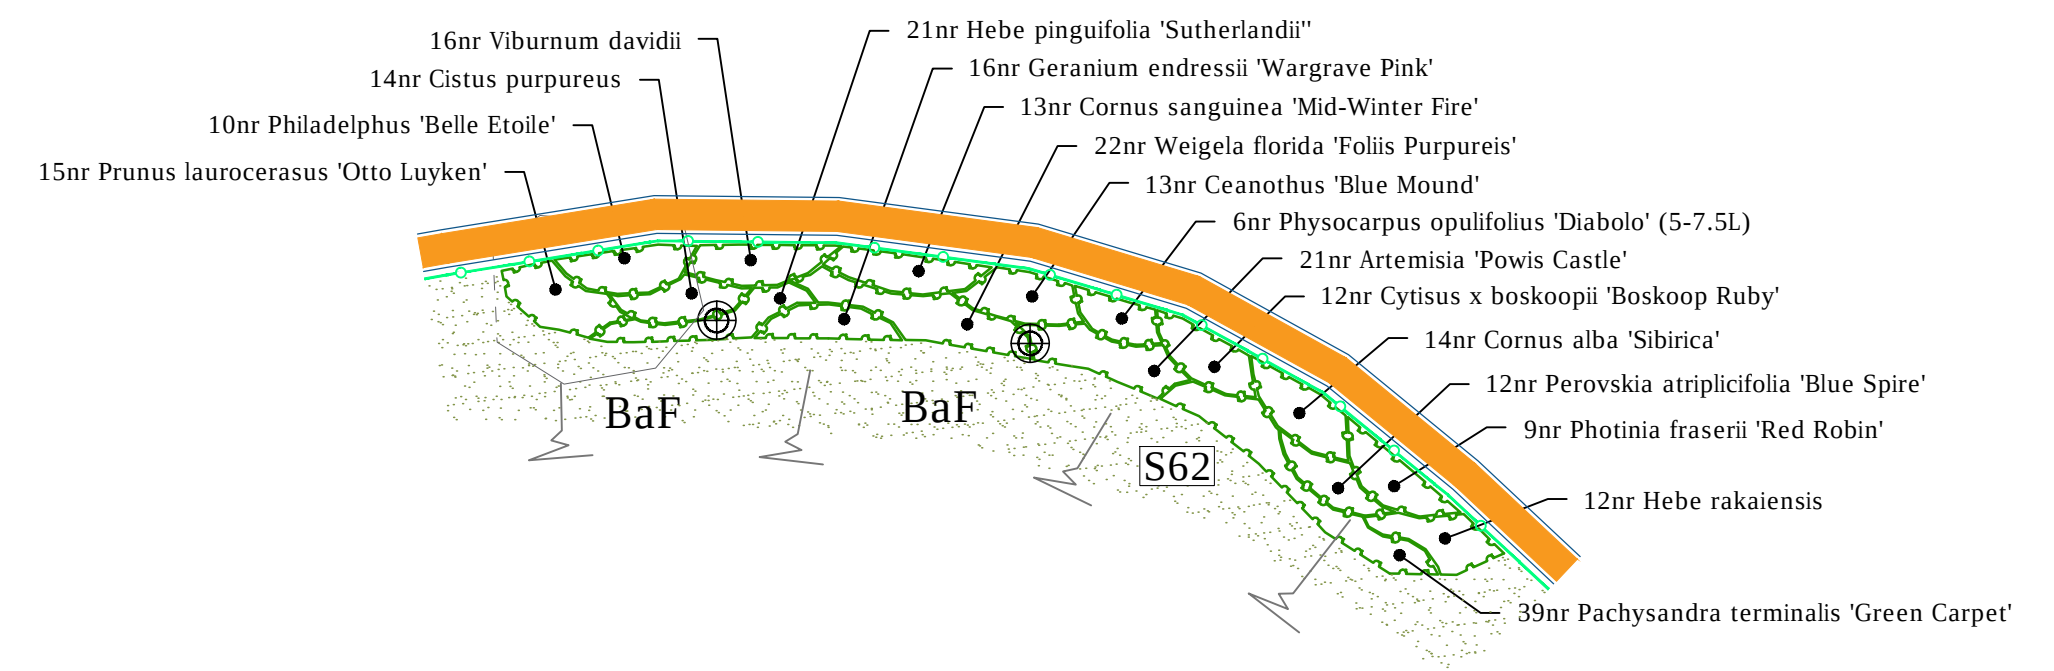

Mar 24

 Sue Farmer BA MALD MLI Landscape Architect Westleigh Hall Wakefield Road Denby Dale Huddersfield HD8 8QJ telephone 01484 866111 fax 01484 866166 isdn 01484 866900 email info@fdandscape.co.uk www.fdandscape.co.uk	client Housing 21			
	project Residential Car Home			
	KENMORE DRIVE, CLECKHEATON			
	drawing title LANDSCAPE DETAILS SHRUB BED NOS S56-S67			
scale 1:200 @A1	date Mar 24	drawn by CS	drawing no R/2336/5B	