


25 greenlaws road

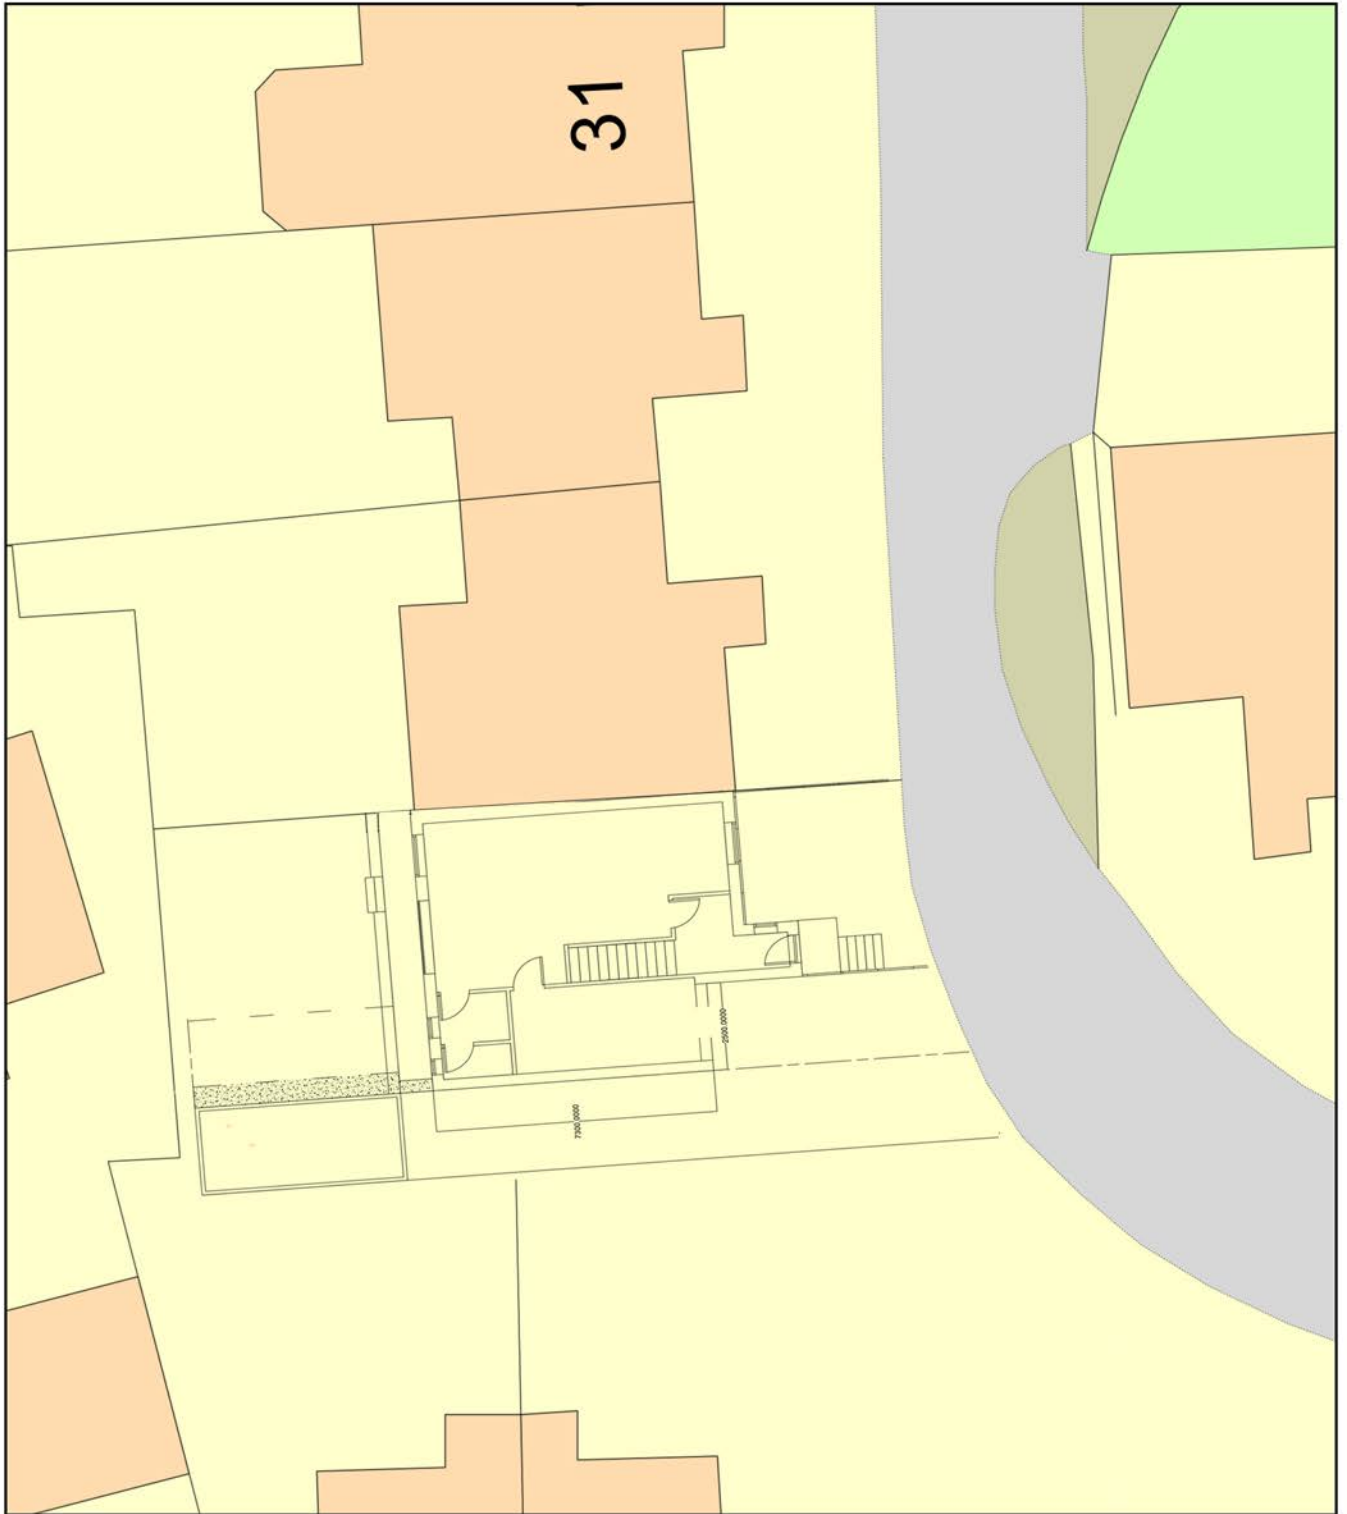

Plan Produced for: Ross Barber

Date Produced: 02 Jan 2024

Plan Reference Number: TQRQM24002124705942

Scale: 1:200 @ A4