Trees						
Number	Species	Common name	Specification	Girth (cm)	Height (cm)	Root Condition
4	Betula alba	Silver birch	3x, semi-mature, min. 2m clear stem	20-25	450-600	Air potted

Specimen Shrubs				
Number	Species	Common name	Specification	Density
2	Cornus alba 'Elegantissima'	Tatarian dogwood	25L, min. 80cm high	As shown
3	Ceonothus repens	Creeping blue blossom	15L, min. 60cm high	As shown
16	Phormium 'Jester'	Flax lily	15L, min. 60cm high	As shown
5	Pinus mugo 'Mops'	Swiss mountain pine	25L, min. 80cm high	As shown

Planting Mix 1				
Number	Species	Common name	Specification	Density (p/m2)
92	Euonymus 'Emerald Gaiety'	Winter creeper	2L	5
94	Hebe topiaria	Topiarist's hebe	2L	5
61	Lavandula angustifolia	English lavender	2L	5
108	Pachysandra terminalis 'Variegata'	Japanese pachysandra	2L	6
101	Potentilla fruticosa 'Abbotswood'	Shrubby cinquefoil	2L	4
41	Rosmarinus officinalis	Rosemary	2L	5
32	Skimmia japonica 'Rubella'	Japanese skimmia	2L	5

Seed Mixes
Amenity Grass - approx. 60 sqm P8 Flowering Lawn Wild Flower and Grass Seed Mix by Harrells or smilar approved

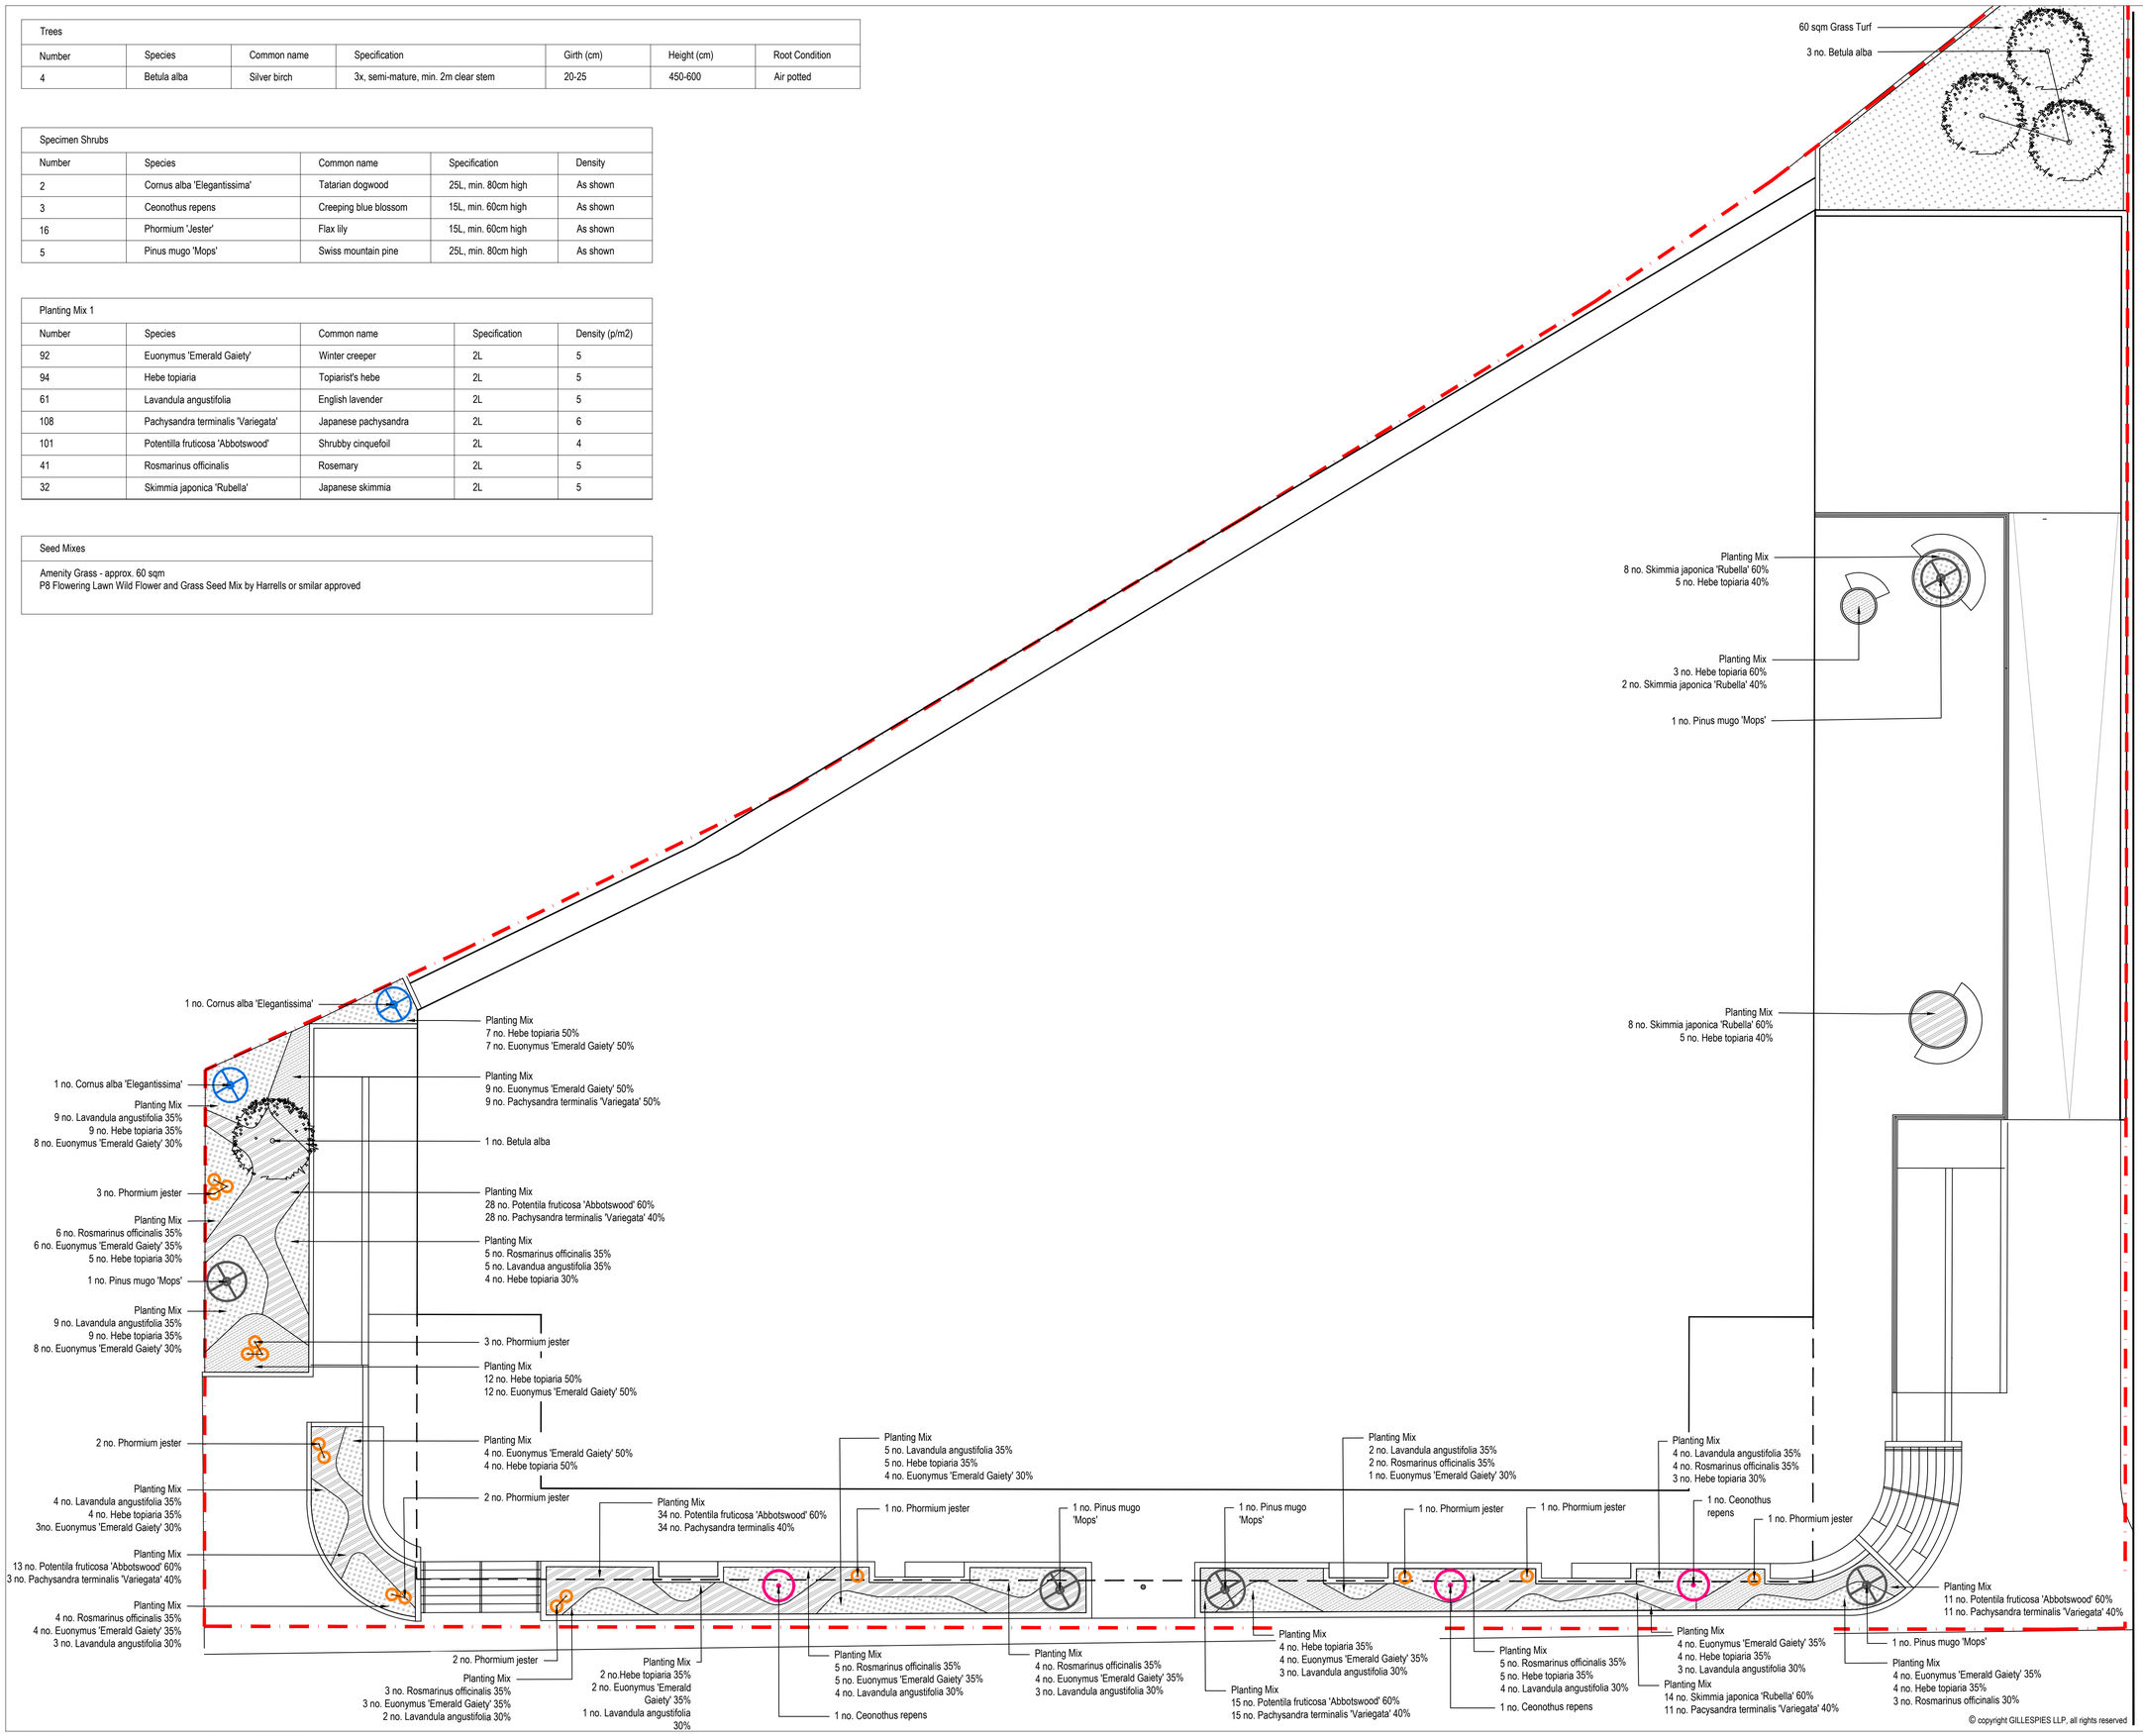

rev	details	by	date
P01	PLANNING FIRST ISSUE	RK	23.10.2023

Notes

1.0 Do not scale from drawing, use figured dimensions only
1.1 All dimensions to be checked onsite
1.2 This drawing to be read in conjunction with all other Gillespies drawings and specifications

PLANTING

- Specimen Tree
- Shrubs and Herbaceous Planting Mix
- Shrubs and Herbaceous Planting Mix
- Shrubs and Herbaceous Planting Mix
- Specimen Shrubs

N

Project title
UNIVERSITY OF HUDDERSFIELD
SOUTHGATE 2

Drawing title
PLANTING PLAN

Drawing status: PLANNING
Scale: 1:100 @ A1
Drawn: RK
Date: 23.10.2023
Checked: WC
Drawing number: P21521-00-001-GIL-0400
Revision: P01

Logo image here

Client
Name here
Address line 1
Address Line 2
p: ***** *** ****

GILLESPIES
5th Floor, Phoenix House, 3 South Parade, Leeds, LS1 5QX
P: 0113 247 0550 F: 0113 247 0660 E: design.leeds@gillespies.co.uk

© copyright GILLESPIES LLP, all rights reserved

R:\P21521-00-001 Southgate (HWA2)\Drawings\400 Series\P21521-00-001-GIL-L-0400.dwg