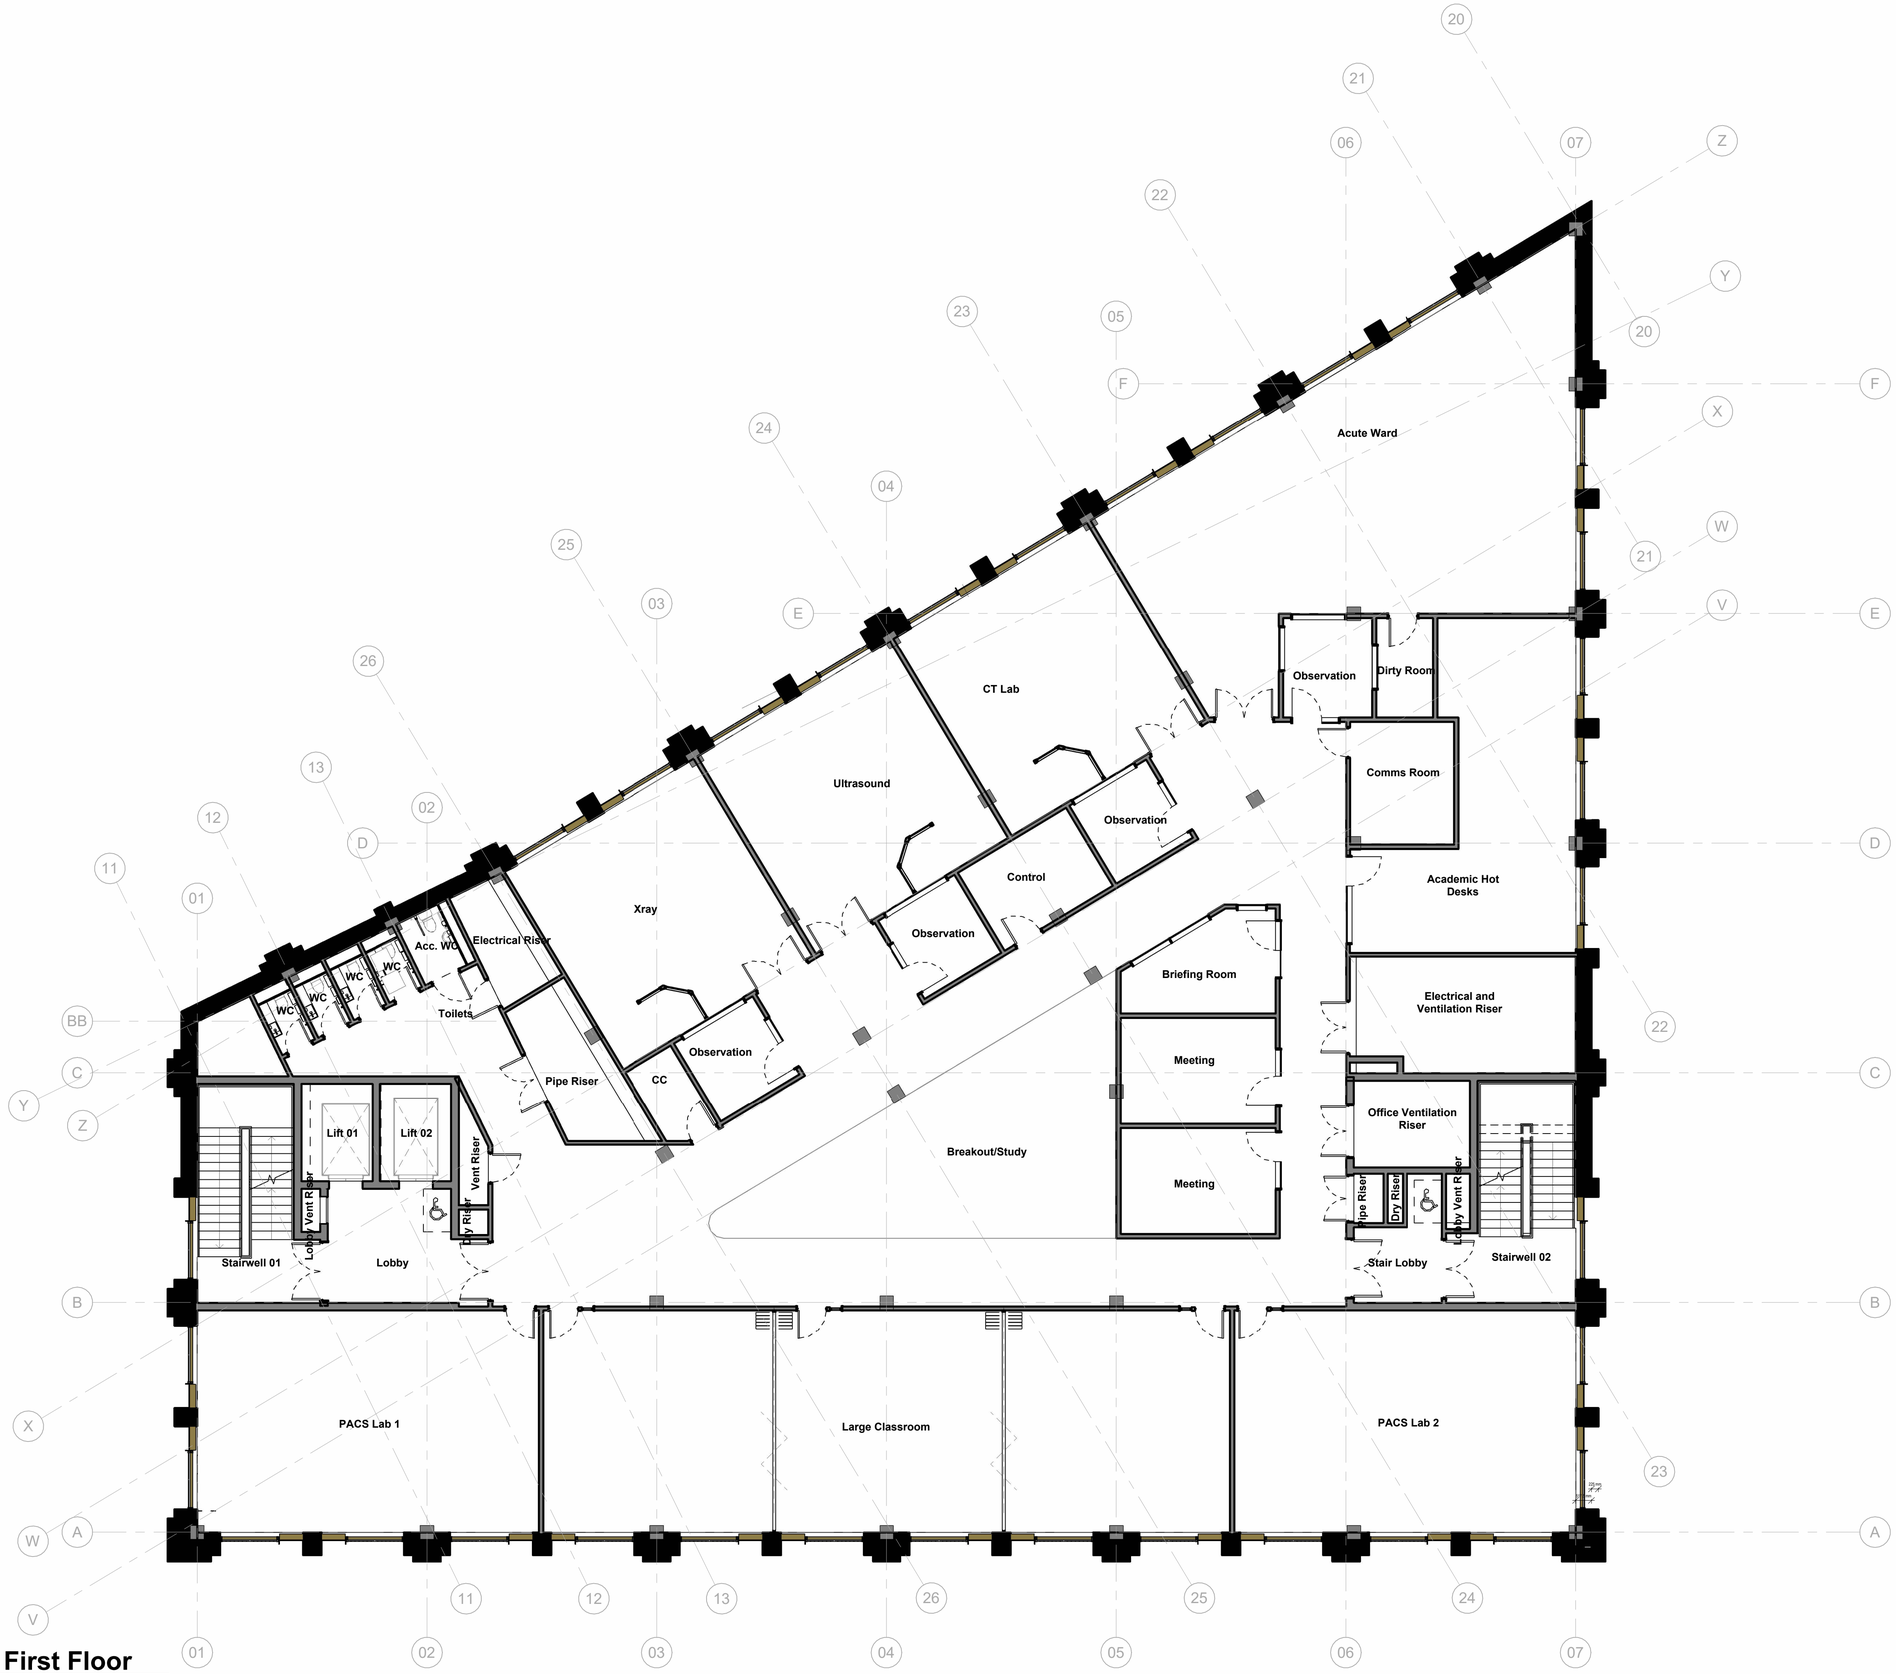

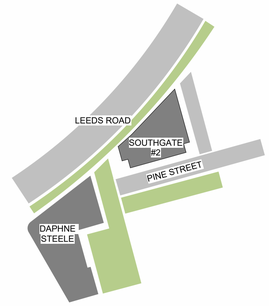

1 **First Floor**

Rev	Description	Date	Dr by	App by
P1	Planning Issue	30.10.23	WH	RH

original by: WH
date created: 08/03/23
approved by: RH

AHR Architects Ltd
5th Floor
55 Princess Street
Manchester
M2 4EW
United Kingdom

T +44(0)161 8287900
E manchester@ahr.co.uk
www.ahr.co.uk

client name: UoH

project: Southgate #2

drawing: Planning - First Floor Plan

computer file: C:\Users\will.horn\REVIT LOCAL FILES\SG2-AHR-B2-ZZ-M3-A-00001_will.horn.rvt

plot date:

project number: 2023.00229.000

scale: As indicated@A1

drawing number: SG2-AHR-B2-01-DR-A-08200

rev: P1

issue status: S1

This drawing is to be read in conjunction with all related drawings. All dimensions must be checked and verified on site before commencing any work or producing shop drawings. The originator should be notified immediately of any discrepancy.
This drawing is copyright and remains the property of AHR.