
STORTHES HALL, **KIRKBURTON**

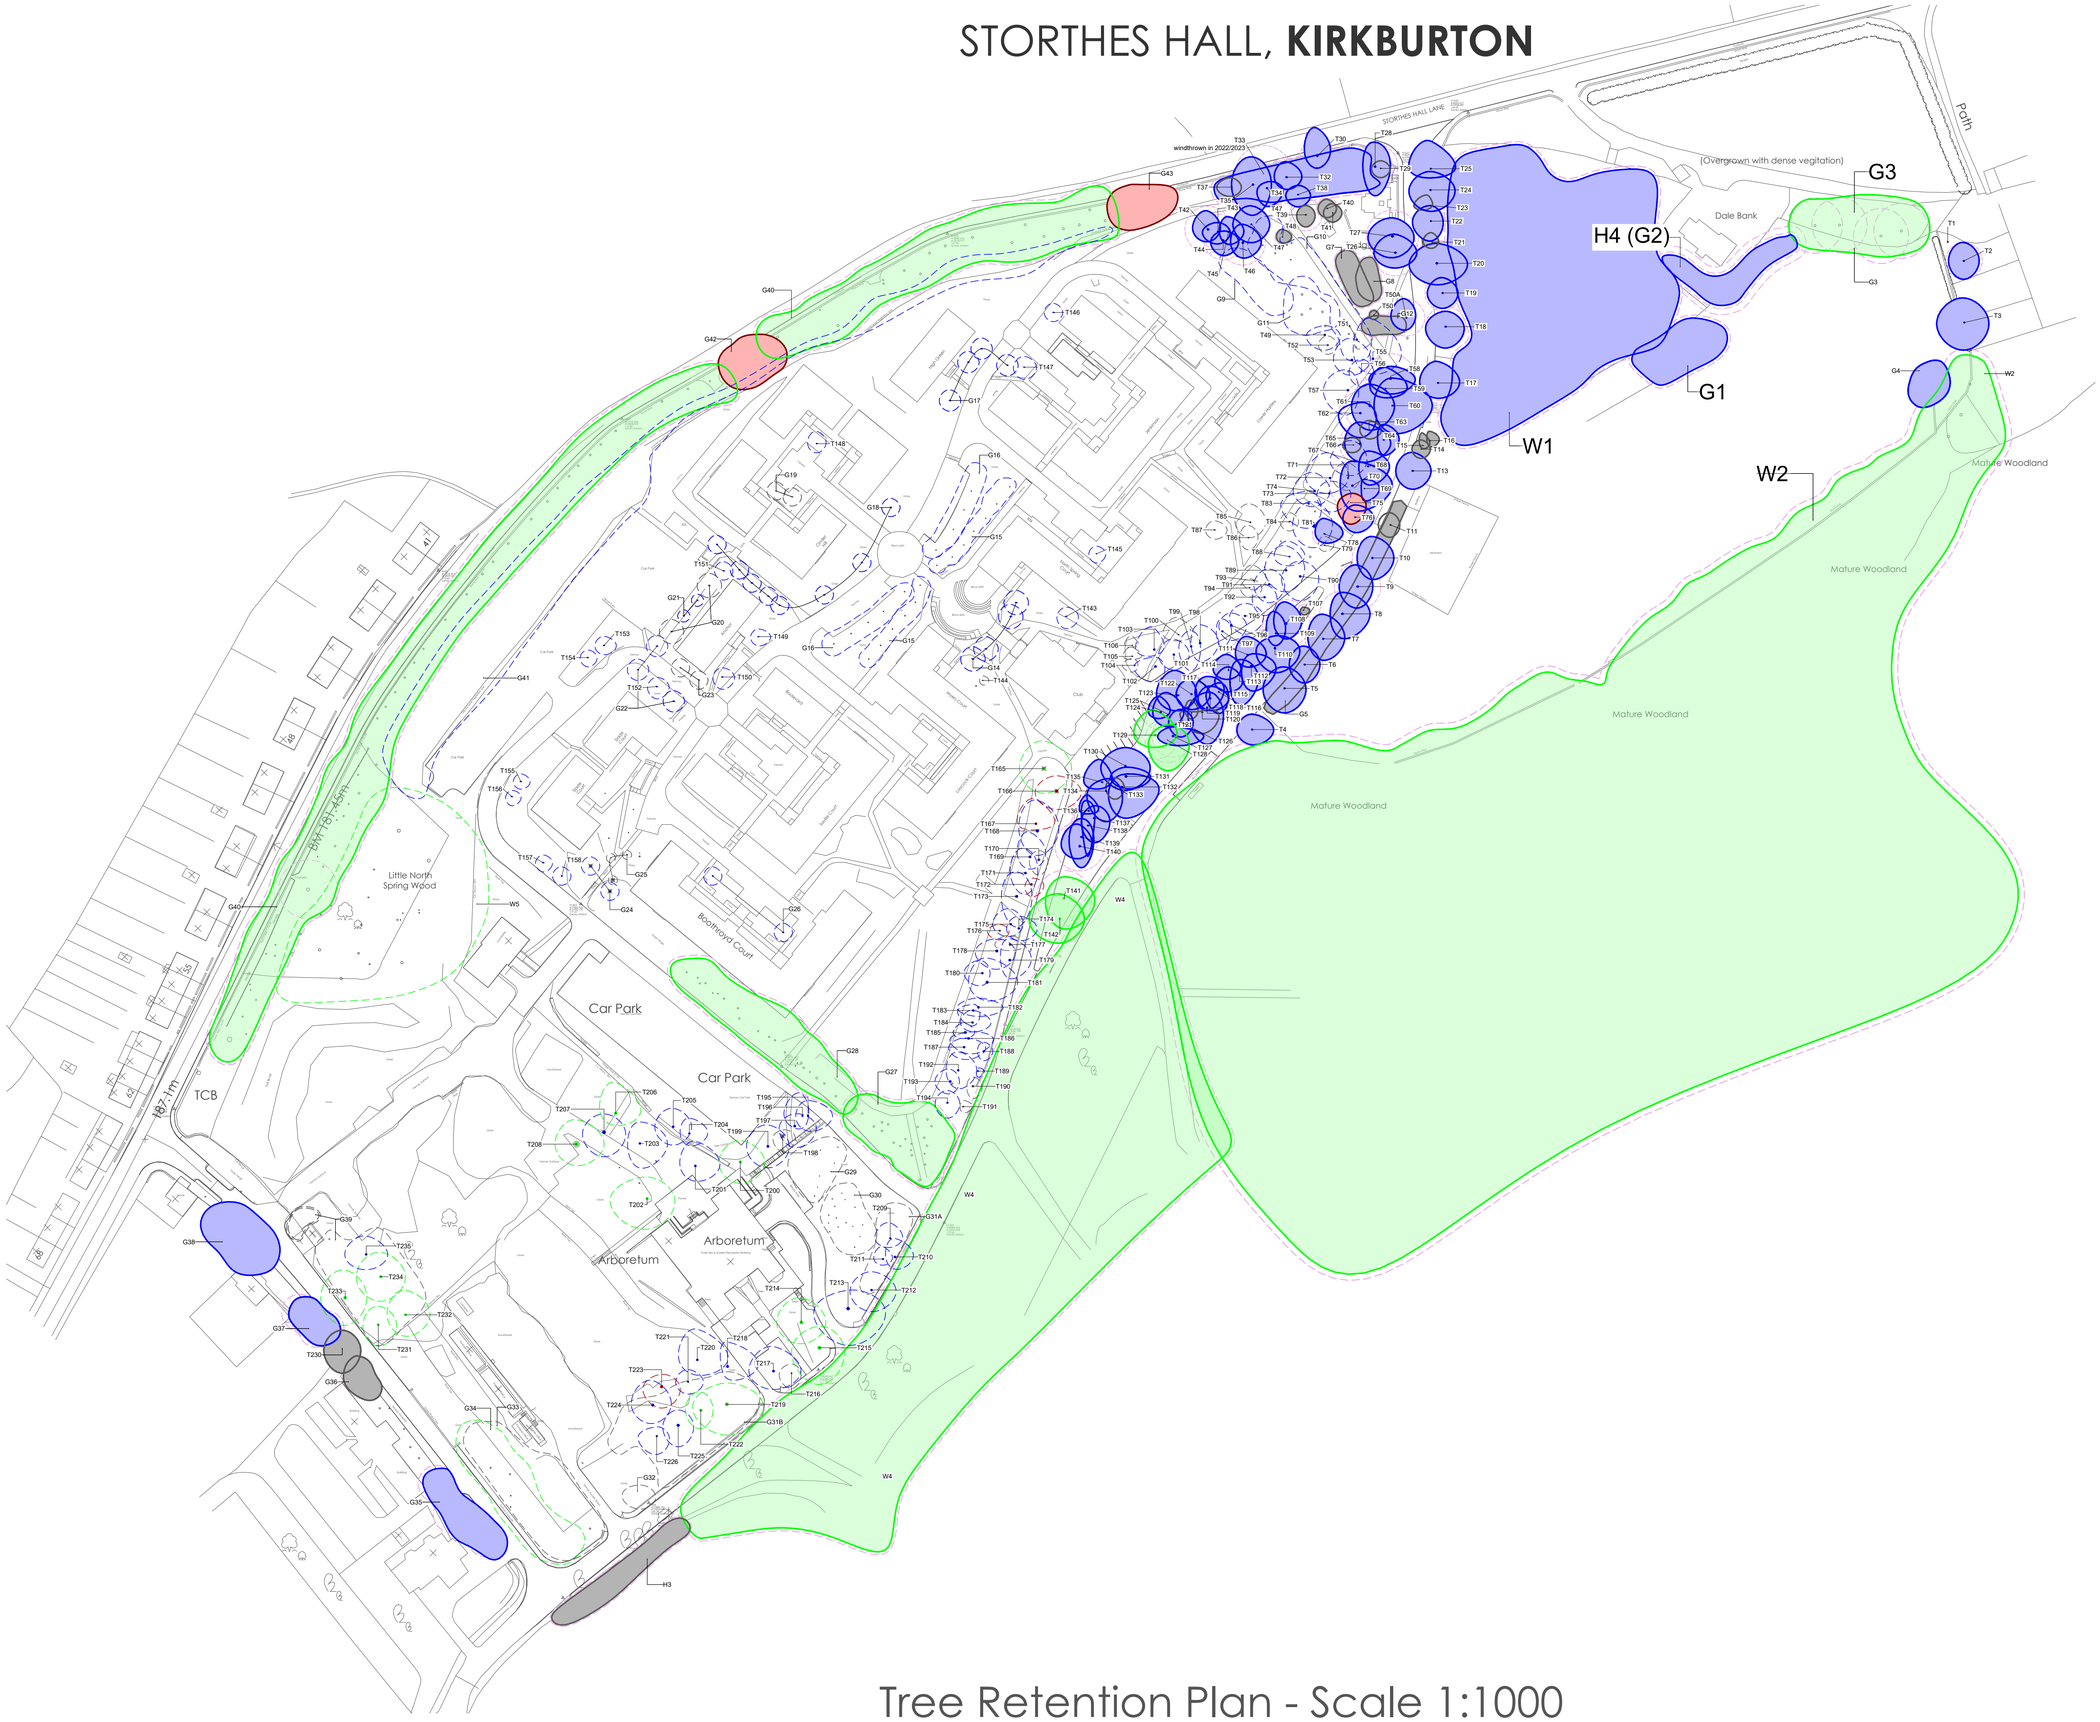

Tree Retention Plan - Scale 1:1000

ISSUE FOR PLANNING

NOTES:

1. ALL DIMENSIONS ARE IN MILLIMETRES, UNLESS STATED OTHERWISE.
2. DO NOT SCALE FROM THIS DRAWING.
3. ALL DIMENSIONS TO BE VERIFIED ON SITE BEFORE CONSTRUCTION COMMENCES.
4. EXISTING SERVICE RUNS TO BE VERIFIED BY SITE INSPECTION.

DRAWING LEGEND:

- CAT A TREE TO BE RETAINED
- CAT B TREE TO BE RETAINED
- CAT C TREE TO BE RETAINED
- CAT U TREE TO BE RETAINED
- CAT A TREE TO BE REMOVED
- CAT B TREE TO BE REMOVED
- CAT C TREE TO BE REMOVED
- CAT U TREE TO BE REMOVED
- RPA OF RETAINED TREE

N

Rev	Description	Date

PARKER PEEL
ARCHITECTURAL
e info@parkerpeel.co.uk w www.parkerpeel.co.uk t 01924 921 860

Client
Ubrique

Project
1826
Residential Development at
Storthes Hall, Kirkburton

Title
Tree Retention Plan

Drw. No.	Rev.	Scale	Drawn	Checked	Date
1826-SI-05	-	1:1000@A1	AK	JP	11/23