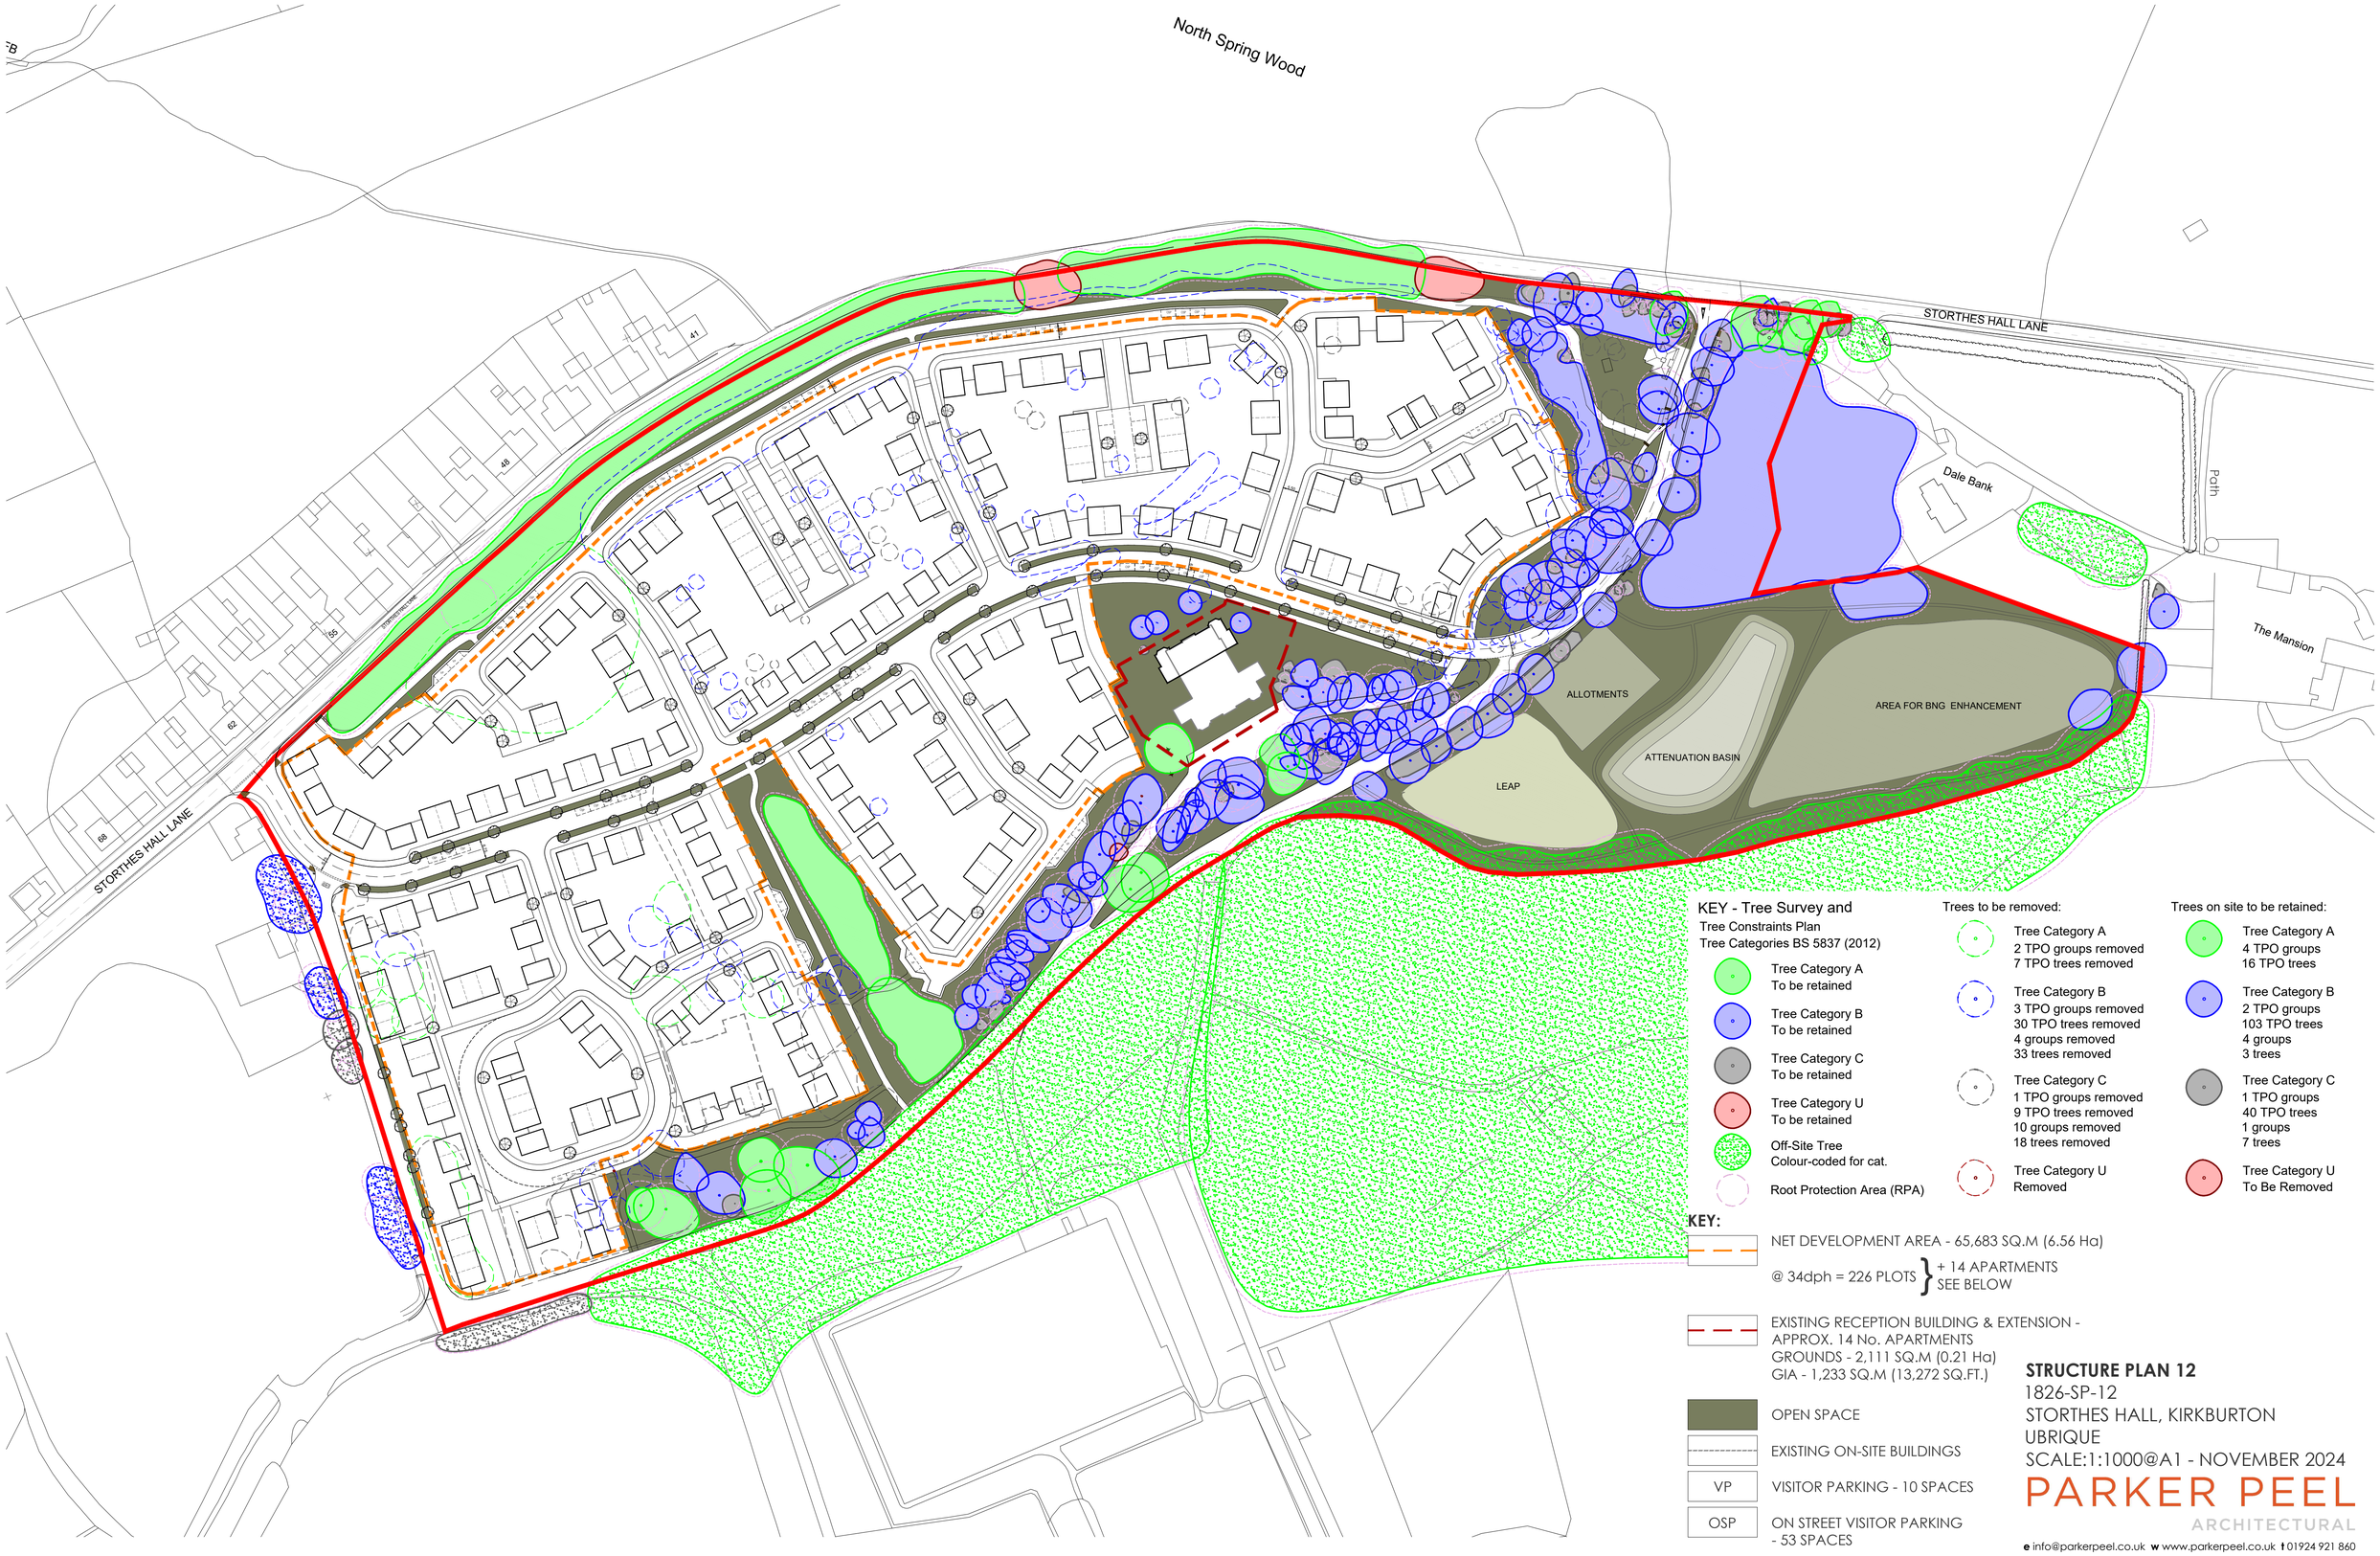STRUCTURE PLAN 12 - STORTHES HALL, KIRKBURTON