STRUCTURE PLAN 13 - STORTHES HALL, KIRKBURTON

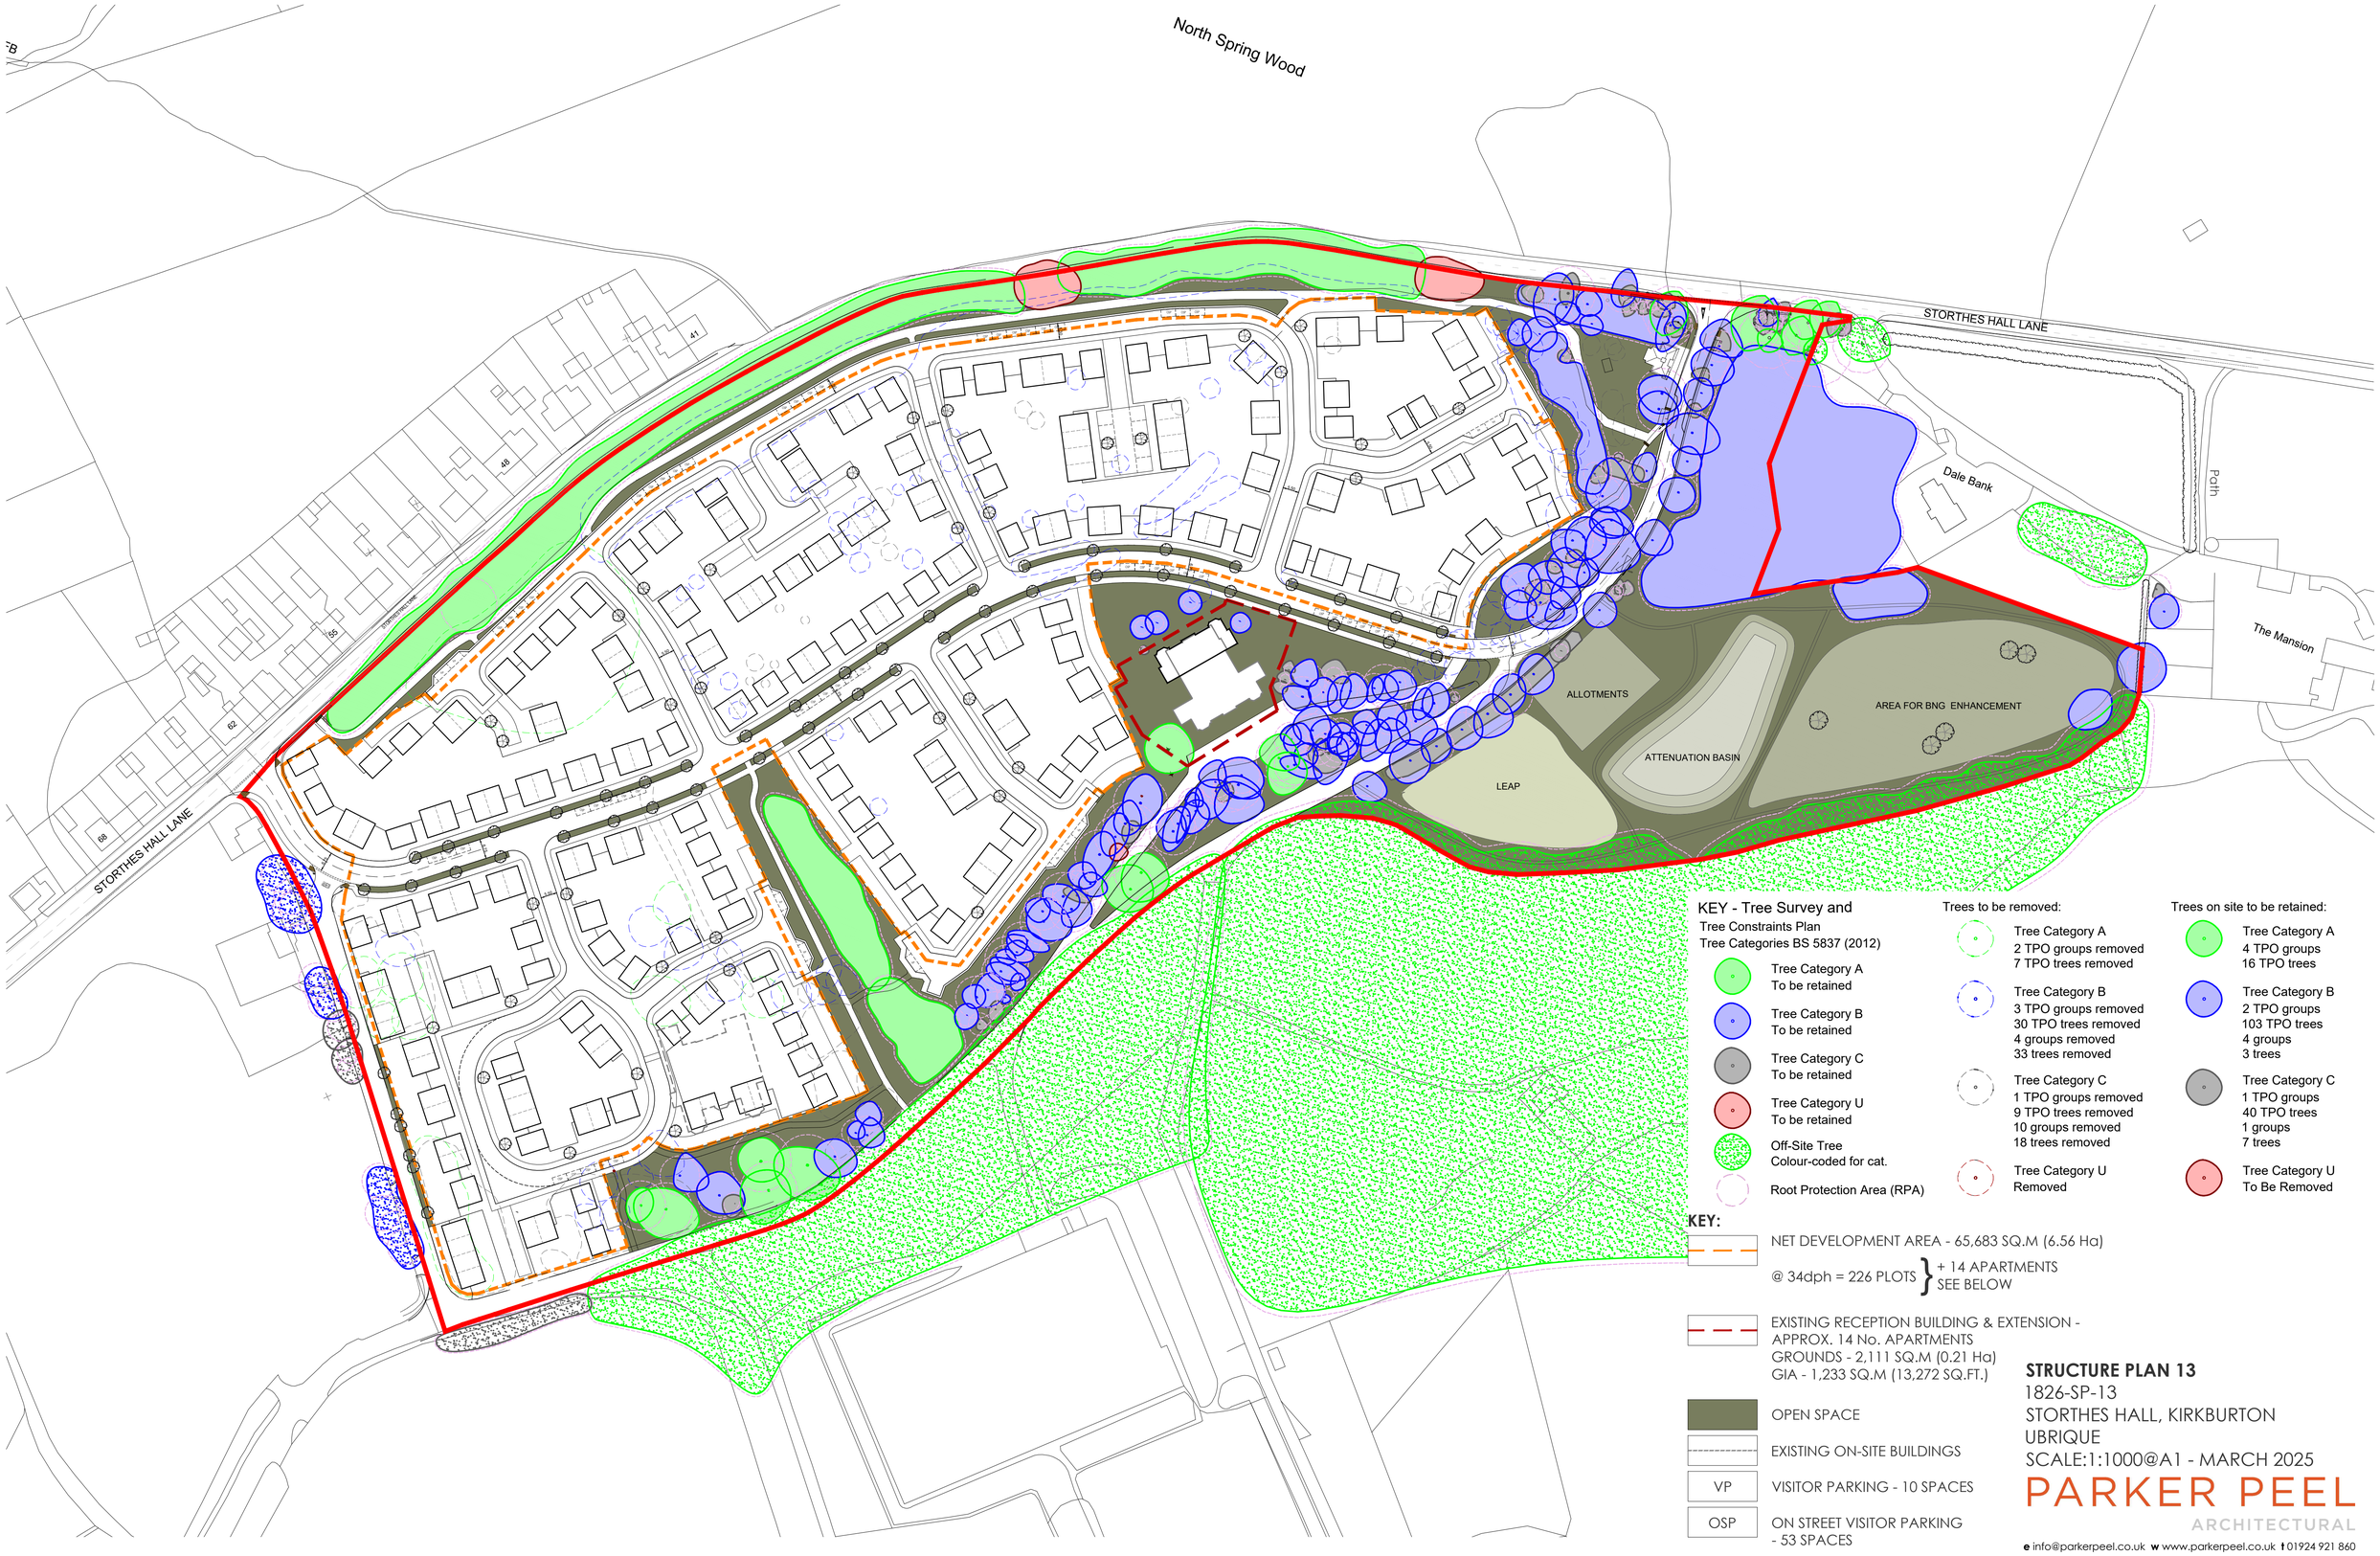

STRUCTURE PLAN 13
1826-SP-13
STORTHES HALL, KIRKBURTON
UBRIQUE
SCALE:1:1000@A1 - MARCH 2025

PARKER PEEL
ARCHITECTURAL

e info@parkerpeel.co.uk w www.parkerpeel.co.uk t 01924 921 860