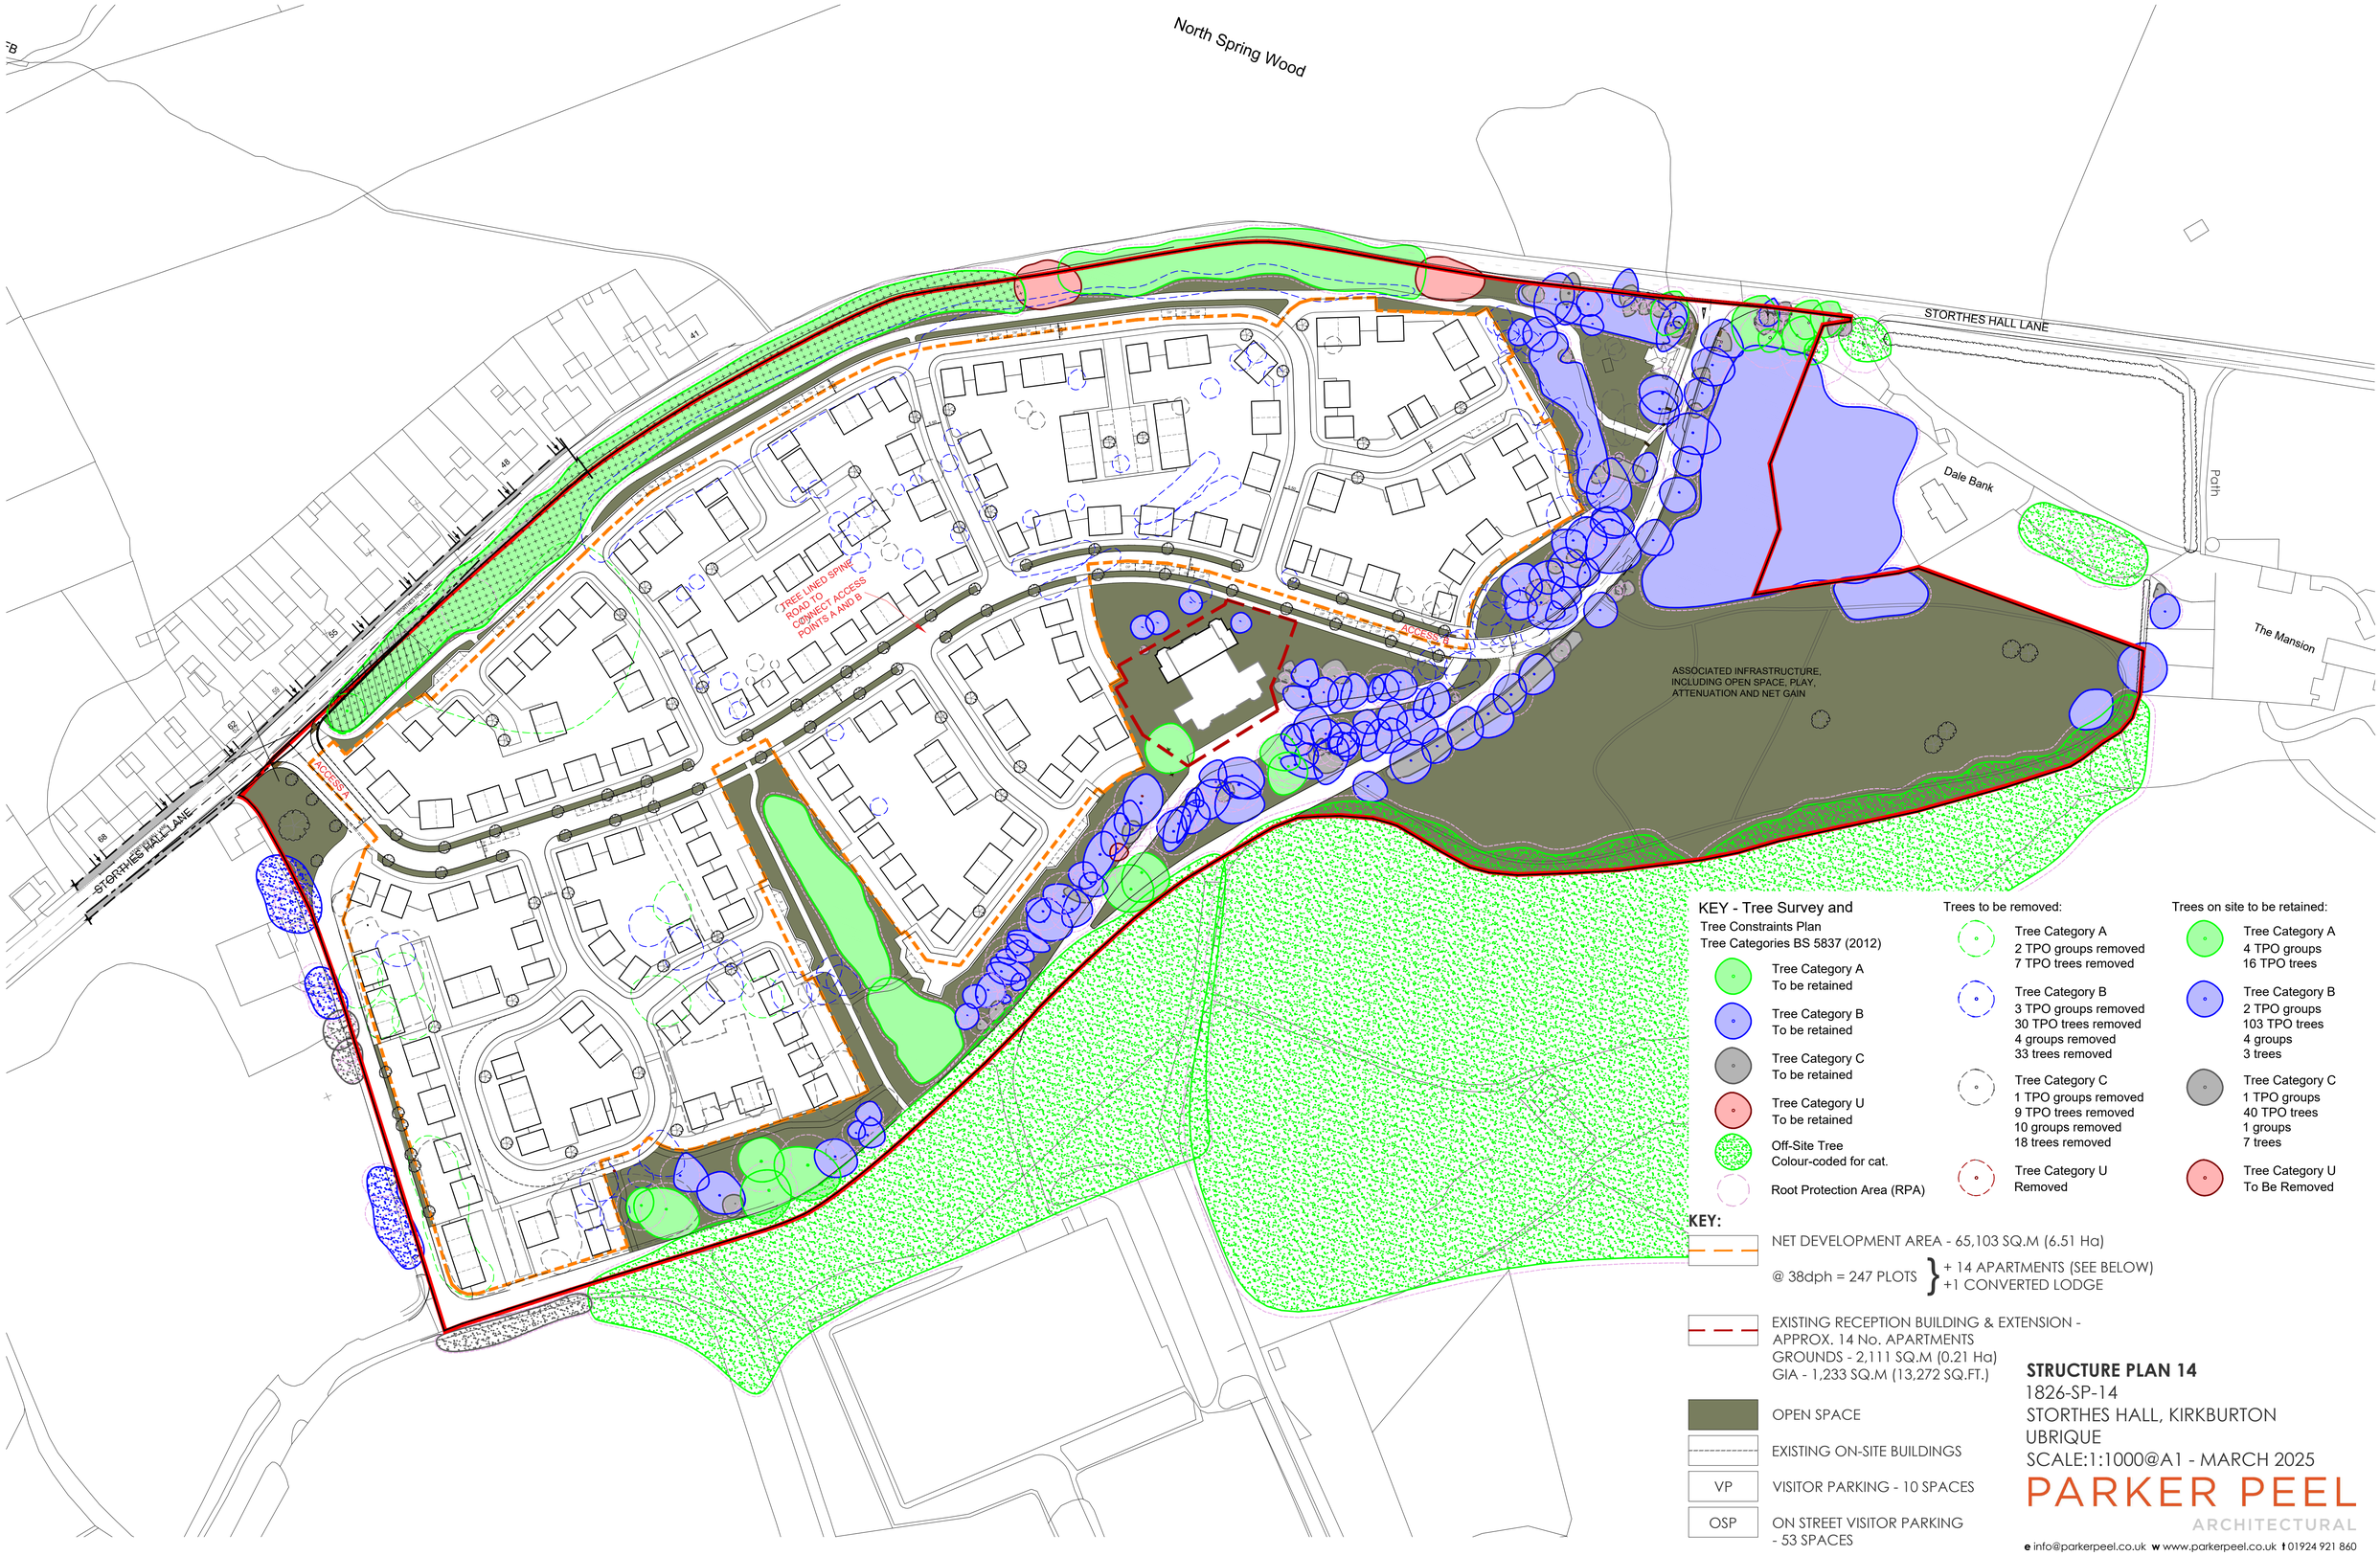STRUCTURE PLAN 14 - STORTHES HALL, KIRKBURTON