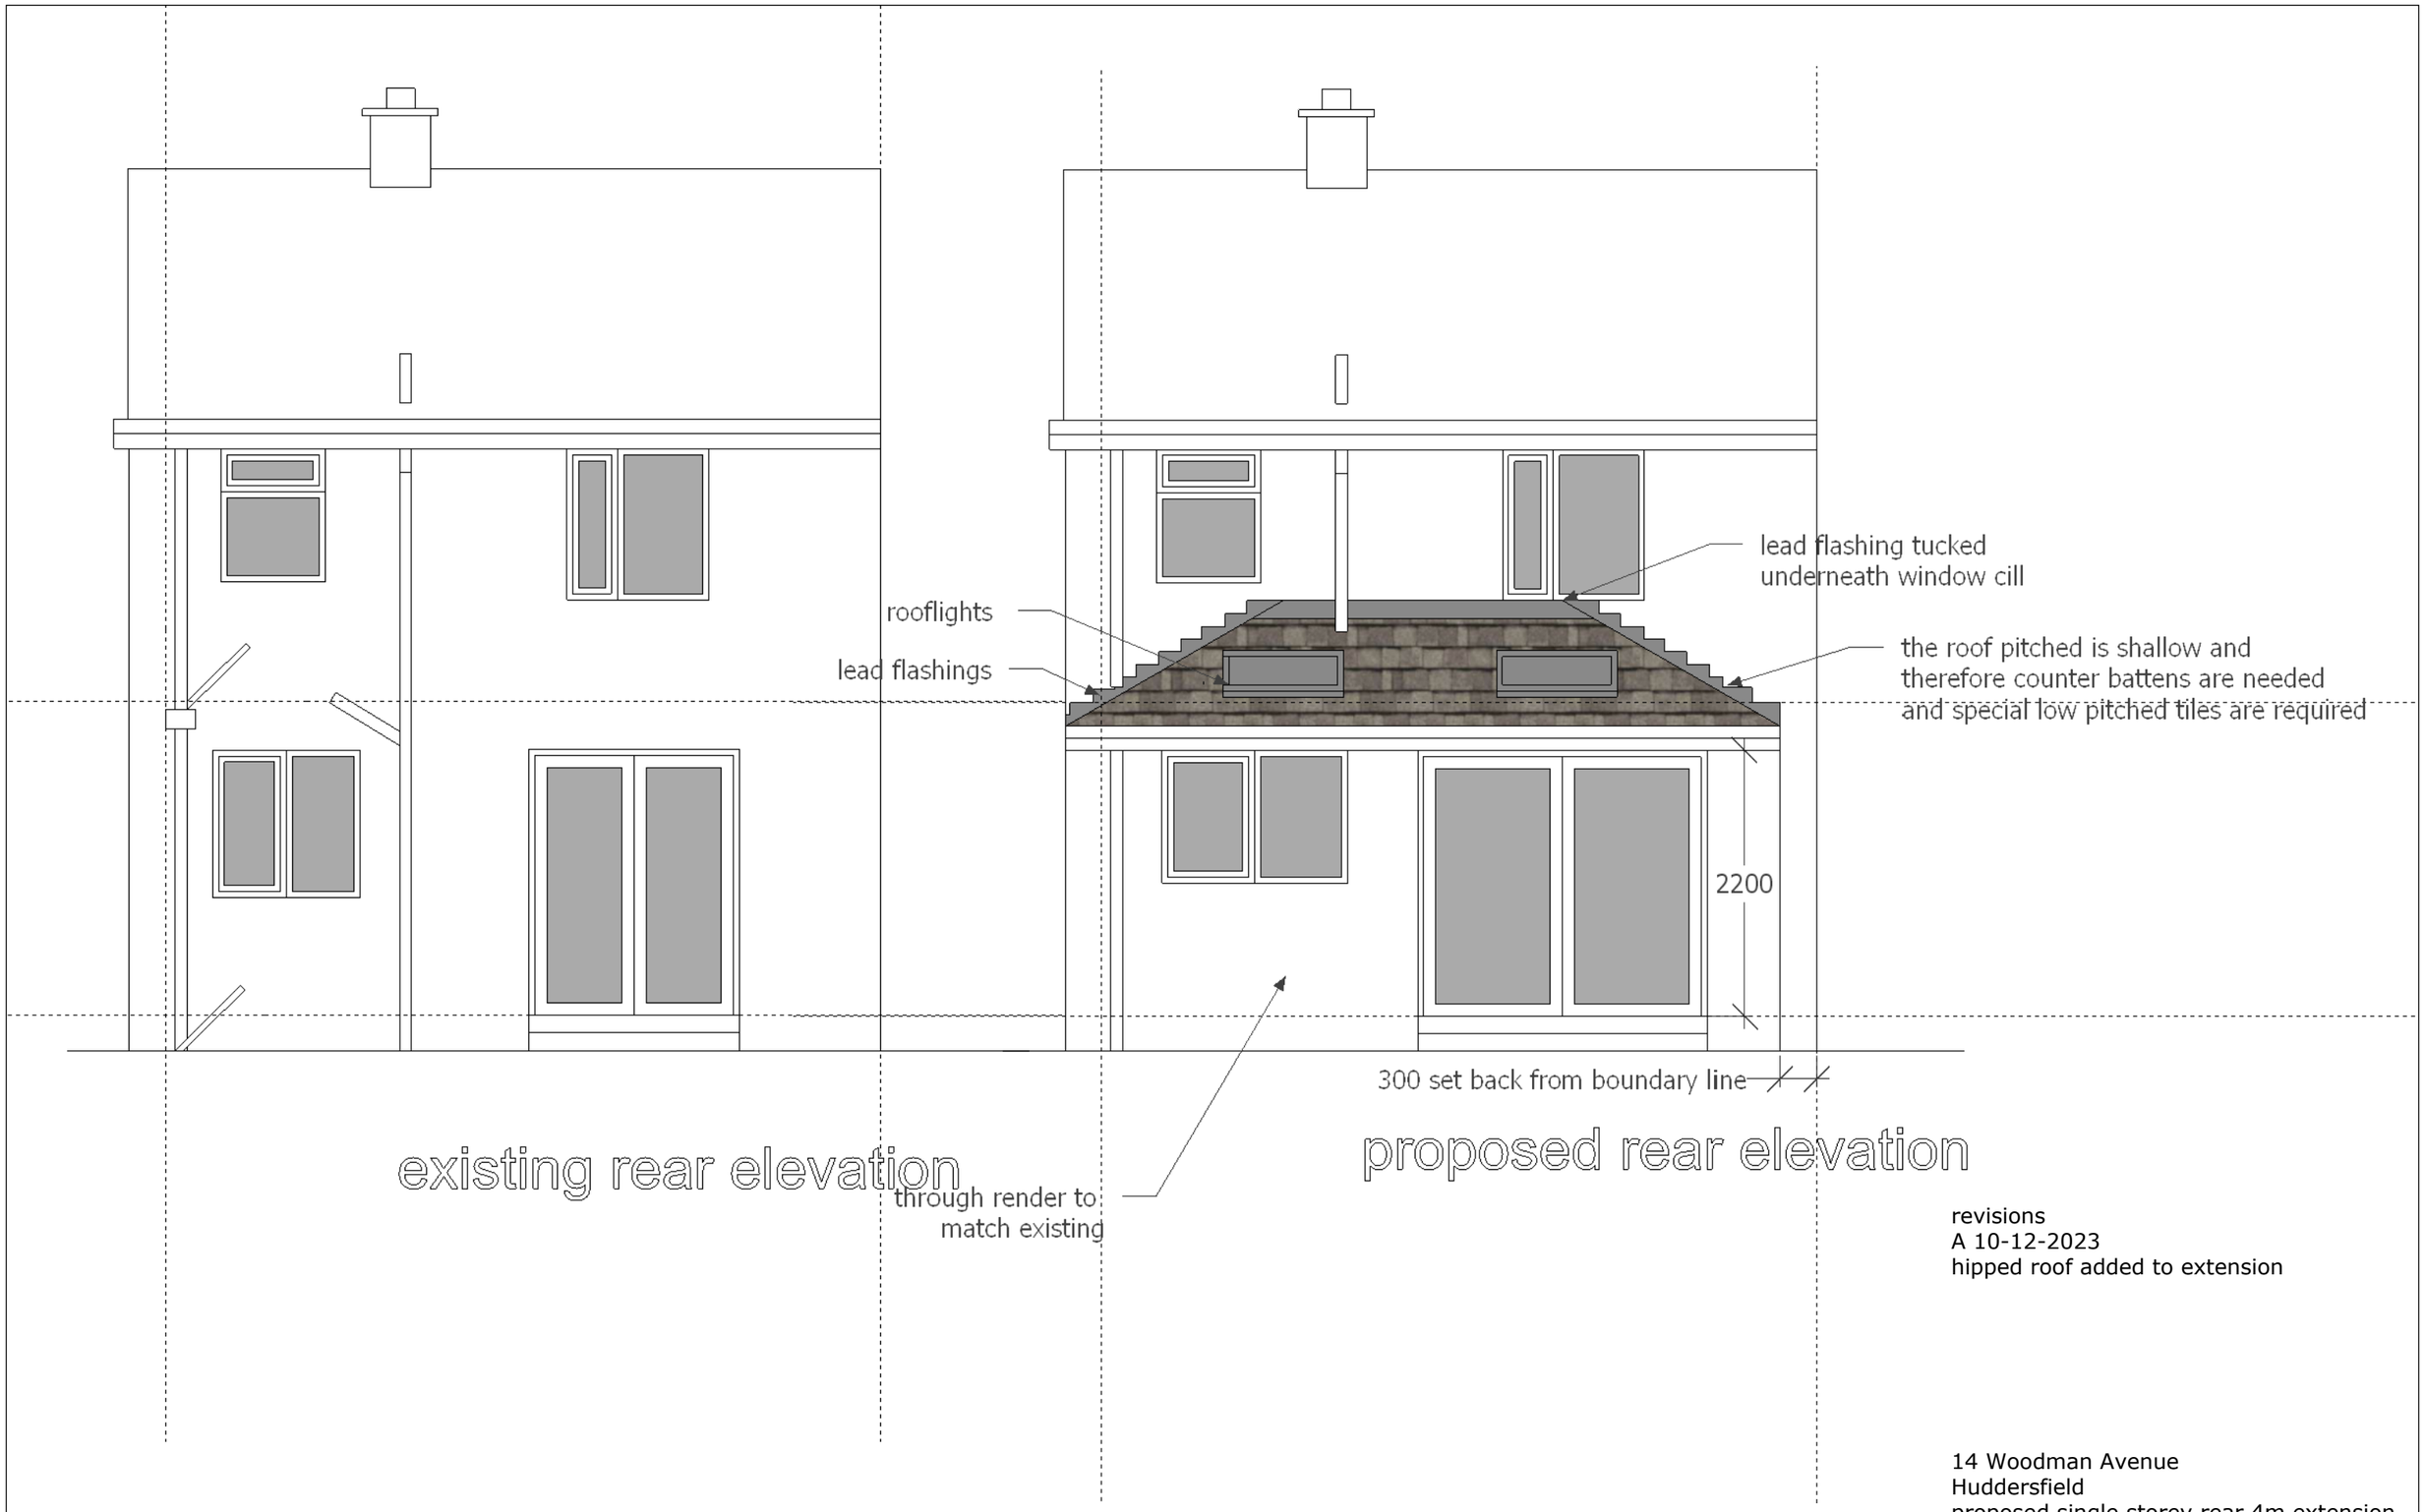

revisions
A 10-12-2023
hipped roof added to extension

14 Woodman Avenue
Huddersfield
proposed single storey rear 4m extension

proposed and existing rear elevation
1:50 at A3 size
6-12-2023
drawing no 102 revisionA