


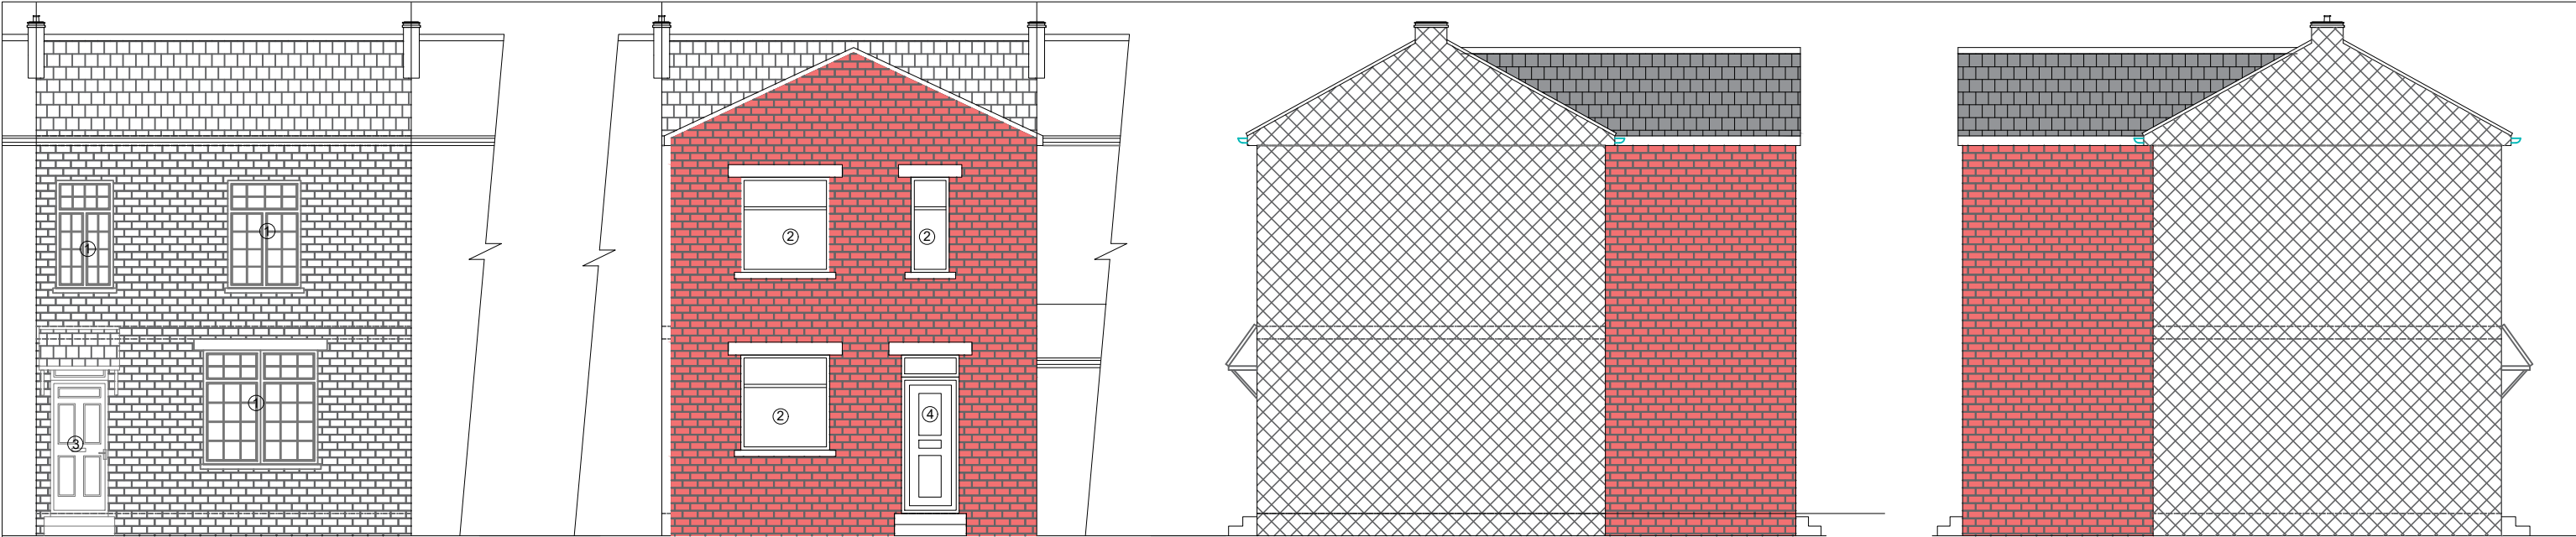


PROPOSED FRONT ELEVATION
(NORTH WEST ELEVATION)

PROPOSED REAR ELEVATION
(SOUTH EAST ELEVATION)

PROPOSED SIDE ELEVATION
(SOUTH WEST ELEVATION)

PROPOSED SIDE ELEVATION
(NORTH EAST ELEVATION)

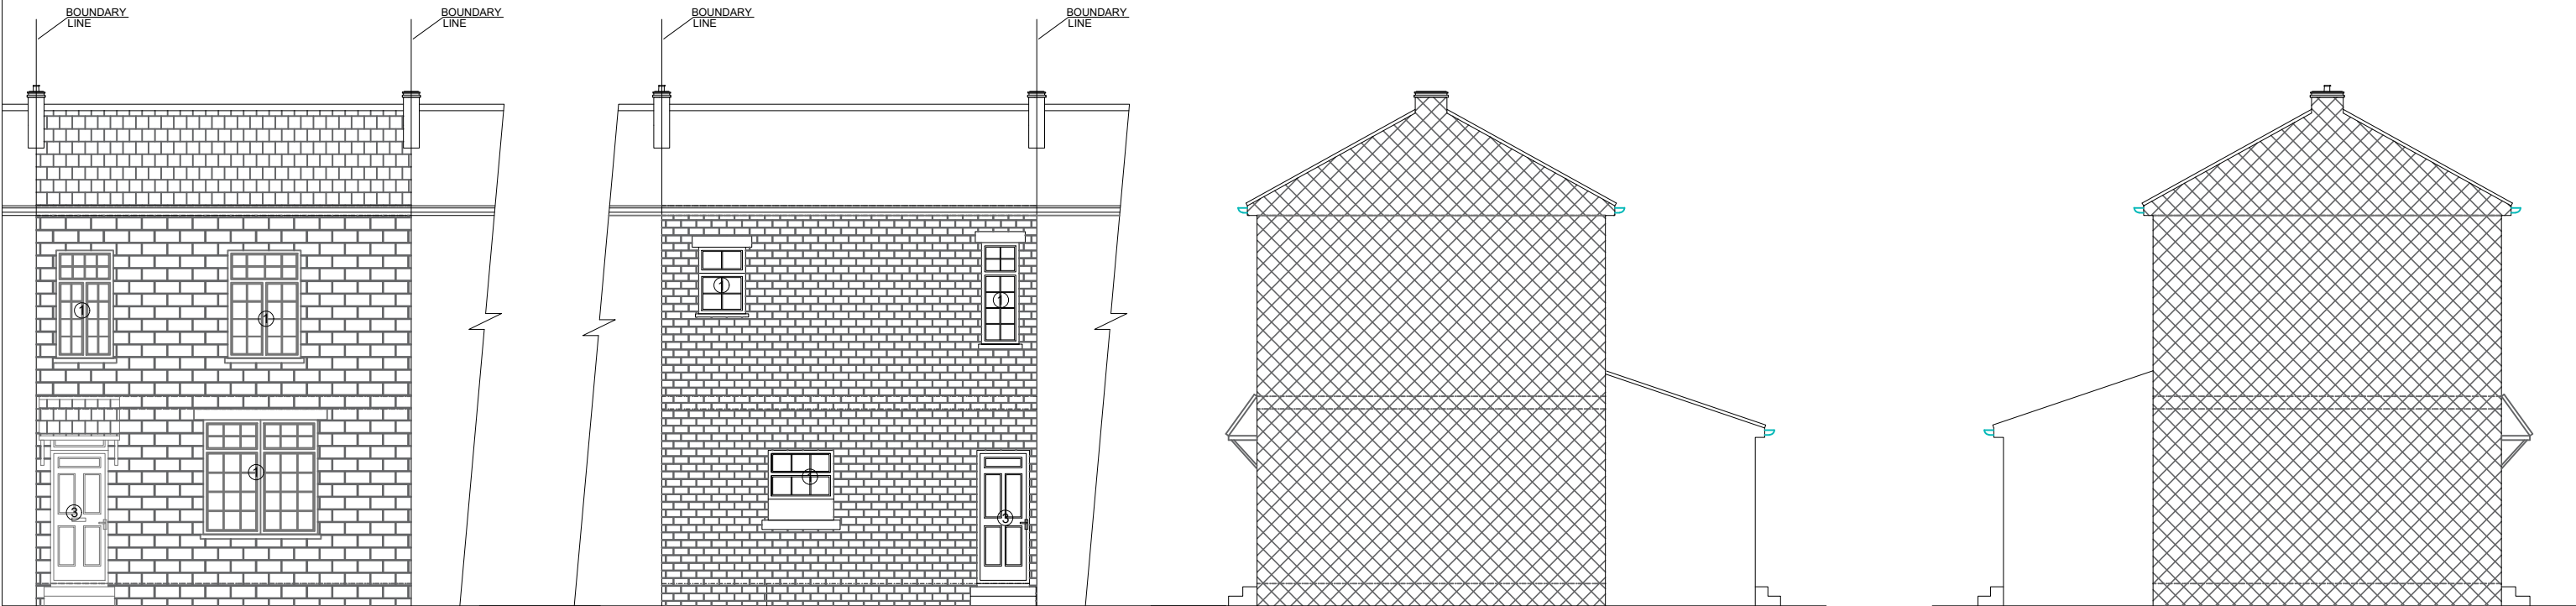

EXISTING FRONT ELEVATION
(NORTH WEST ELEVATION)

EXISTING REAR ELEVATION
(SOUTH EAST ELEVATION)

EXISTING SIDE ELEVATION
(SOUTH WEST ELEVATION)

EXISTING SIDE ELEVATION
(NORTH EAST ELEVATION)

KEYS



Existing Tiles /slates



Proposed tiles /slates matching



Existing Brick work



Proposed Brick work matching



Existing stone work



Proposed stonework matching



Elevation through Gable end

- ① Existing UPVC frame white window
② Proposed UPVC window in white colour
③ Existing upvc door
④ Proposed UPVC composite door in white colour
⑤ Proposed velux window in white colour
⑥ Proposed Bi-folding doors in white colour

All Facia / soffits / down pipes /gutters in Dark Grey / Black colour

NOTES

This drawing is subject to a detailed building and site survey, therefore no guarantee of its accuracy can be given.
This drawing has been draughted in accordance with the clients design requirements.
All areas are approximate and are subject to a detailed building and site survey and further design development.
All dimensions should be checked prior to commencement of construction on site. Measurements should not be taken off the drawing.

Rev	Revision		Date

JOB
PROPOSED TWO STOREY REAR EXTENSION

ADDRESS

26 MYRTLE AVENUE
DEWSBURY
WF13 3AW

MR SHAHZEB KHAN

DATE	SCALE	SHEET	
10/12/2023	1:100	3@A3	