


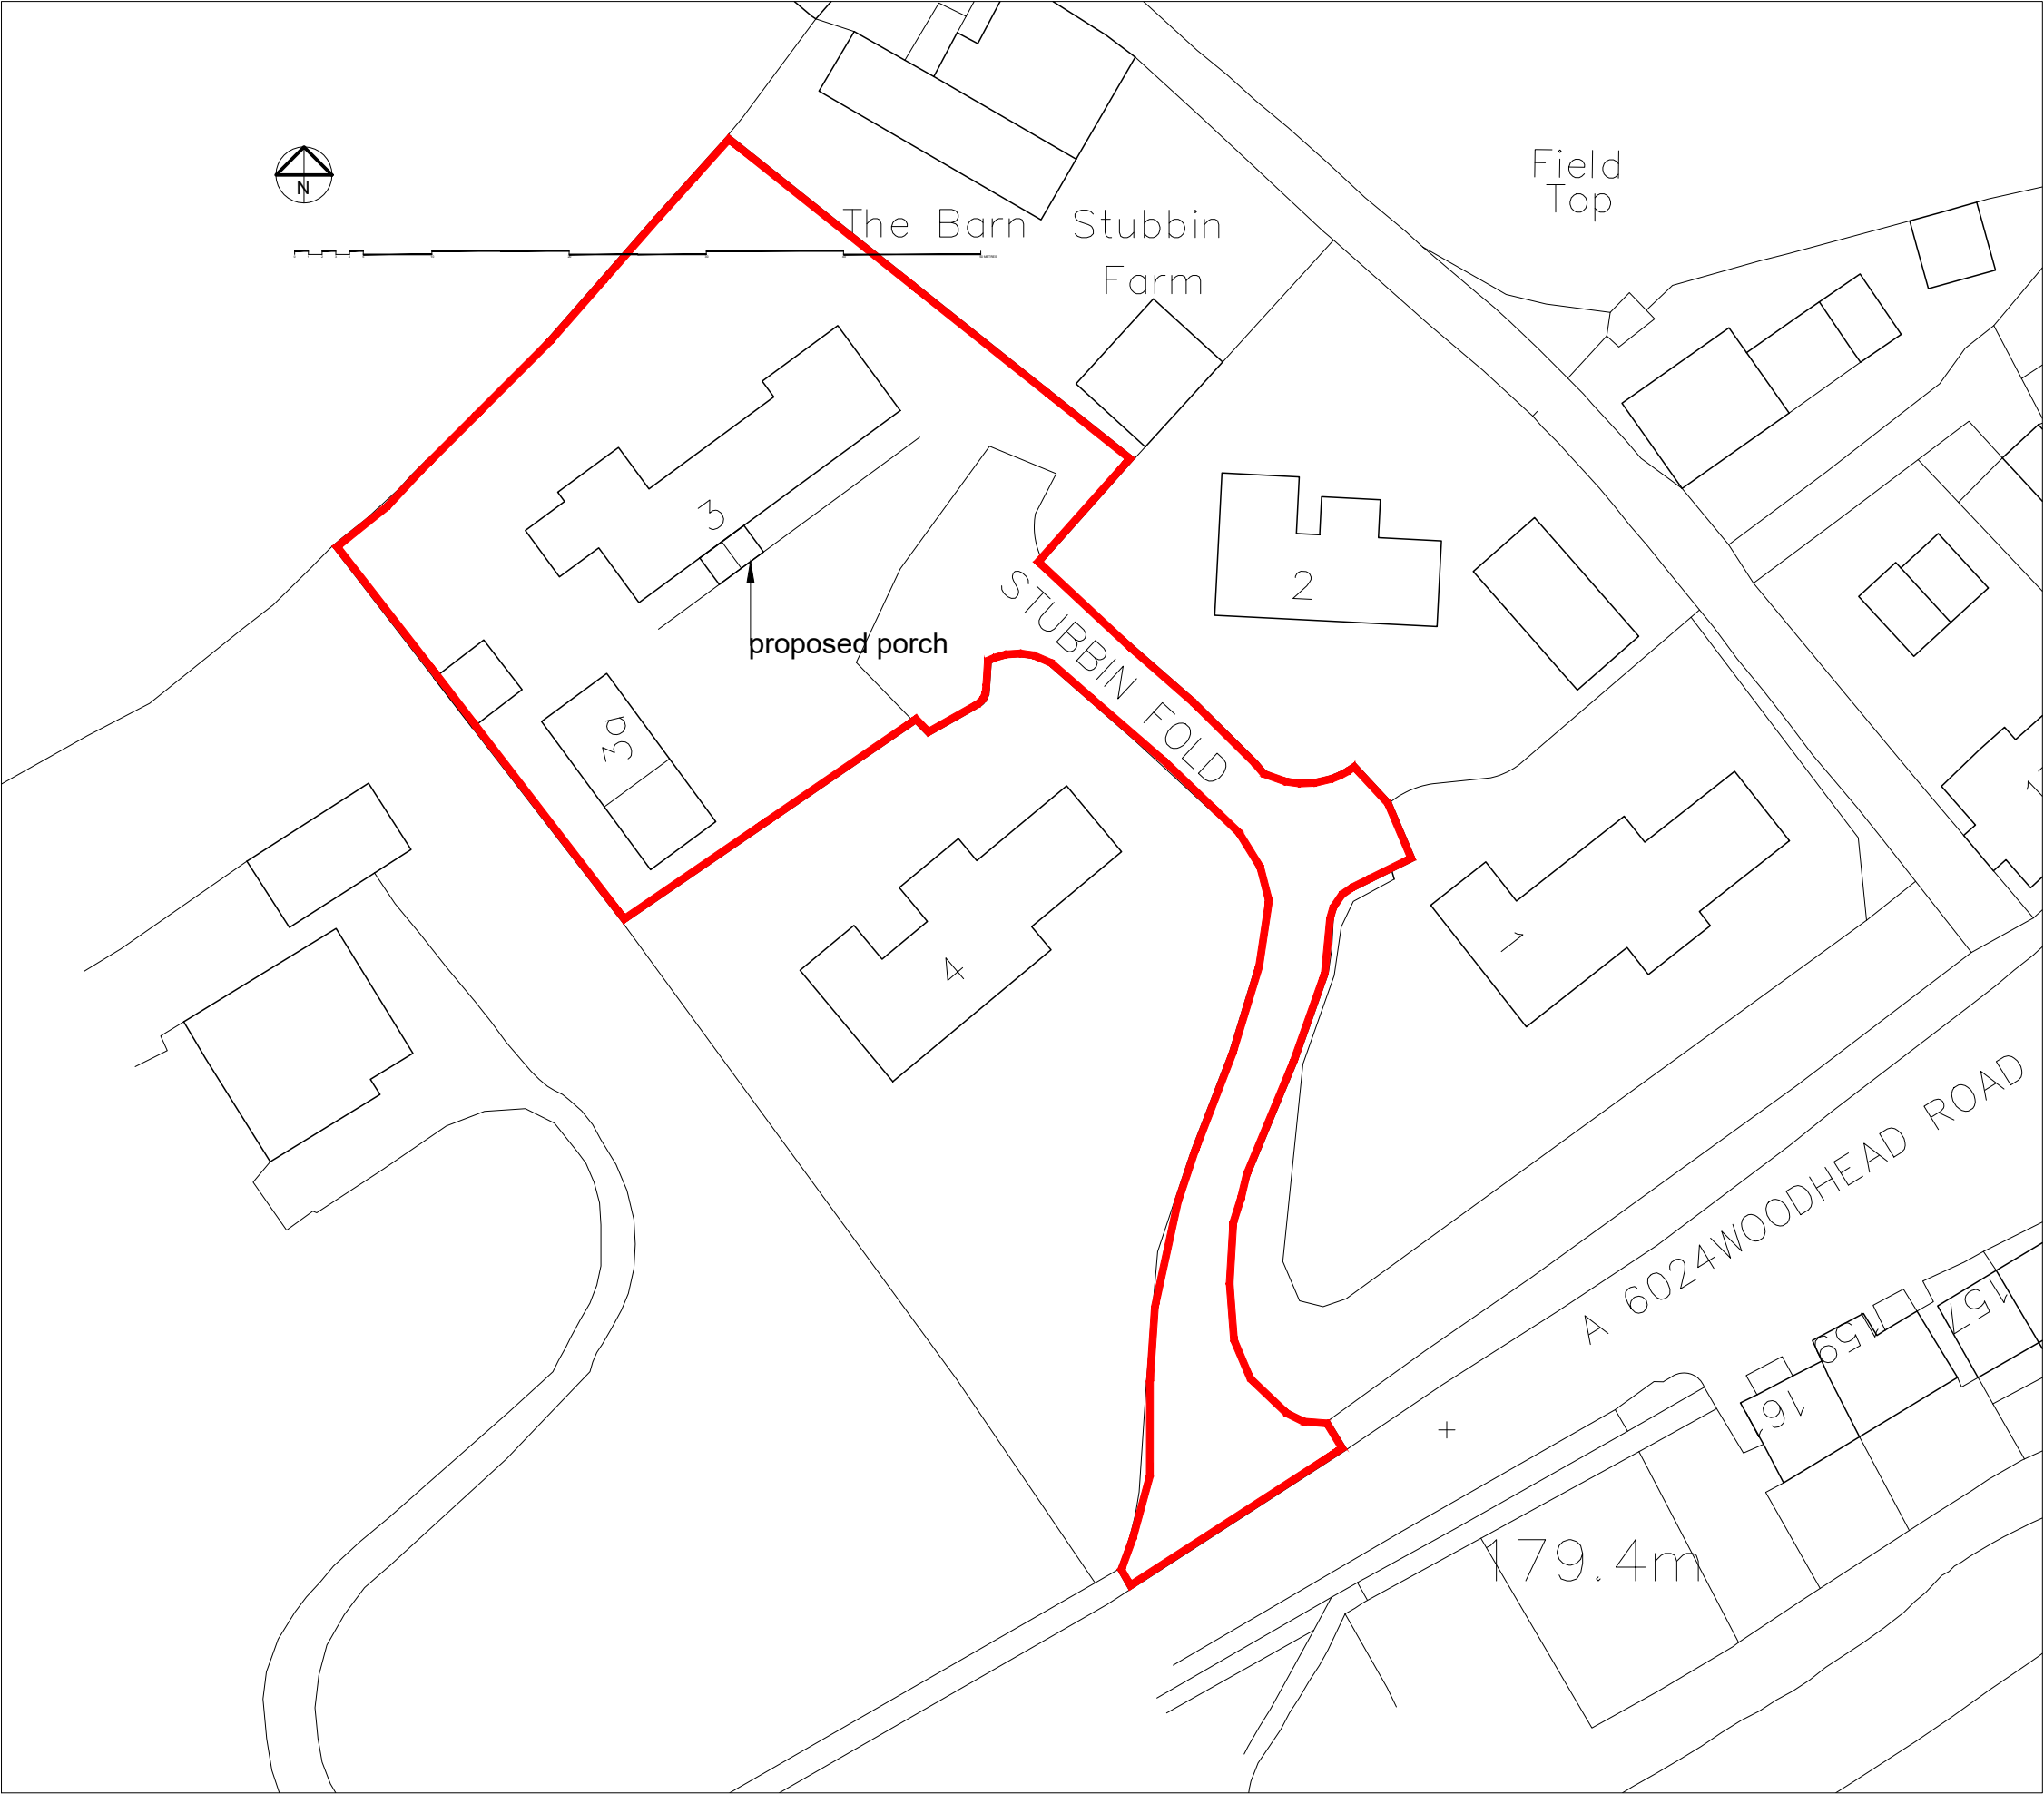

Copyright: All rights reserved. This drawing must not be reproduced without permission.
This drawing must not be scaled
Dimensions are in millimetres unless otherwise specified.

rev	description	date	by	checked

Drawing Status

PLANNING APPLICATION

s p a c e
architecture and design limited

The Studio
Lake House
Blackmoorfoot Road
Huddersfield
HD7 5TR

t: 01484 841423
f: 01484 847757

e: md@spacearchitecture.net
w: www.spacearchitecture.net

Client
Mr and Mrs Tinsdeall

Project
**Proposed Entrance Porch
3 Stubbin Fold
Holmbridge, Holmfirth
HD9 2BB**

Drawing Title
Site Block Plan

Scale	Date	Drawn	Checked	Drawing Number	Revision
A1 1:500	15.01.24	MJD	mjd	23.026(9)-002	-