




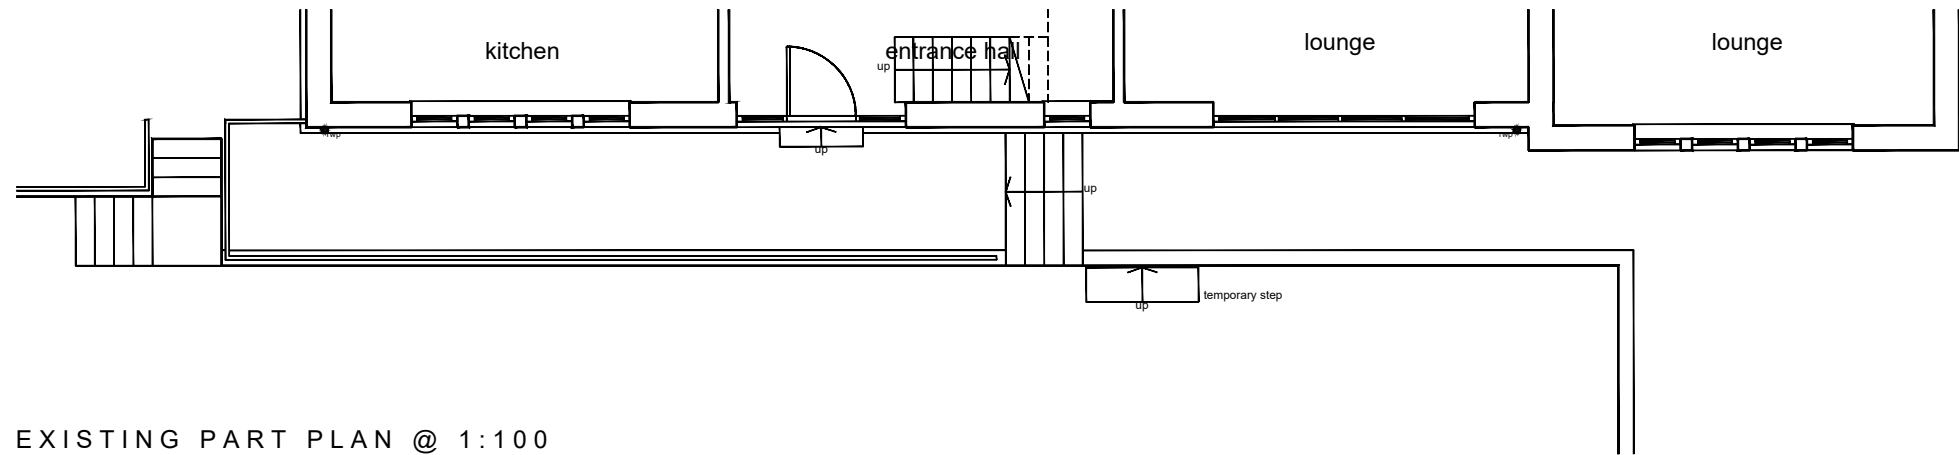


EXISTING PART PLAN @ 1:100

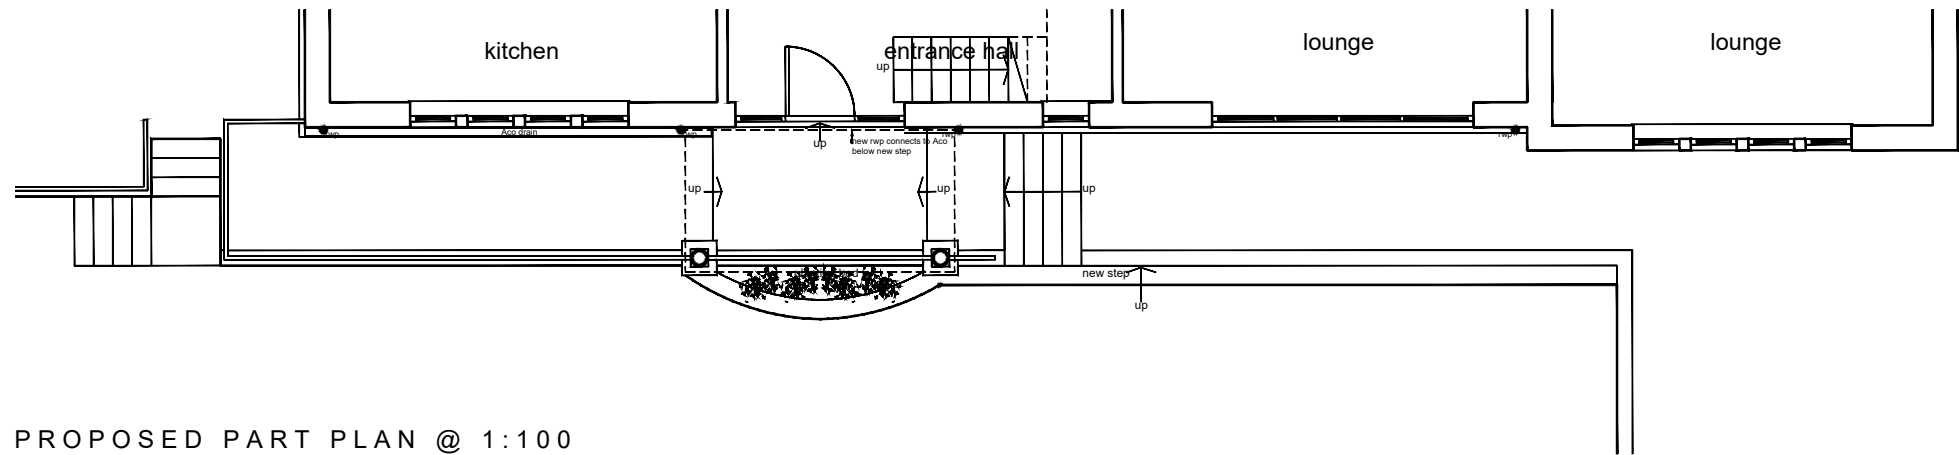

PROPOSED PART PLAN @ 1:100

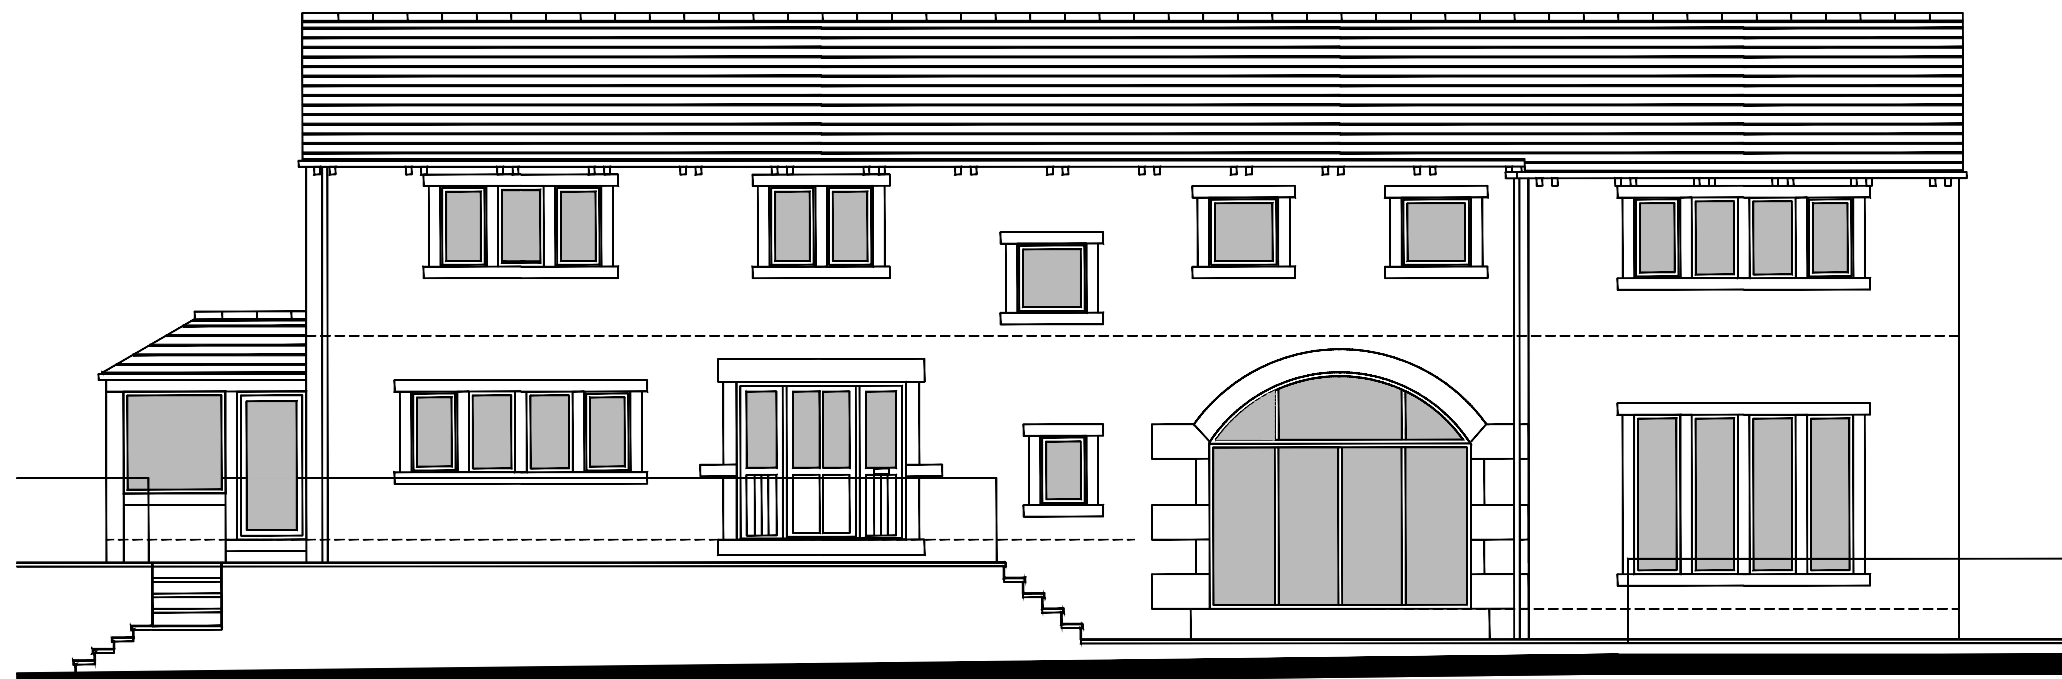


EXISTING ELEVATION FACING SOUTH-EAST @ 1:100

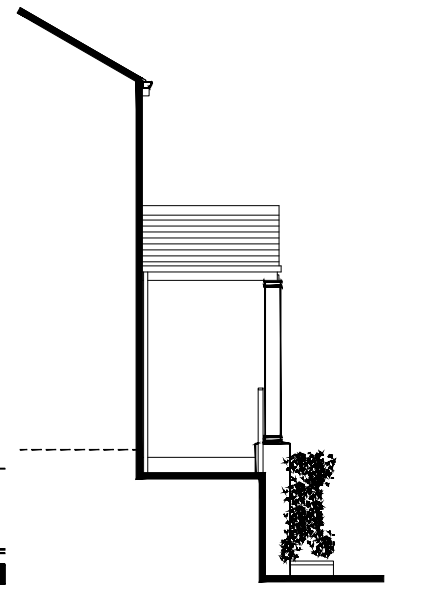


PROPOSED ELEVATION FACING SOUTH-WEST




PROPOSED ELEVATION FACING SOUTH-EAST @ 1:100

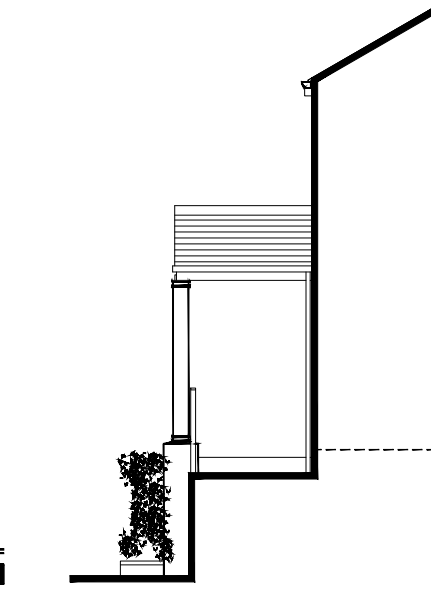


PROPOSED ELEVATION FACING NORTH-EAST

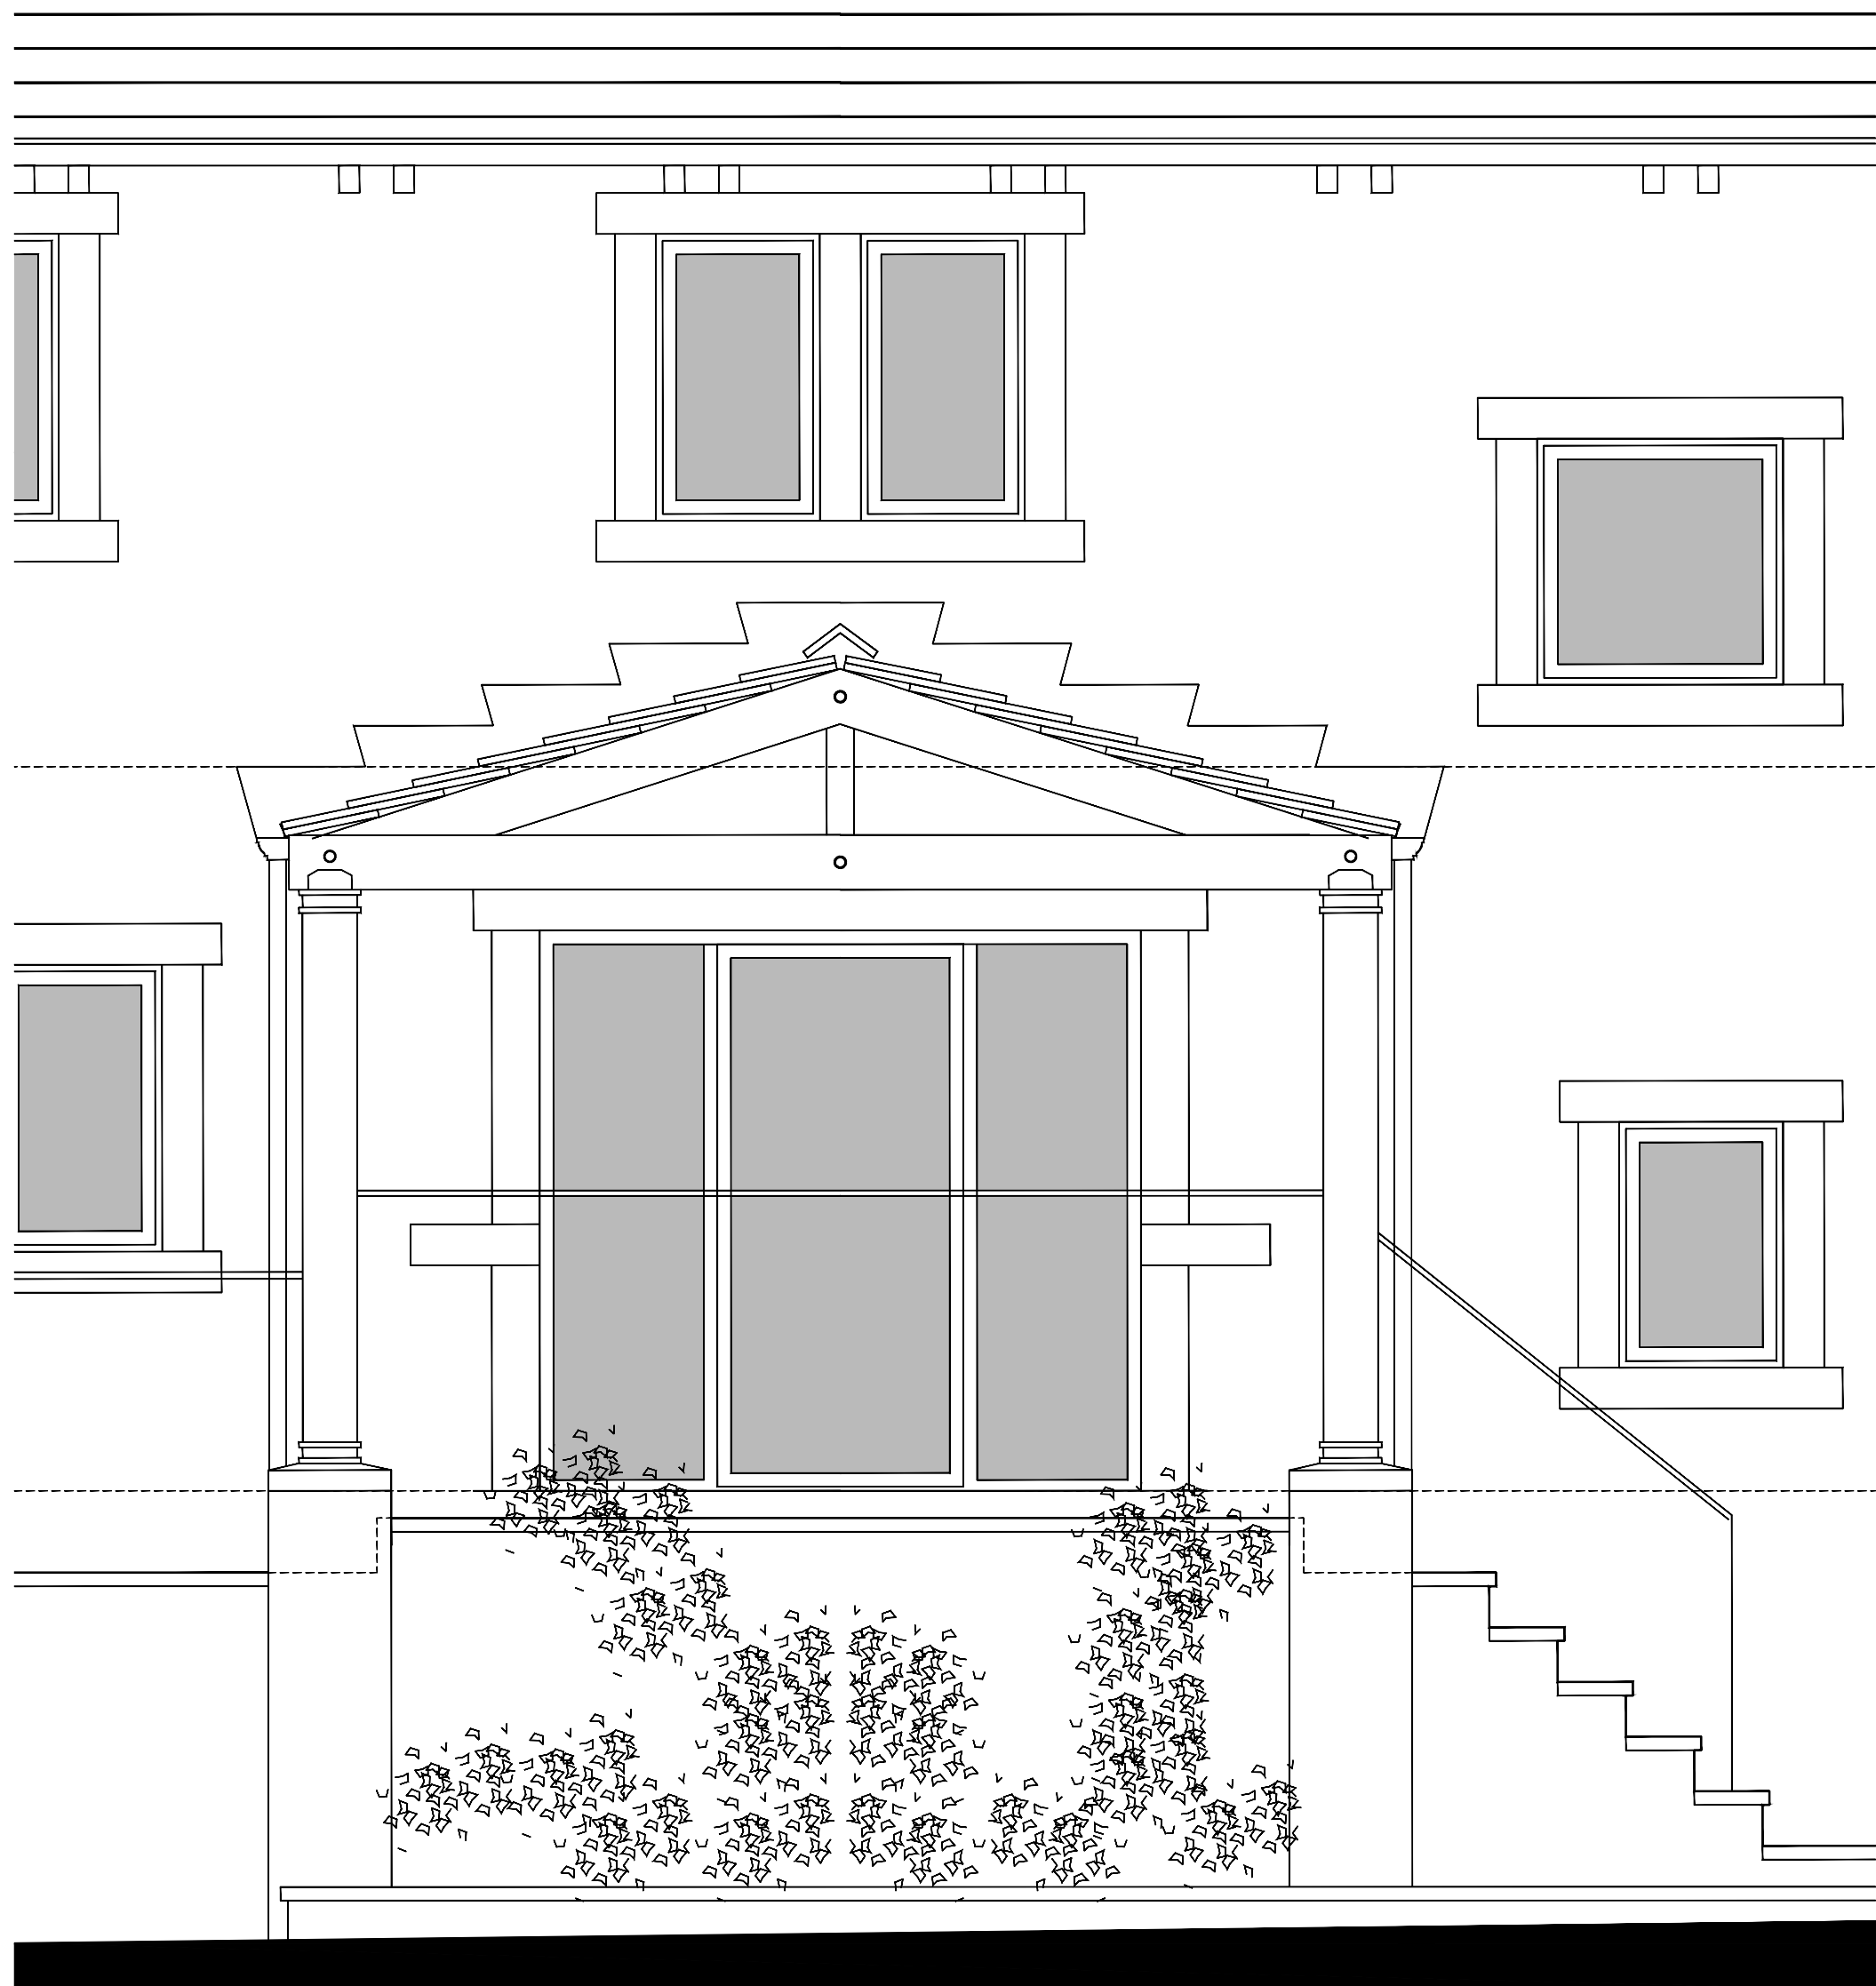

PROPOSED PART ELEVATION FACING SOUTH-EAST @ 1:25

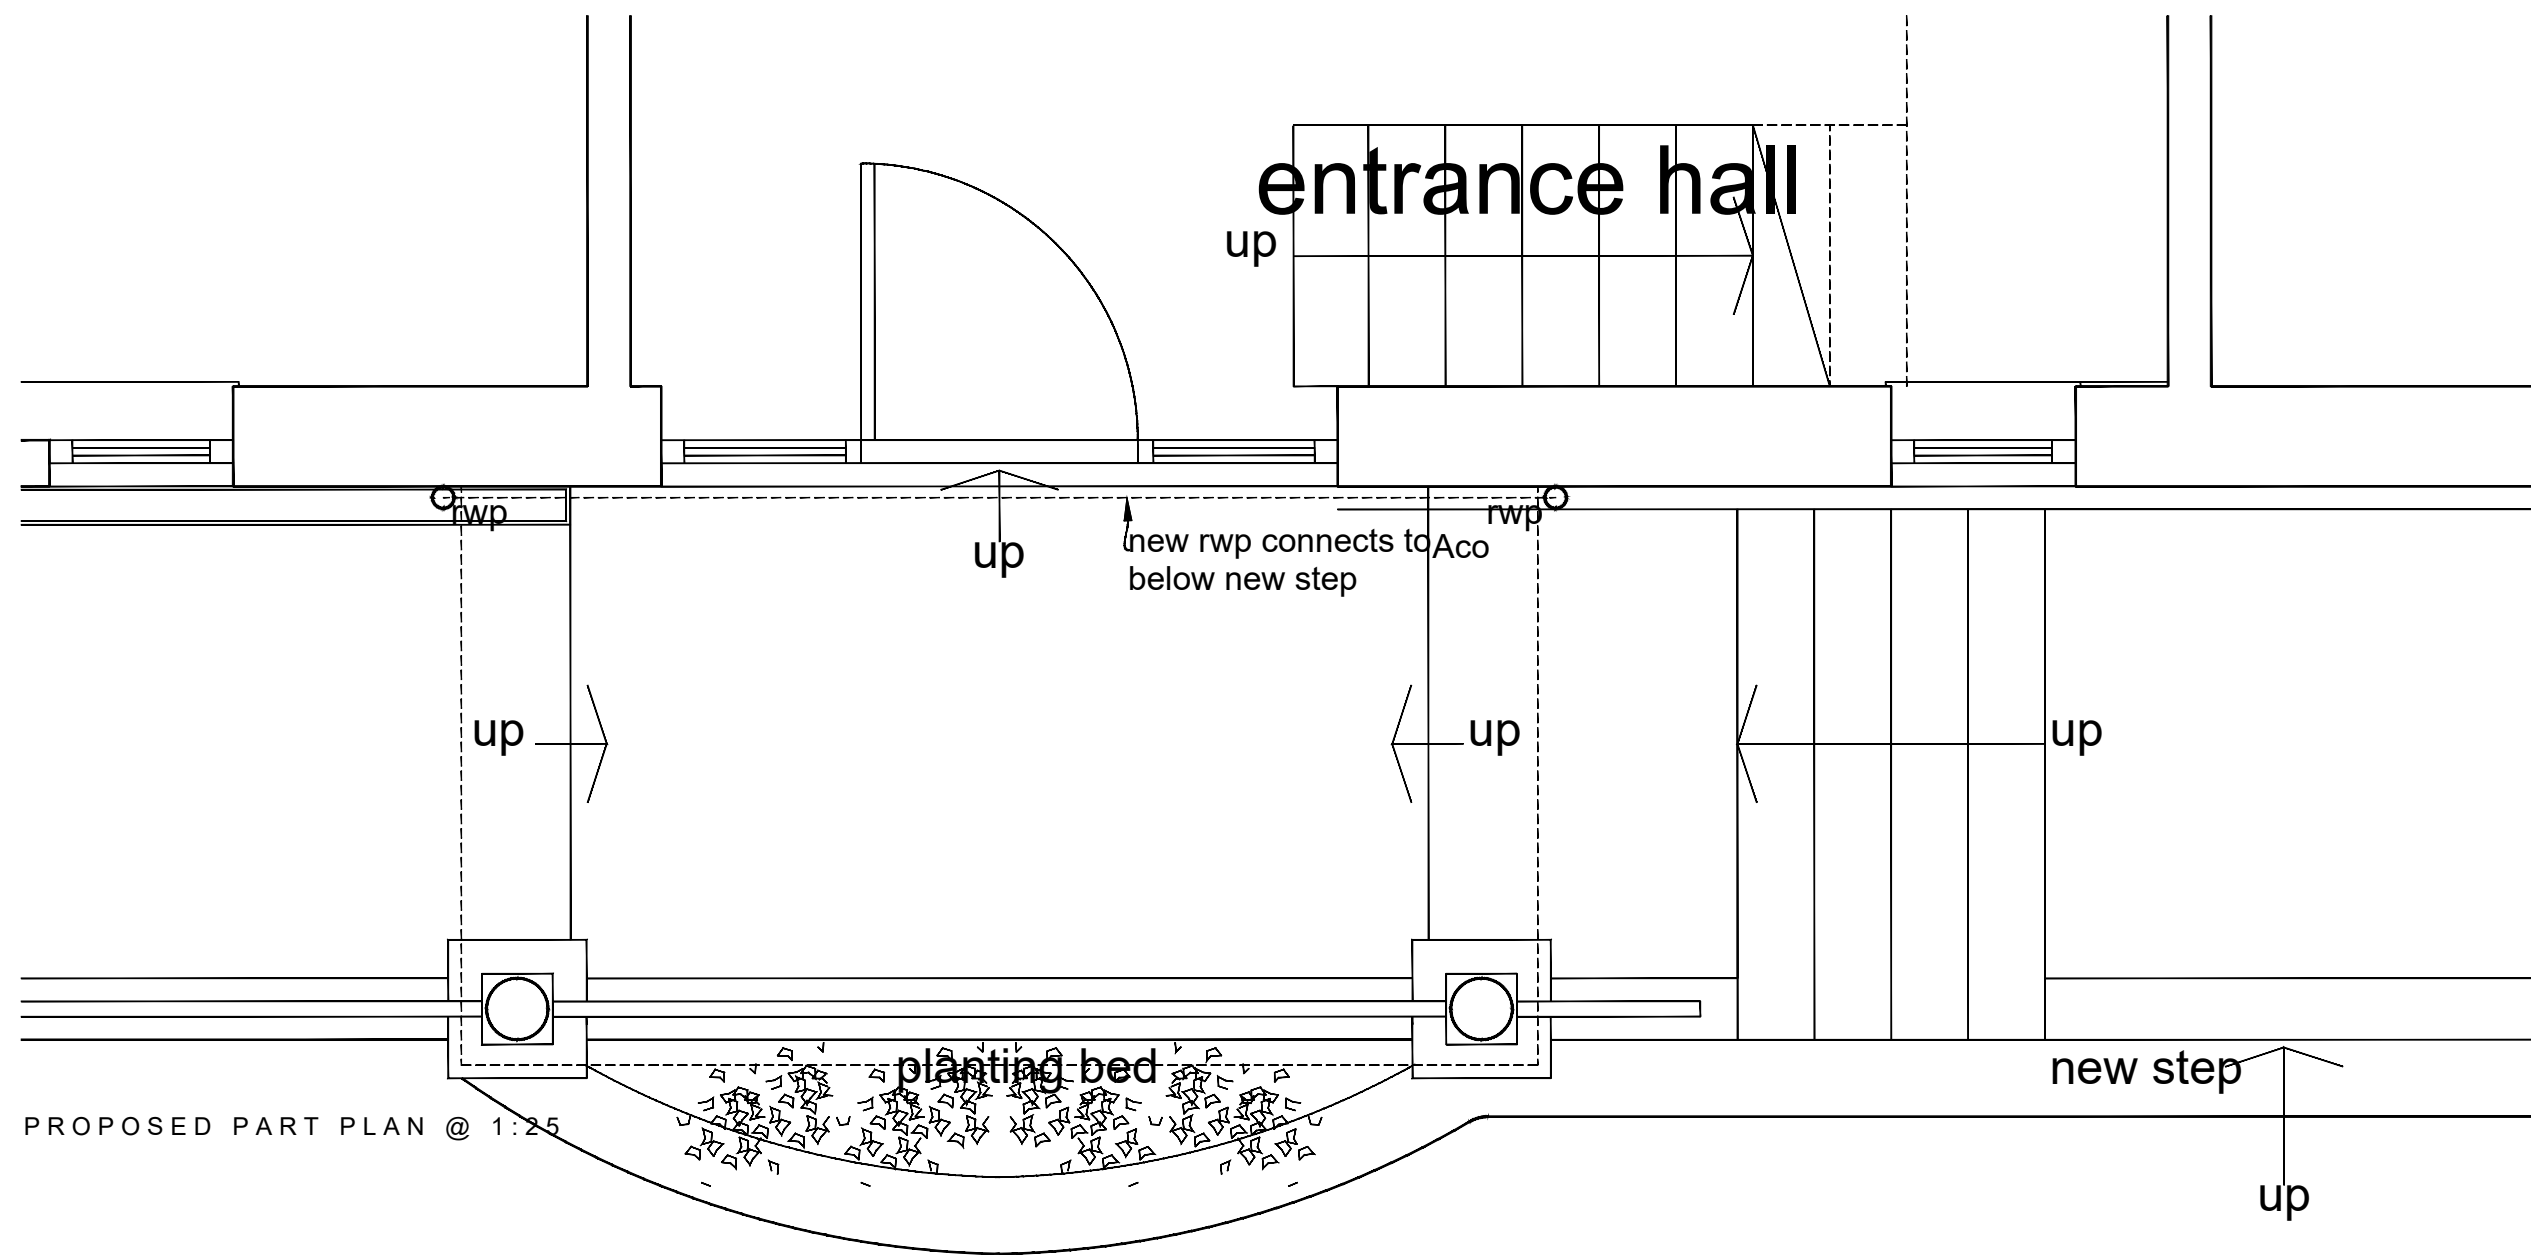

PROPOSED PART PLAN @ 1:25

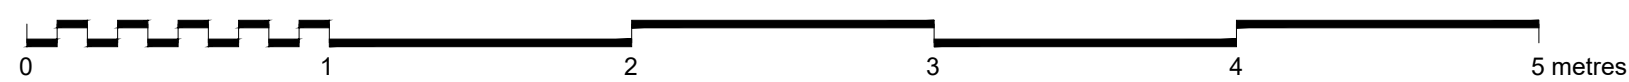

Copyright: All rights reserved. This drawing must not be reproduced without permission. The drawing must not be used in any way other than as specified.				
no.	description	date	by	checked
A	porch design amended	30.10.23	MJD	mjd
B	side elevations of porch and scale bar added	12.01.24	MJD	mjd

Drawing Status				
PRELIMINARY				
space architecture and design limited				
			Park Bottom Linton Skipton BD23 5QJ	
			t: 01758 520104 m: 07785 148905 e: md@spacearchitecture.net w: www.spacearchitecture.net	
Client				
Mr and Mrs Tinsdeall				
Project				
Proposed Entrance Porch 3 Stubbin Fold Holmbridge, Holmfirth HD9 2BB				
Drawing Title				
Proposed Part Plans and Elevations				
COPYRIGHT				
Scale: A1 Scale: A2 as noted	Date: 23.10.23	Drawn: MJD	Checked: mjd	Drawing Number: 23.026(2-1001)
Revision				Author
				A