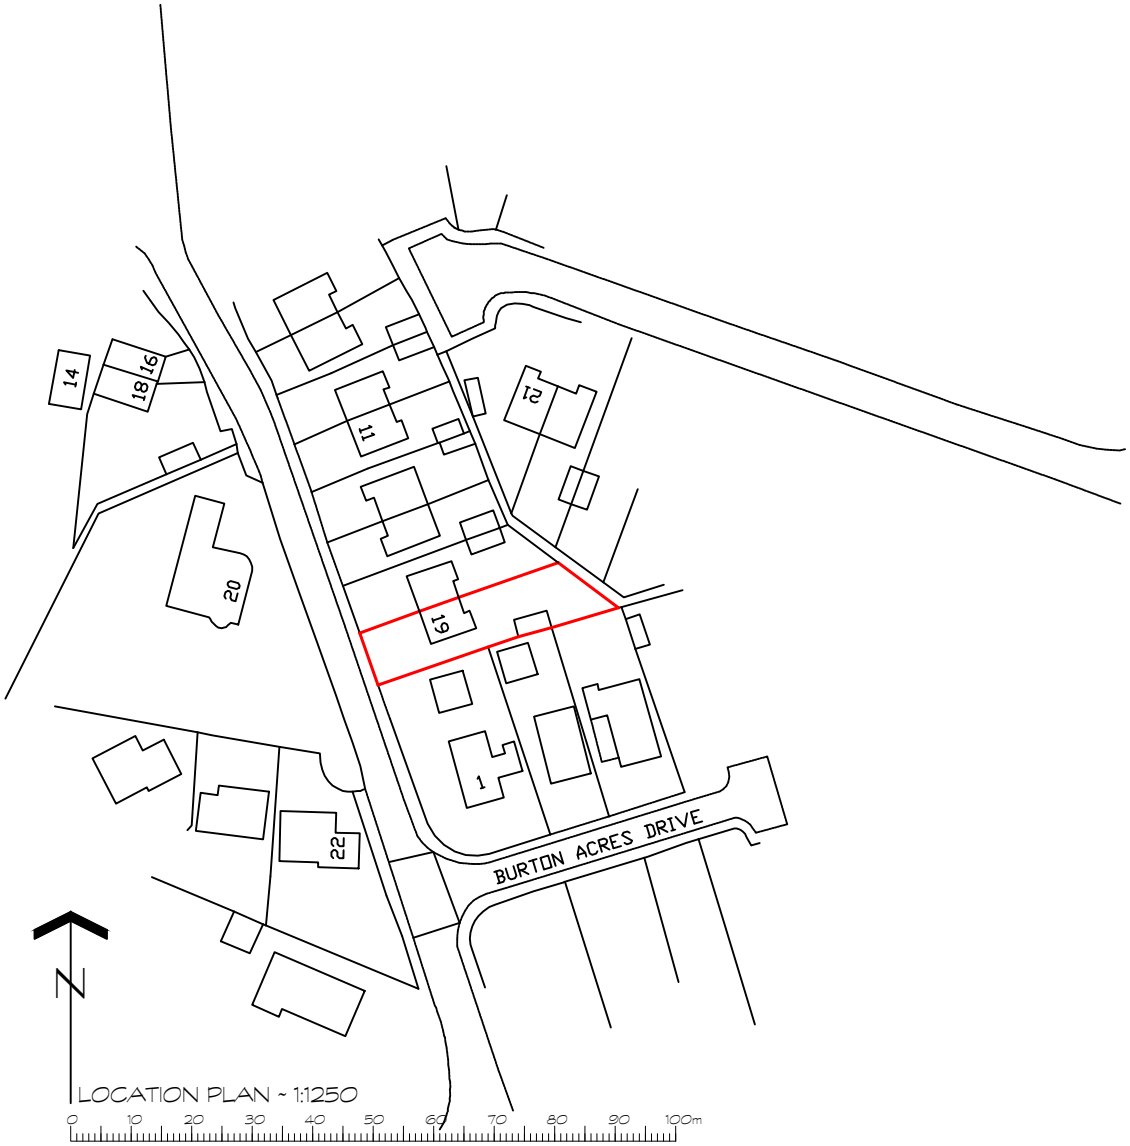

LOCATION PLAN ~ 1:1250

Ordnance Survey (c) Crown Copyright 2017. All rights reserved. Licence number 100022432

DO NOT SCALE IF IN DOUBT ASK

No part of this drawing may be reproduced without
prior written permission from J M H Design
J M H Design reserves all copyrights on its designs.

THIS DRAWING IS INTENDED FOR PLANNING AND BUILDING REGULATION SUBMISSIONS ONLY - AND SHOULD NOT BE USED AS A WORKING DRAWING FOR BUILDING PURPOSES

BOUNDARYS, ANGLES & DIMENSIONS ARE TO BE CHECKED ON SITE BY THE MAIN CONTRACTOR PRIOR TO COMENCEMENT OF WORKS

CDM Regulations
Contractor to comply fully with managing for Health and Safety : Construction (Design and Management Regulations 2015)

REV	DETAILS	DATE	INITIAL

PROJECT MODIFICATIONS TO EXISTING REAR EXTENSIONS

CLIENT Mr D BATTYE
19 BURTON ACRES LANE
HIGH BURTON HD8 0QR

TITLE LOCATION PLAN

DRG No. DB3/01 SCALE 1:1250 @ A4

DRN BY MH DATE 14/06/2023

jmh.design
architectural & interior consultants

Poplar Studios,12 Liversedge Hall Lane,
Liversedge, West Yorkshire. WF15 7DB

t: 01924 518 592
e: info@jmhdesign.co.uk