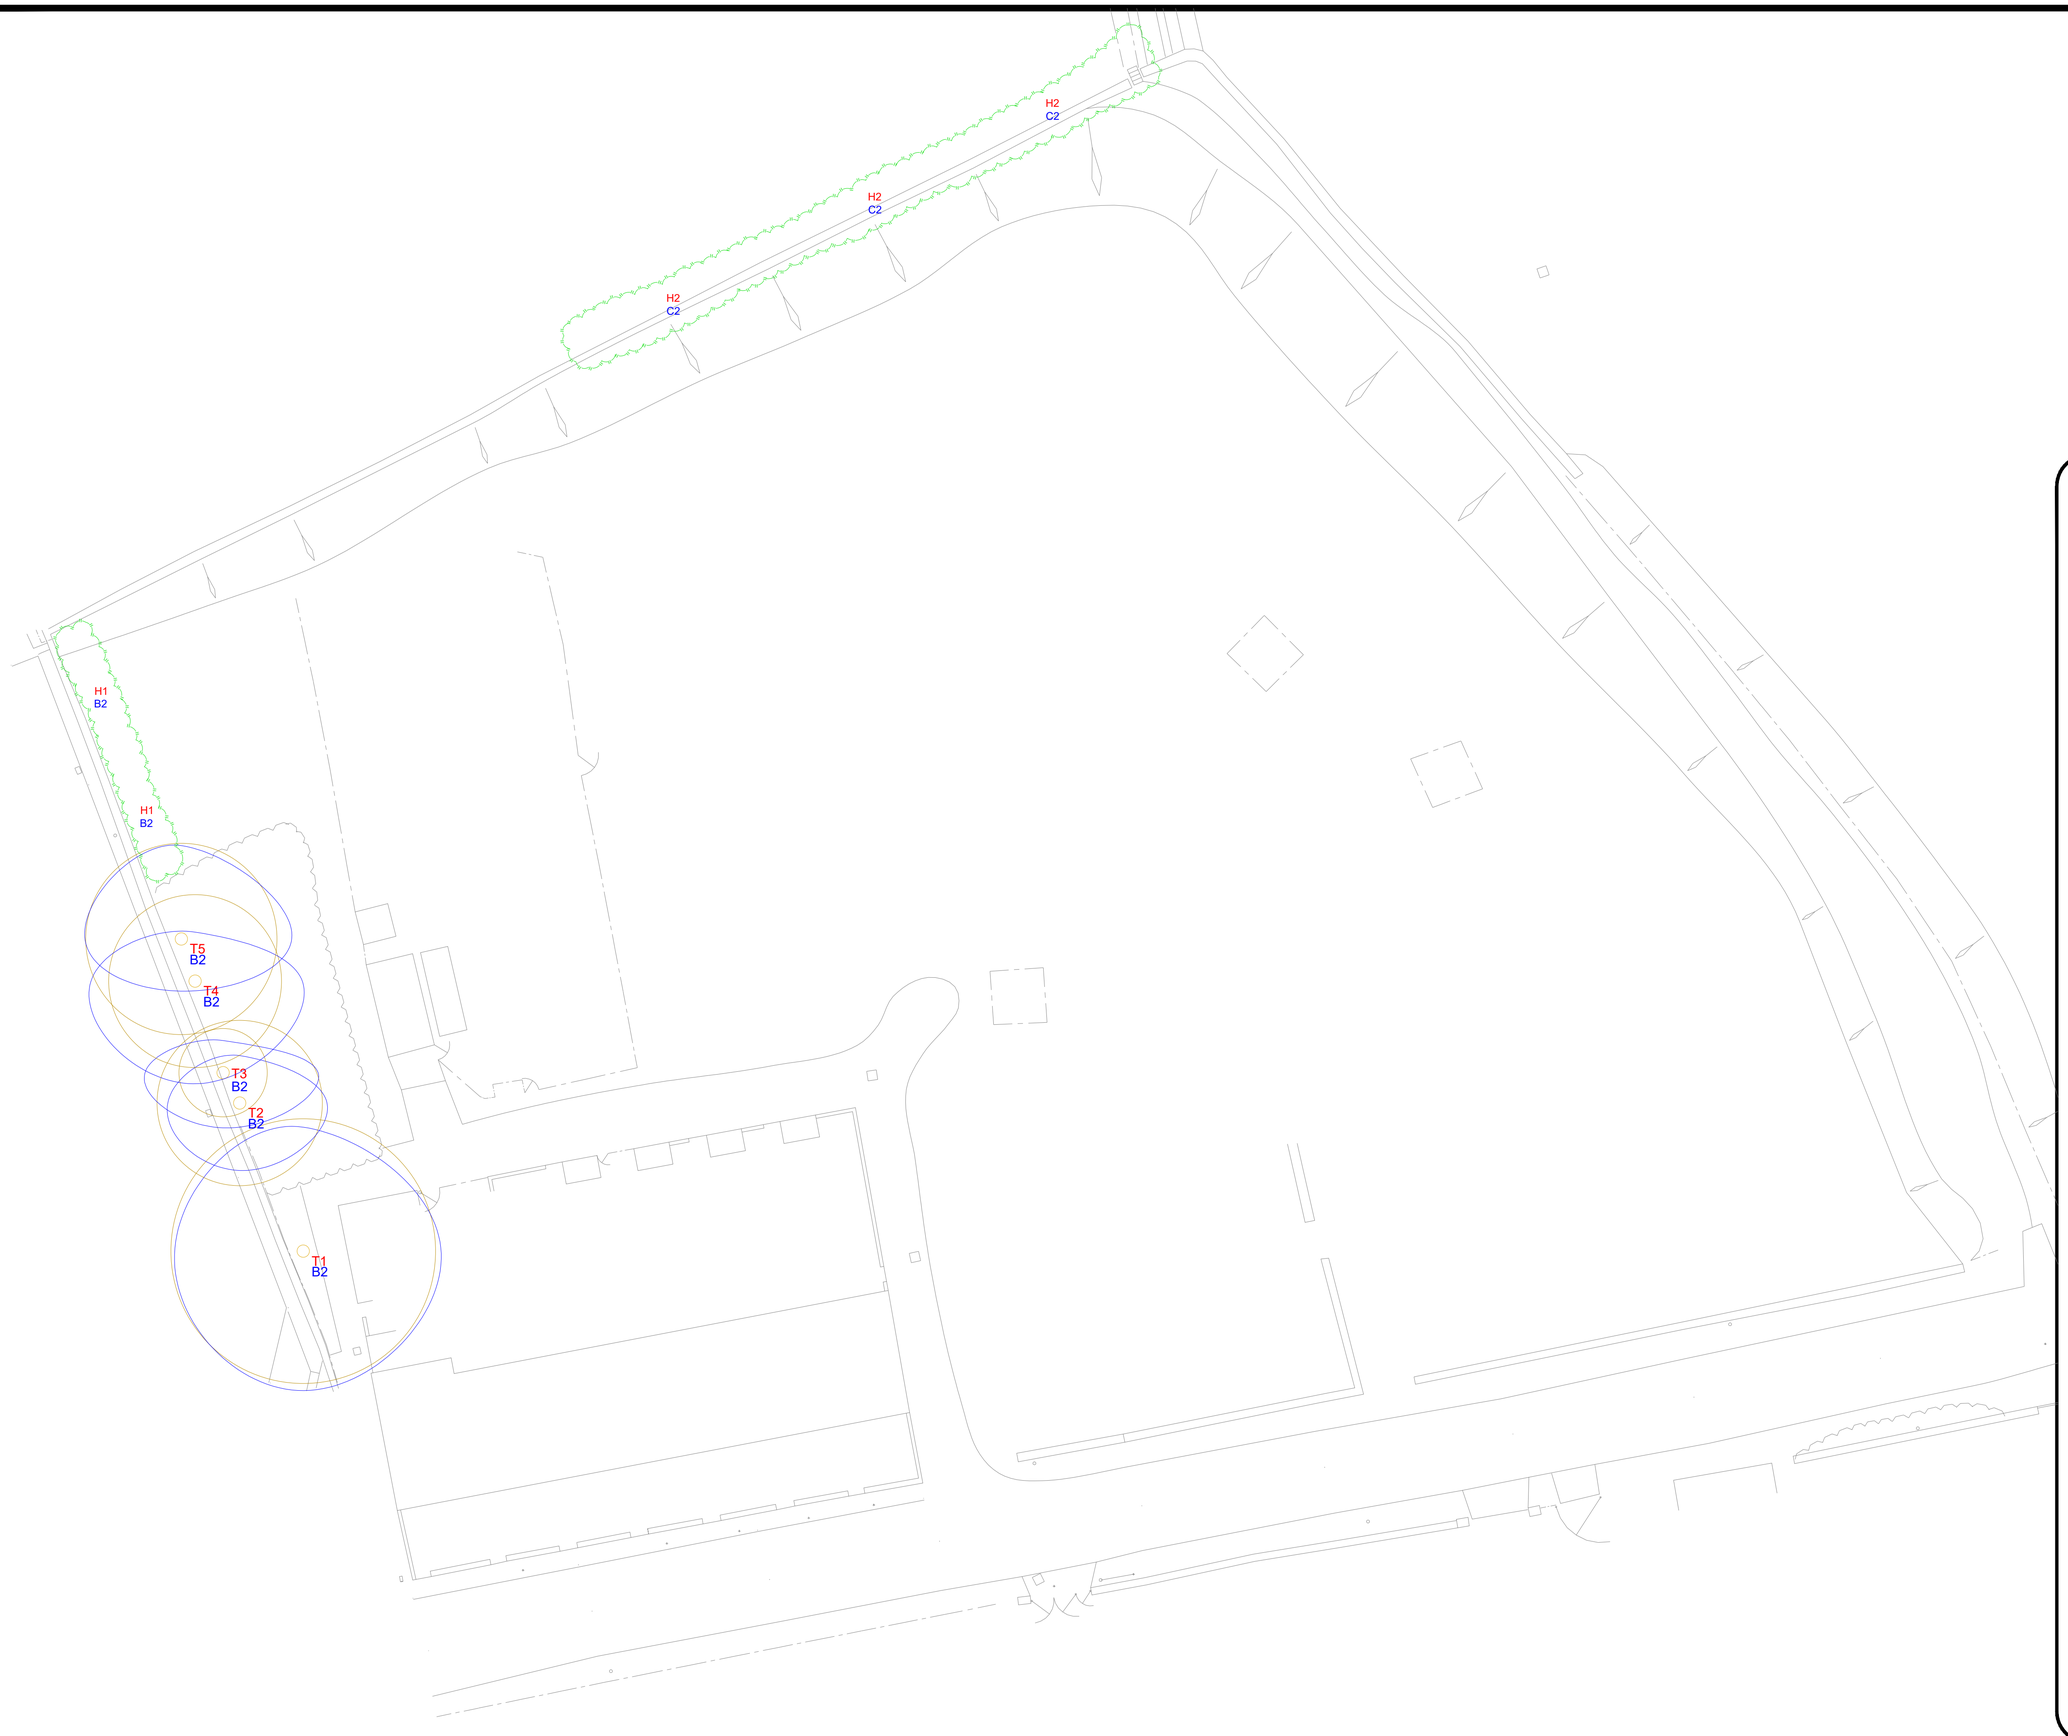

N

0 2 4 6 8 10m
Scale 1:200

General Notes

LEGEND

AREA
GROUP
HEDGE
WOOD

TRUNK LOCATION
TREE SHADE (24 hr)

A1 AREA REFERENCE
G1 GROUP REFERENCE
H1 HEDGE REFERENCE
T1 TREE REFERENCE
W1 WOOD REFERENCE
B2 CATEGORY GRADE

TREE CANOPY GRADES
CATEGORY A
CATEGORY B
CATEGORY C
CATEGORY U
ROOT PROTECTION AREA

No.	Revision/Issue	Date

IAIN TAVENDALE F.Arbor.A.
ARBORICULTURAL CONSULTANT

Follow us on LinkedIn

Project Name and Address

Denby Lane,
Grange Moor

Drawn by
www.YourCad.co.uk

Checked
IT

Date
November 2023

Scale
1:200 @ A1