Sheet size
A1

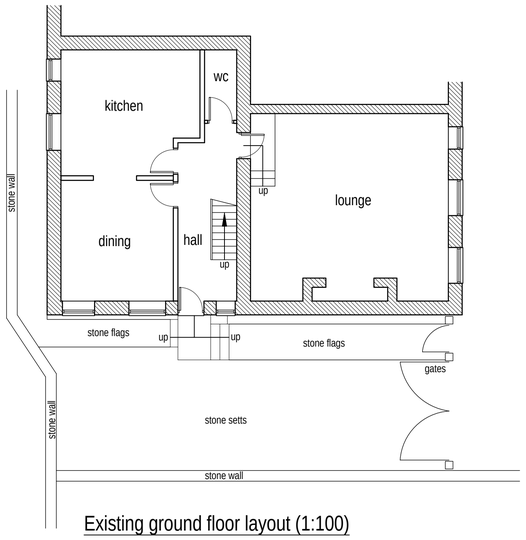

Existing ground floor layout (1:100)

Existing front/south facing elevation (1:100)

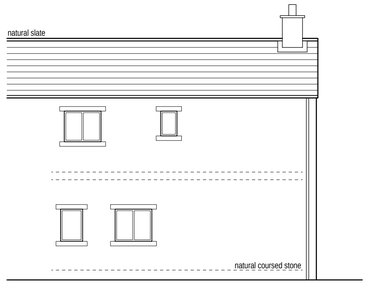

Existing side/west facing elevation (1:100)

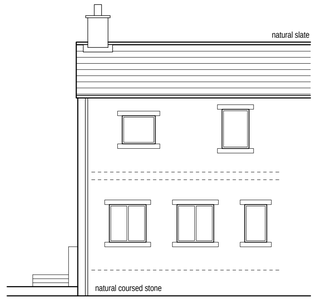

Existing side/east facing elevation (1:100)

0m	Scale 1:50	4m
0m	Scale 1:100	8m
0m	Scale 1:200	16m
0m	Scale 1:500	40m
0m	Scale 1:1250	100m

(When to scale of original plan bar = 8cm)

Notes;
1. Setting out to be the responsibility of contractor.
2. Contractor to pay particular attention to pitch of roof and headroom at stairs.
3. Any discrepancies to be reported to Colne Valley Design.

Proposed front/south facing elevation (1:100)

Proposed side/west facing elevation (1:100)

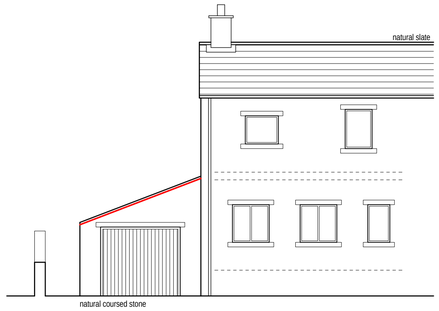

Proposed side/east facing elevation (1:100)

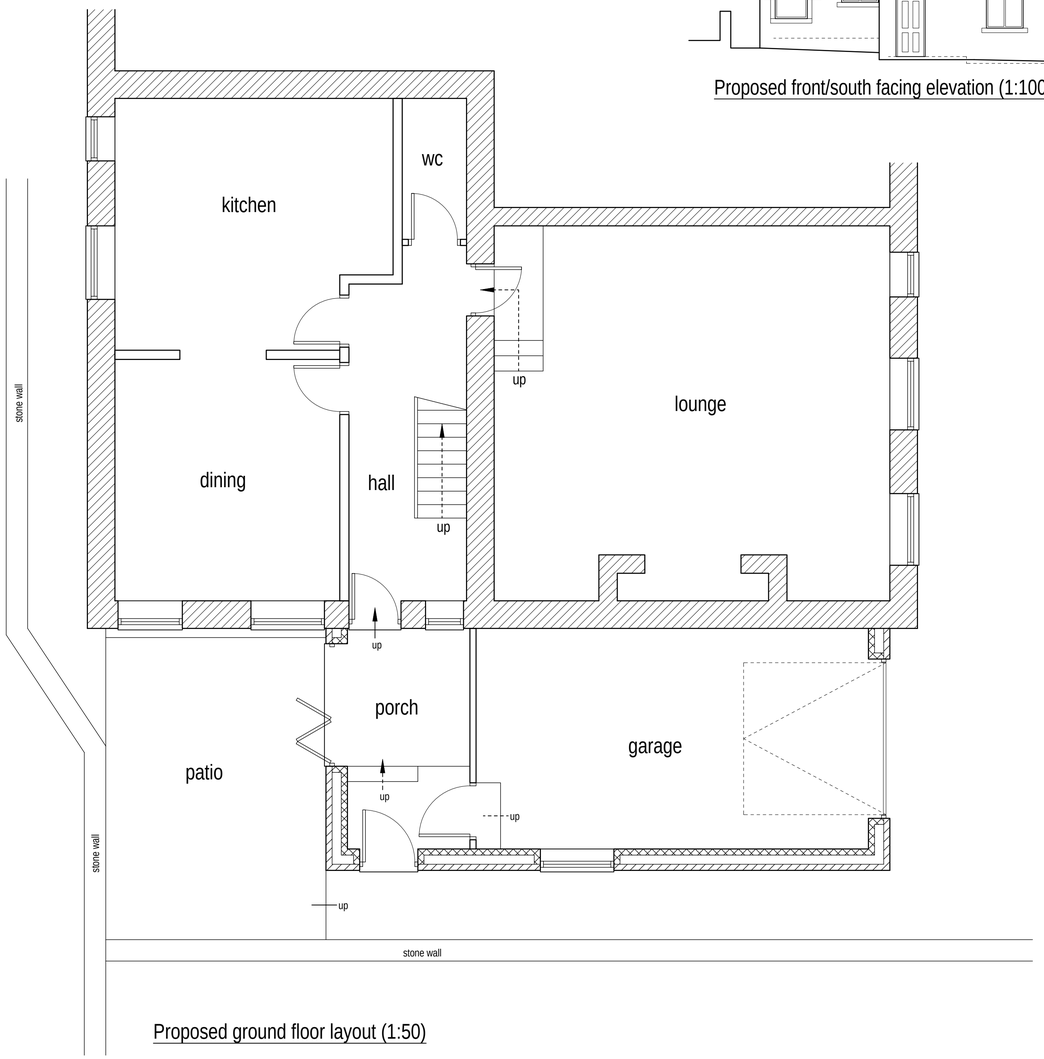

Proposed ground floor layout (1:50)

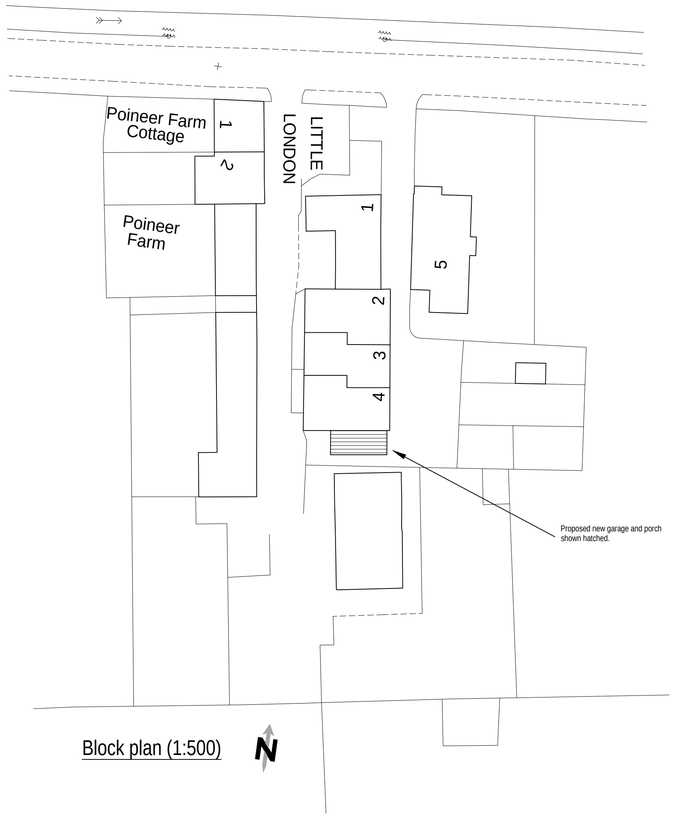

Block plan (1:500)

Colne Valley Design
8 Meadow Lane
Slaithwaite
Huddersfield HD7 5EX

Tel: 01484 842097
Mobile: 07867 803312
E-mail: mitchell@sbhomes.co.uk

Proprietor: S.A. Mitchell (ACIOB)

Project
Proposed extension.

For
Mr & Mrs L Haigh.

Address
4 Little London
Blackmoor Foot
HD7 5PY.

Title
Planning Drawing.

Job No.	Drawing number	Date
23 J 57.	01.	Nov 2023.