
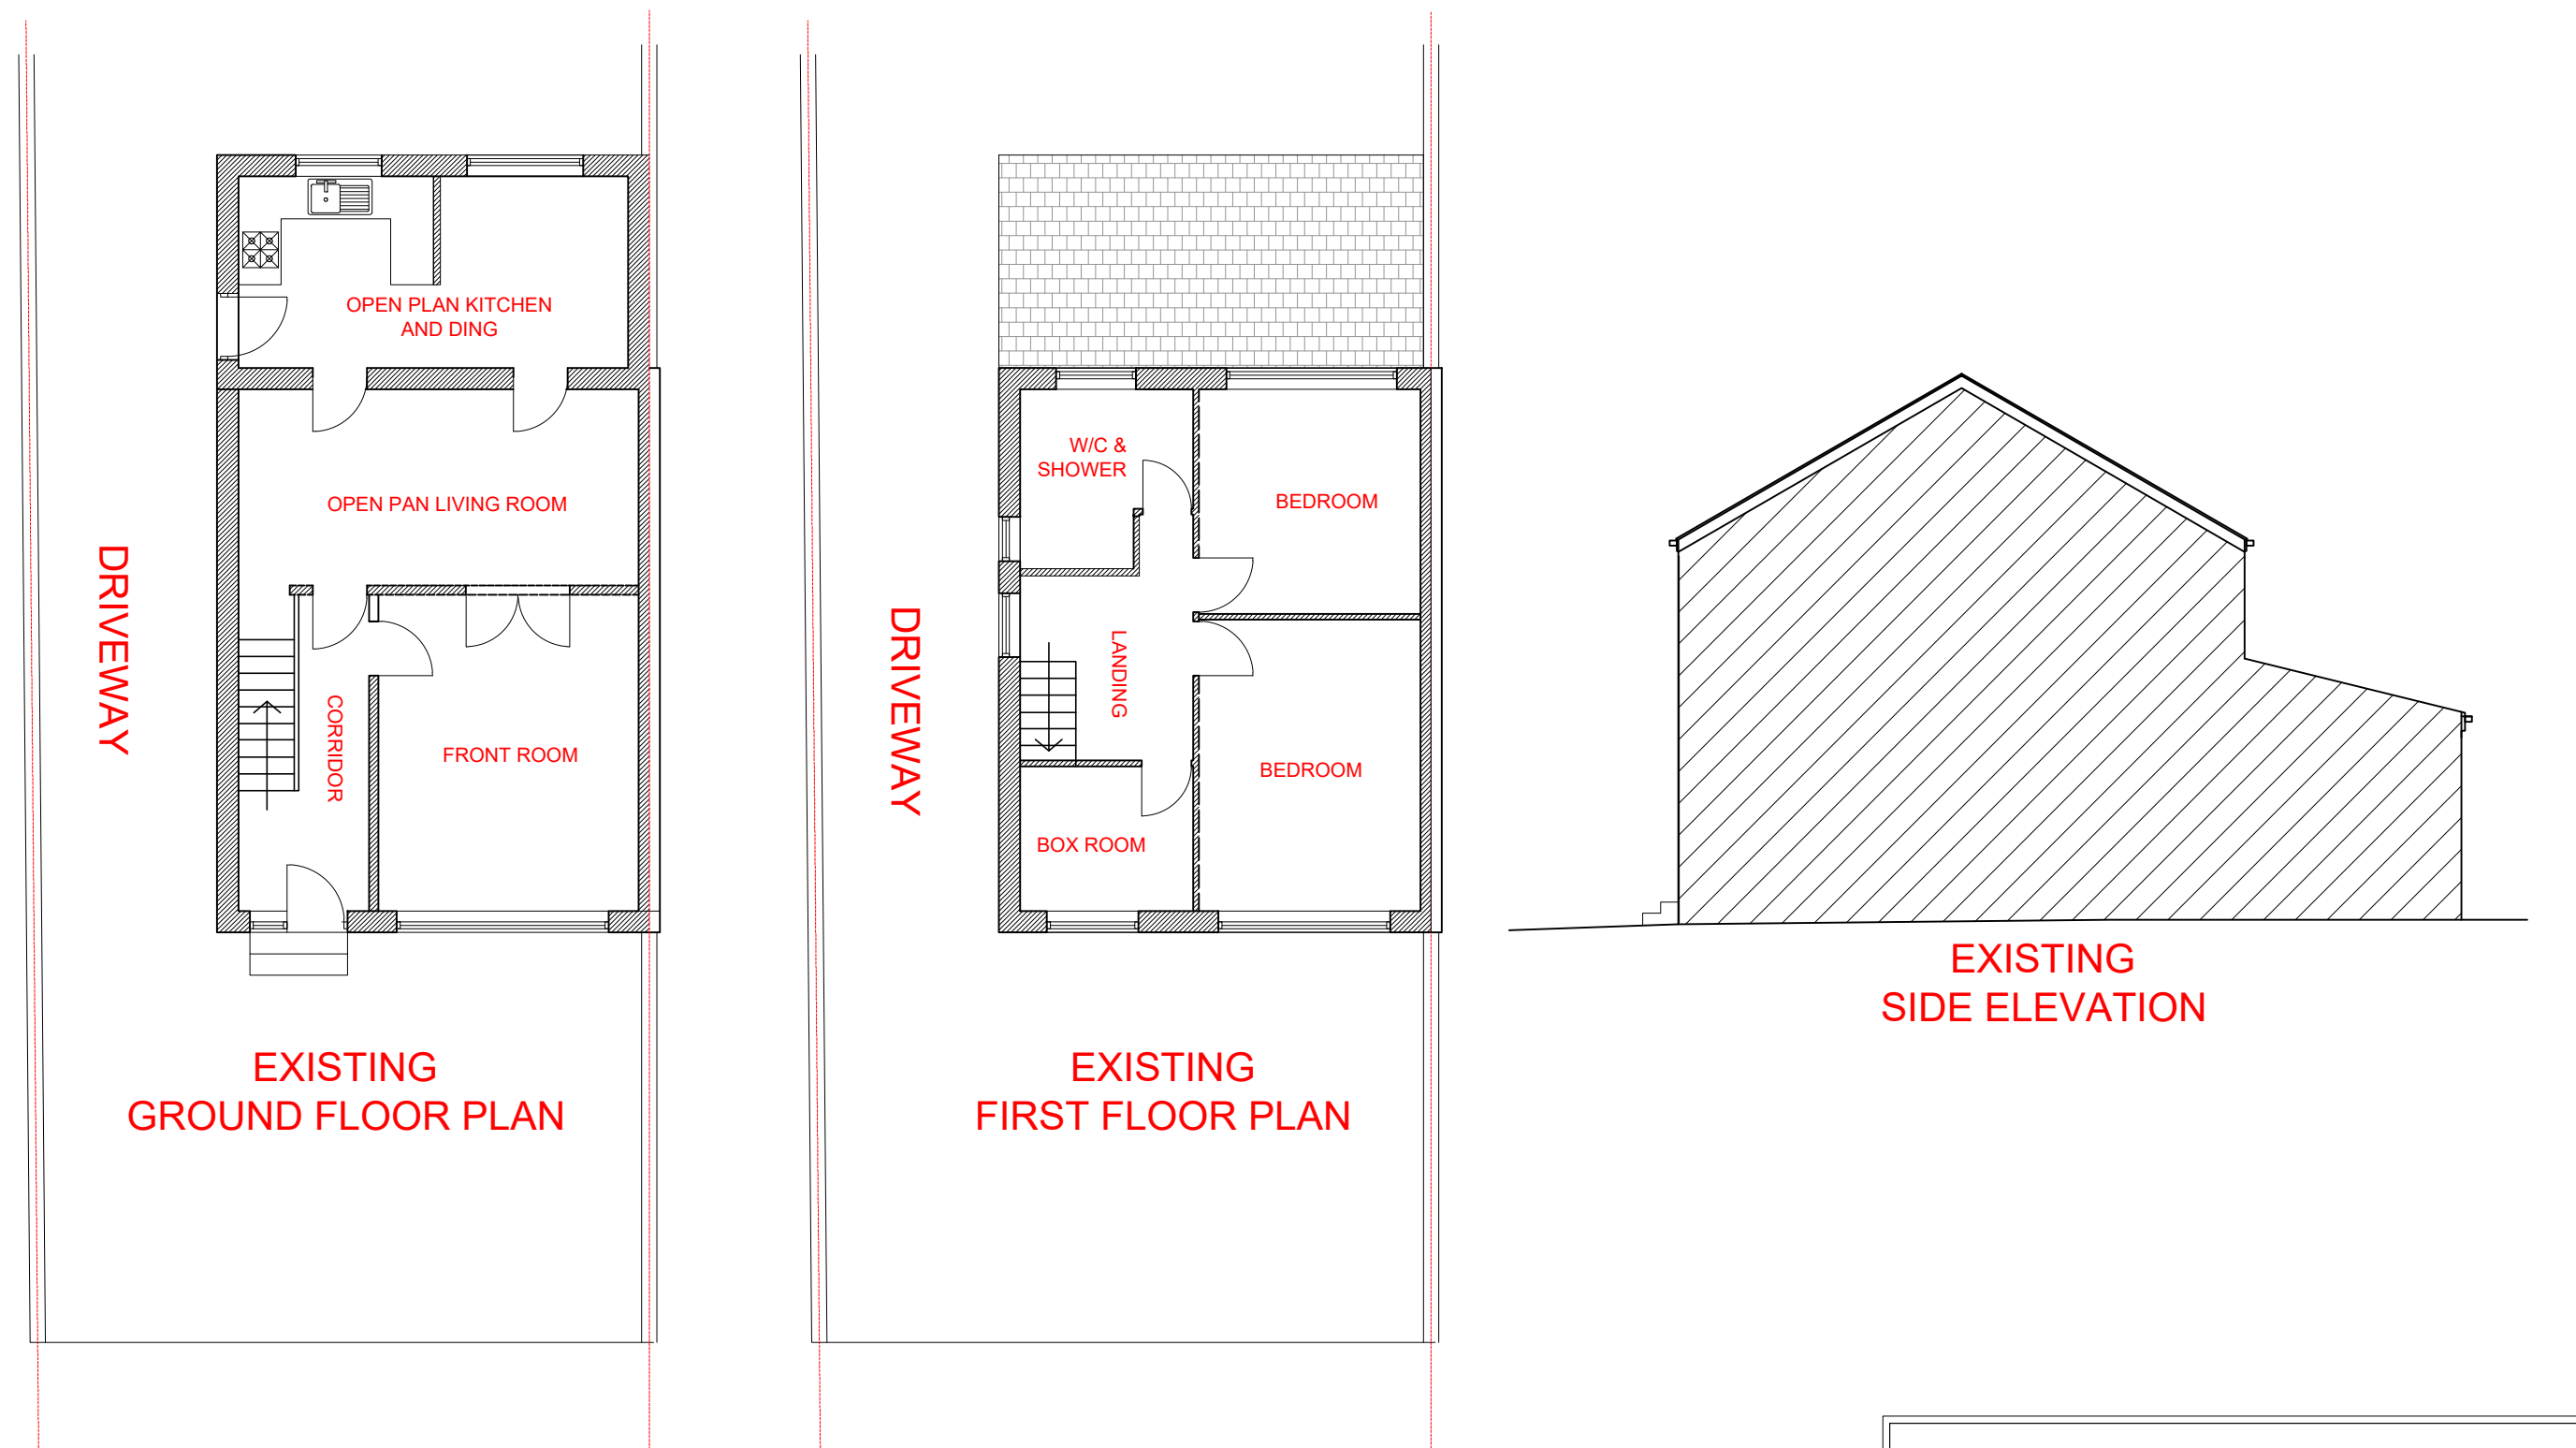
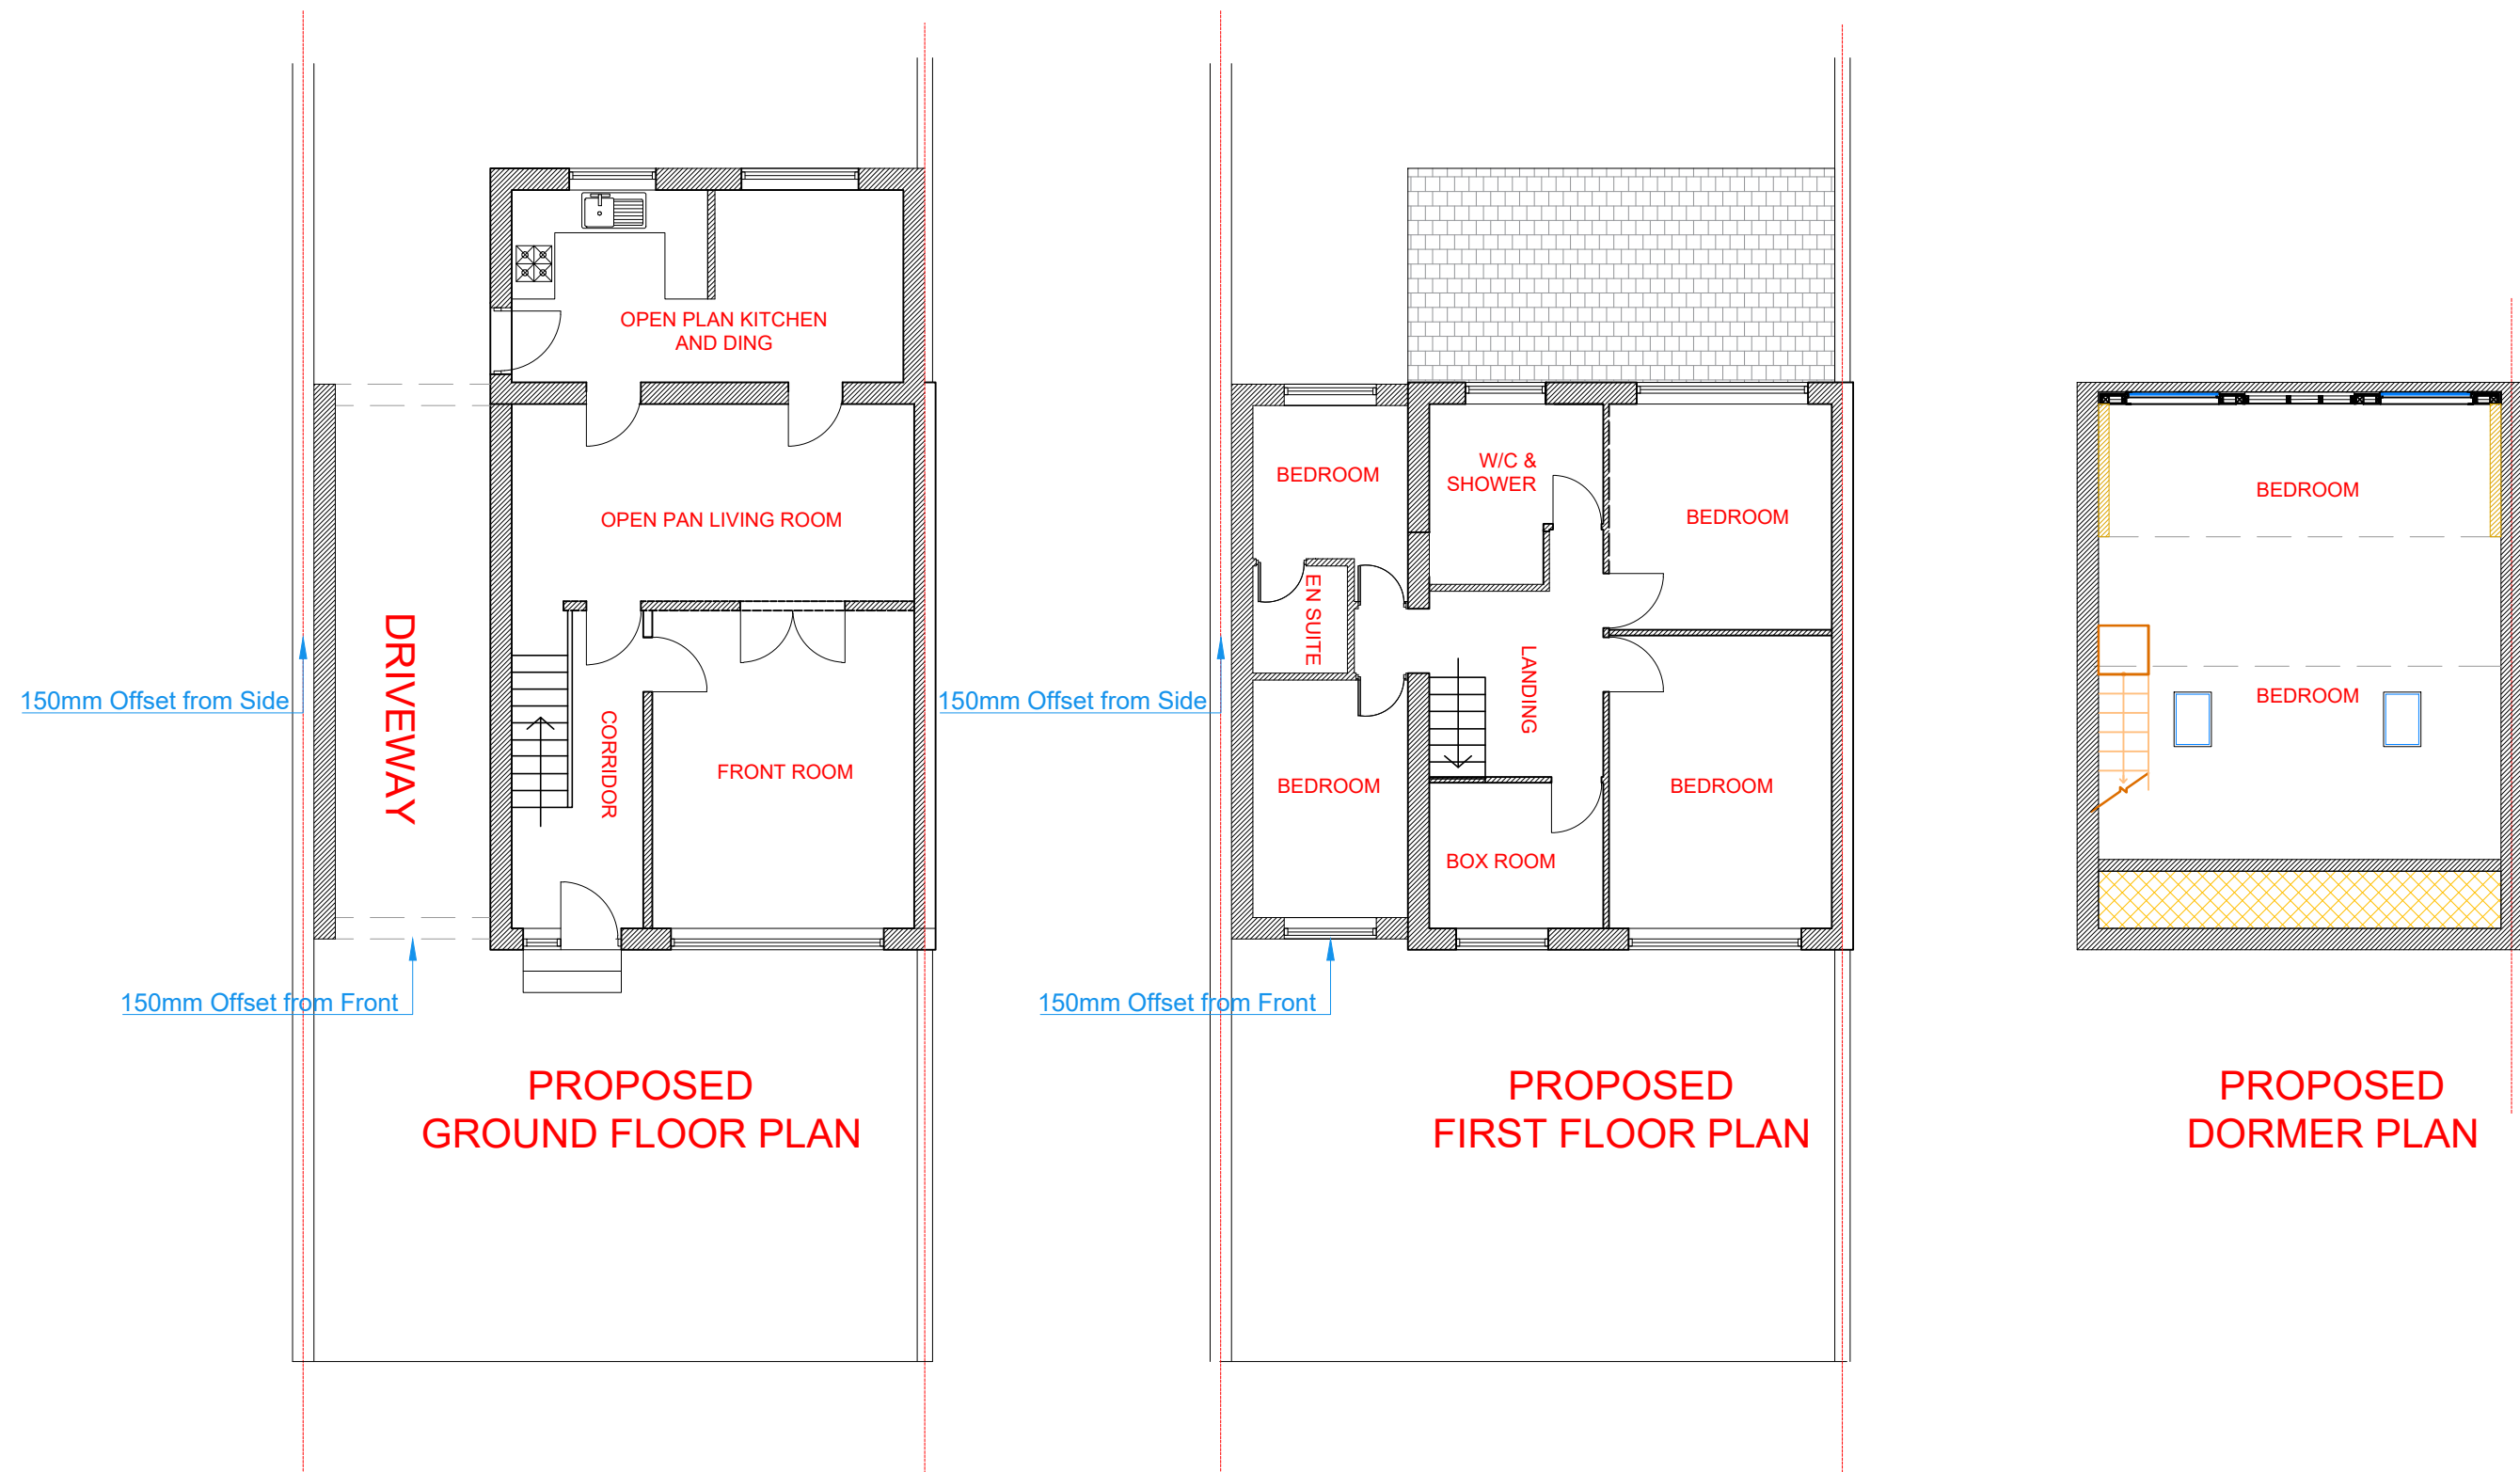
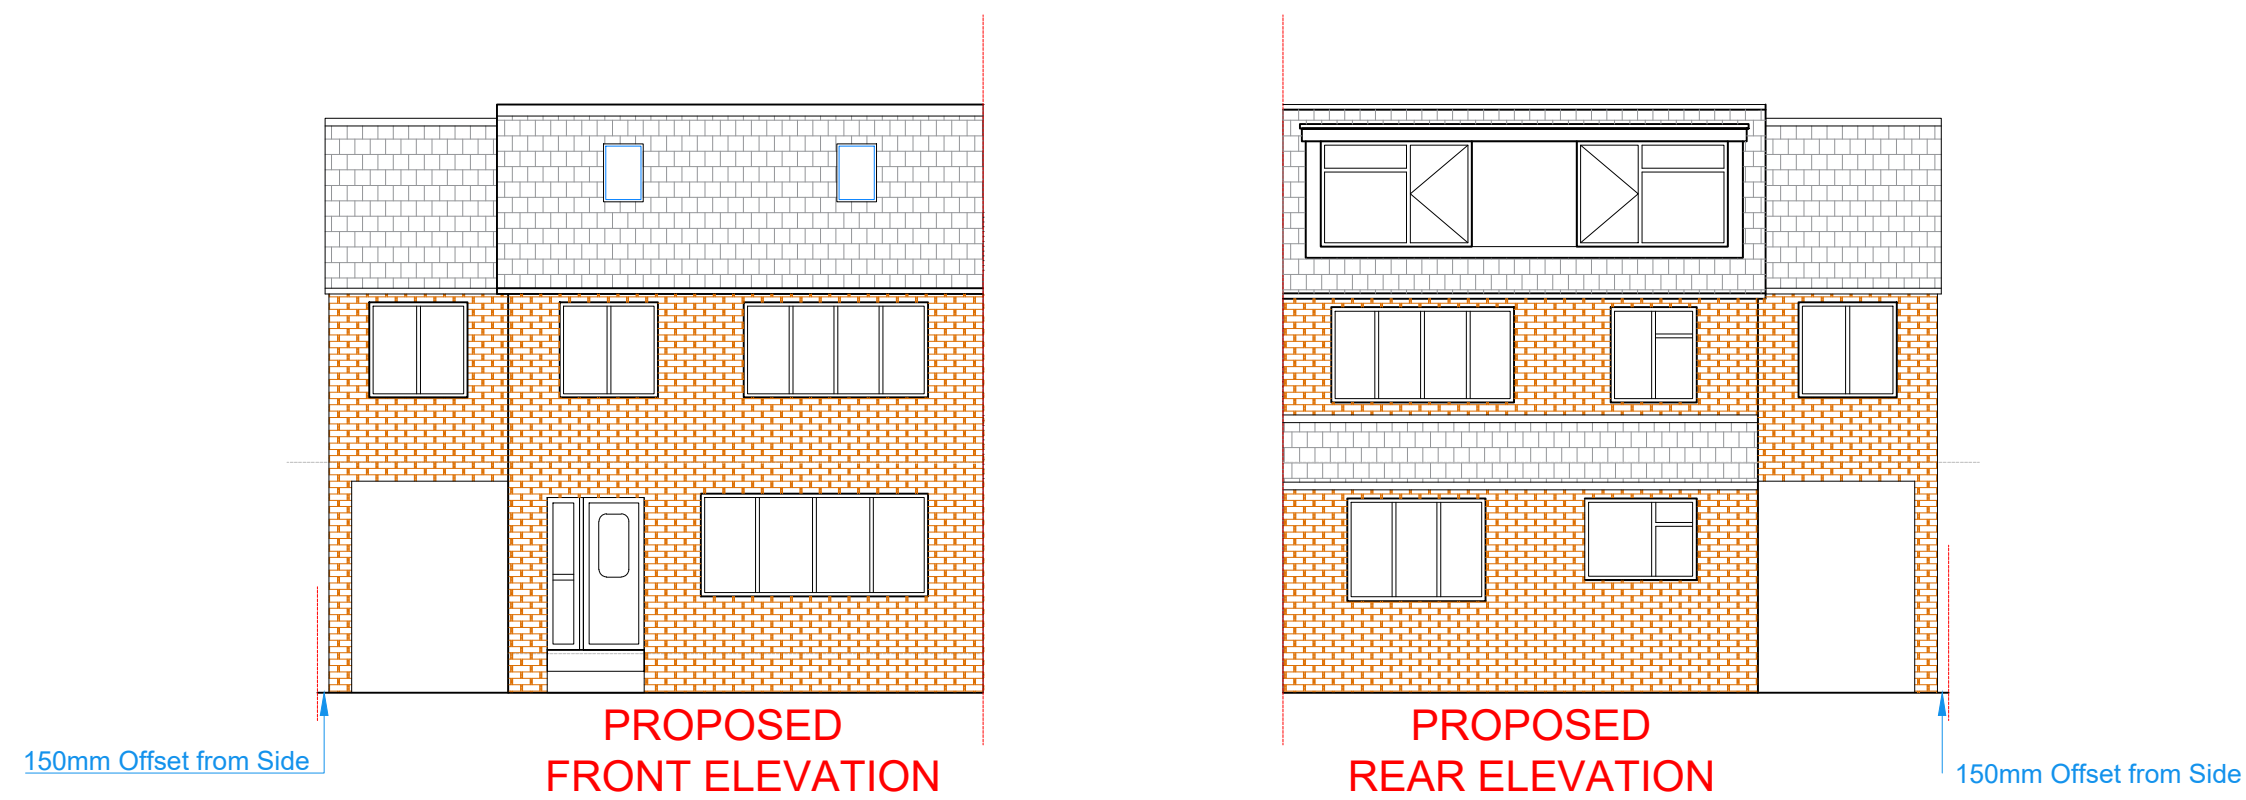


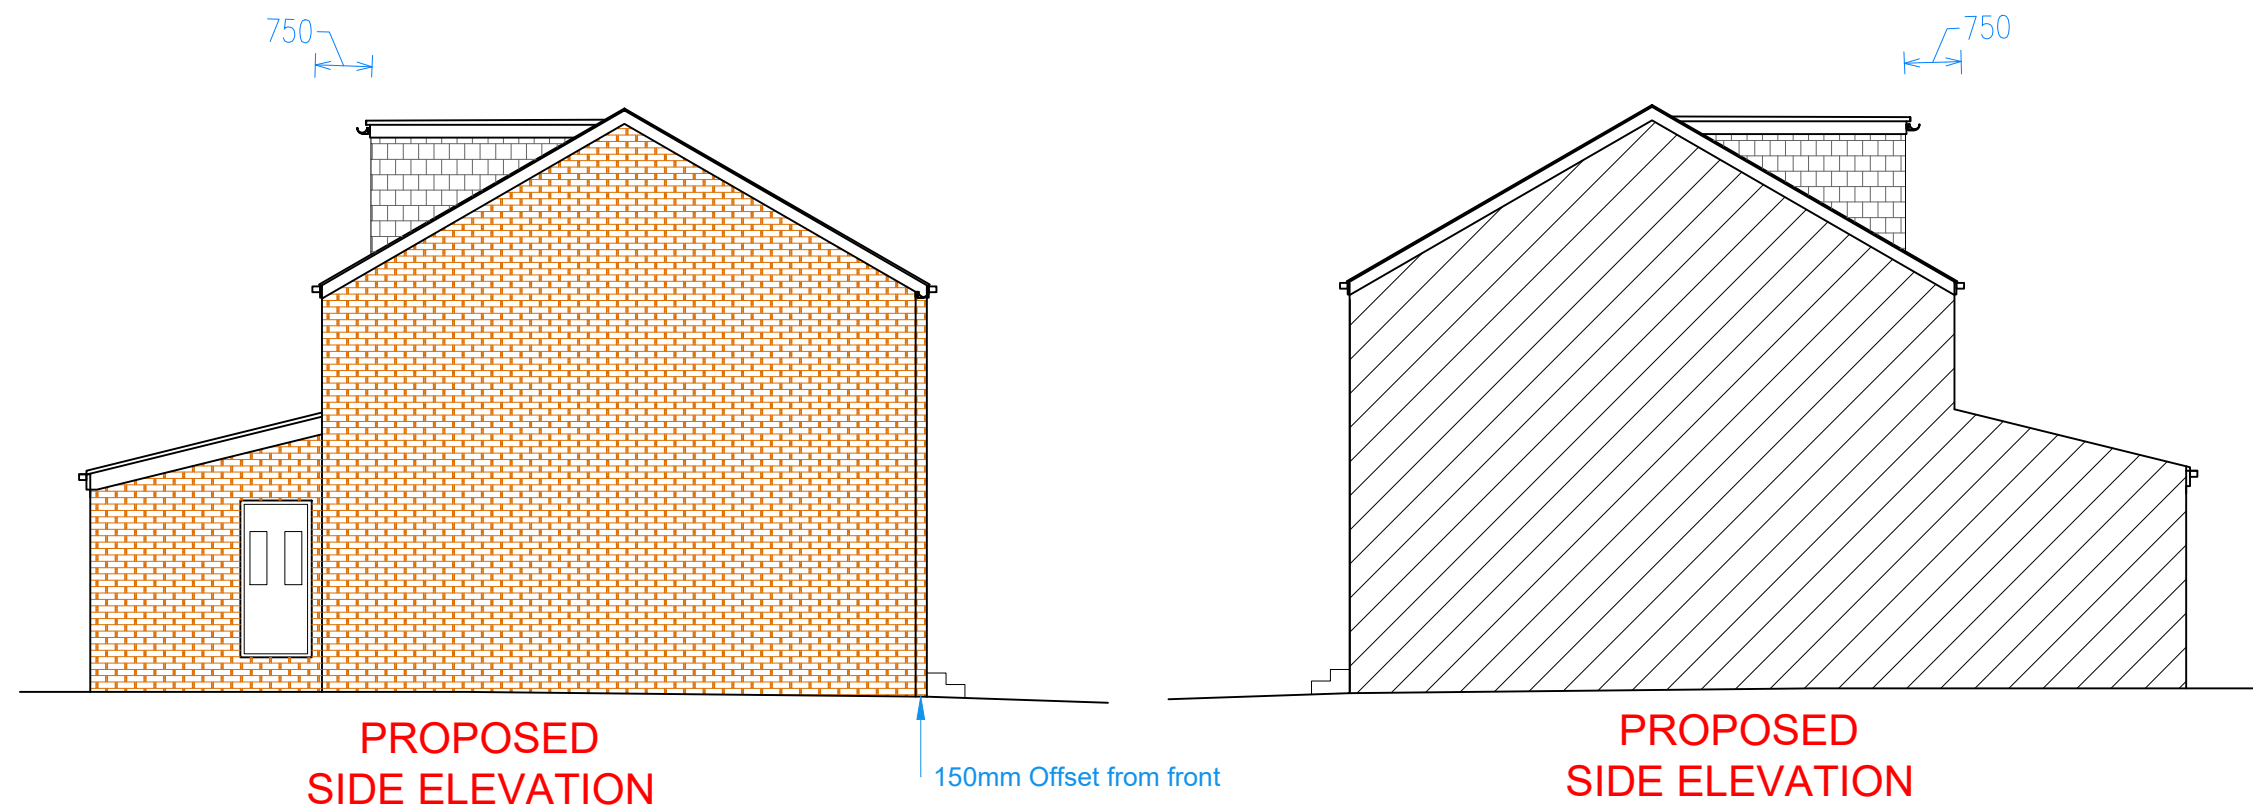

Note:
Written dimensions on these drawings shall take precedence over scaled dimensions. Contractors shall verify and be responsible for all dimensions and conditions on the project and Airedale Architects must be notified of any variations from the dimensions and conditions shown by these drawings prior to commencement of any work. All contractors are deemed to have made themselves aware of site conditions prior to entering into any contract.

REV	DESCRIPTION	DATE	DRAWN
-----	-------------	------	-------

Euro Engineering Consultants Ltd
Preston House, Preston Street Bradford, BD7 1JE
email. euroengineeringconsultant@gmail.com

CLIENT	Mr Nazakat Mahmood		
ADDRESS	36 Trueman Avenue, Heckmondwike WF16 9JX		
PROJECT	Proposed		
DRAWING	Proposed Double Story Side Extension With Dormer window		
DRAWN	AS	DATE	Feb.24
DWG No.	131.Arch.2023		
STATUS	Planning		