


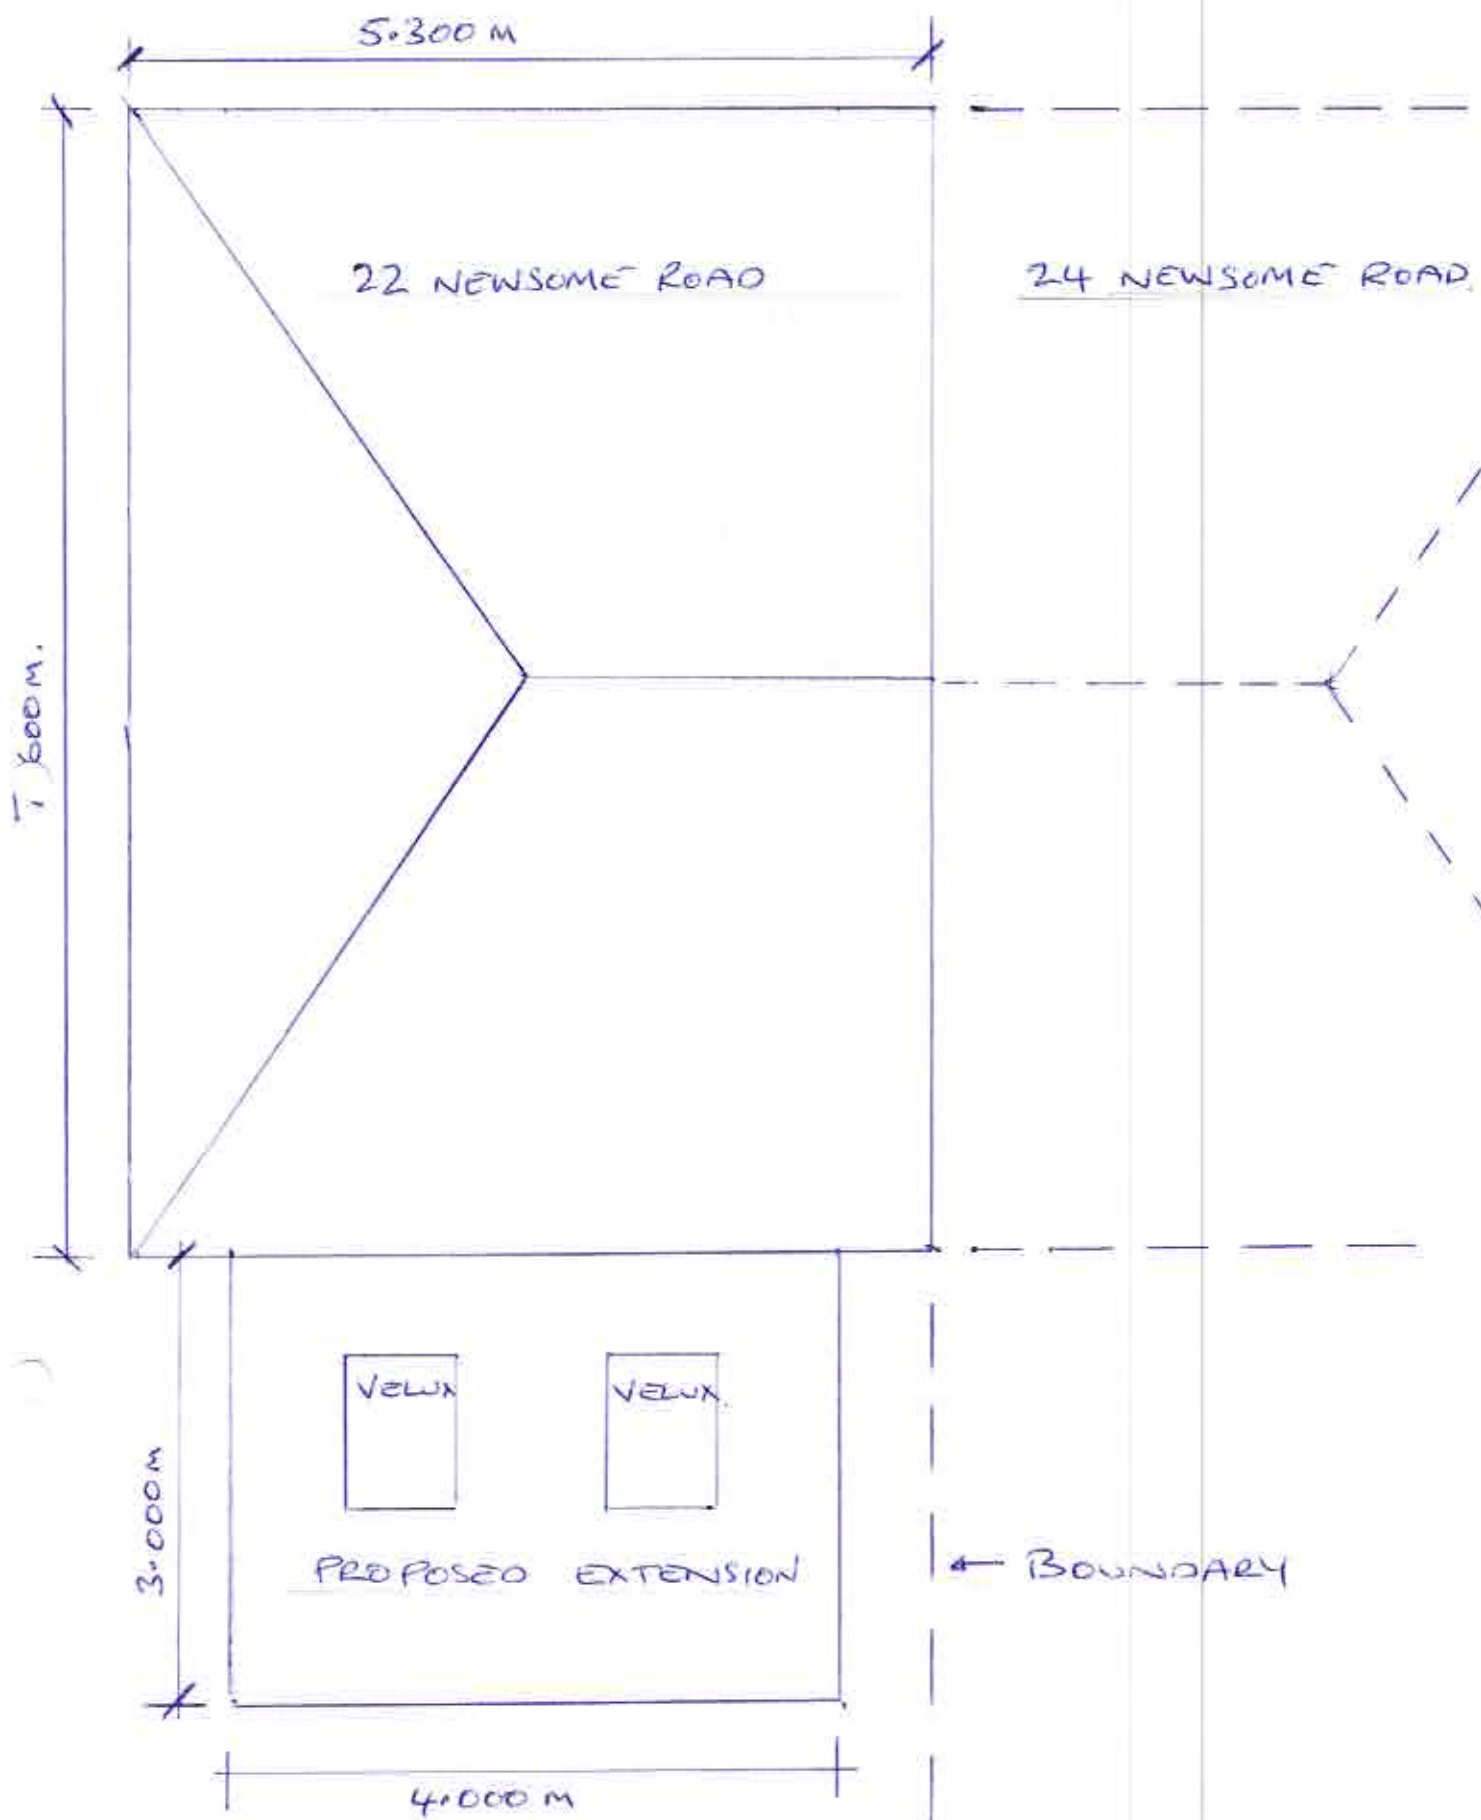

PLAN VIEW OF PROPOSED REAR
EXTENSION; SCALE 1:50