



Location plan 22 Newsome Road South HD47PT

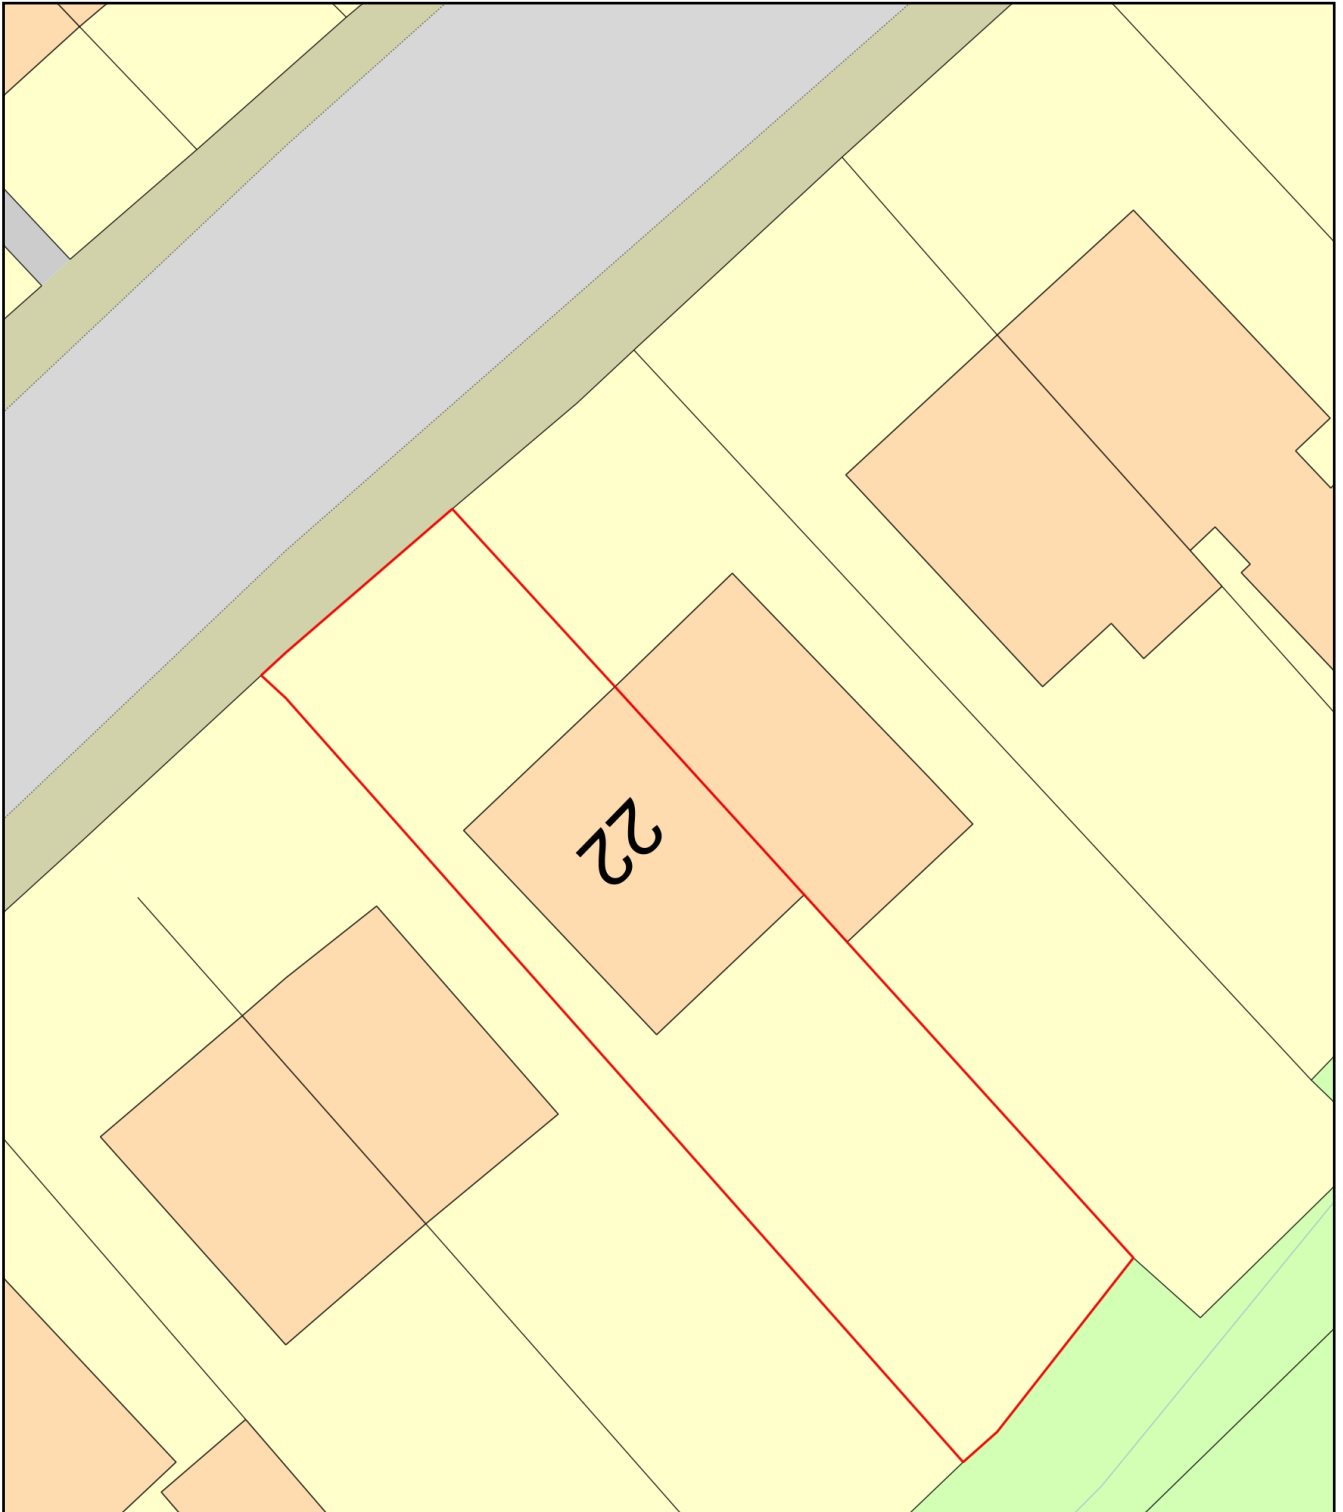

0 10
Metres

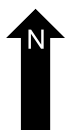

Plan Produced for: Shane McArdle

Date Produced: 18 Dec 2023

Plan Reference Number: TQRQM23352203327562

Scale: 1:200 @ A4