DO NOT SCALE IF IN DOUBT ASK

No part of this drawing may be reproduced without
prior written permission from J M H Design
J M H Design reserves all copyrights on its designs.

THIS DRAWING IS INTENDED FOR PLANNING AND BUILDING REGULATION SUBMISSIONS ONLY - AND SHOULD NOT BE USED AS A WORKING DRAWING FOR BUILDING PURPOSES

BOUNDARYS, ANGLES & DIMENSIONS ARE TO BE CHECKED ON SITE BY THE MAIN CONTRACTOR PRIOR TO COMENCEMENT OF WORKS

CDM Regulations
Contractor to comply fully with managing for Health and Safety : Construction (Design and Management Regulations 2015)

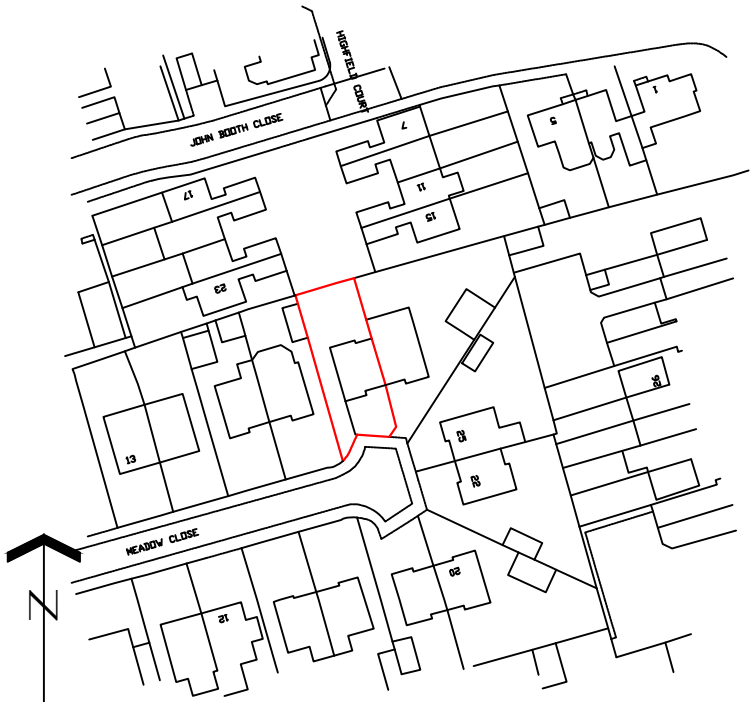

LOCATION PLAN ~ 1:1250

0 10 20 30 40 50 60 70 80 90 100m

Ordnance Survey (c) Crown Copyright 2023. All rights reserved. Licence number 100022432

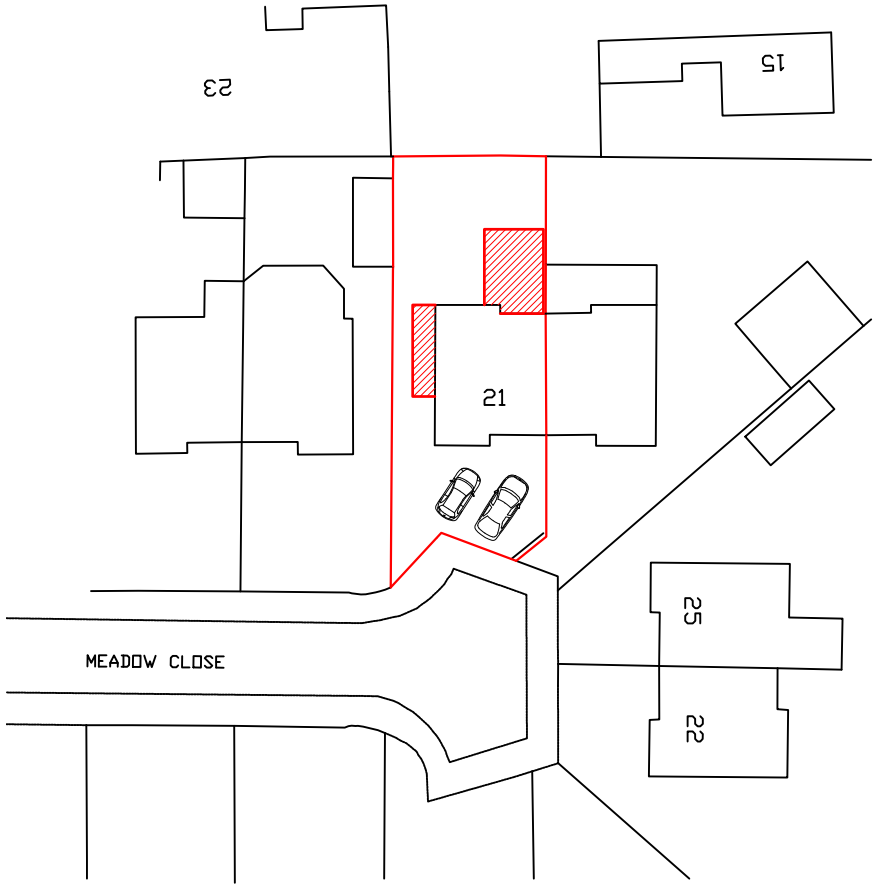

SITE PLAN ~ 1:500

0 10 20 30 40 50

REV	DETAILS	DATE	INITIAL

PROJECT SIDE & REAR EXTENSIONS & DORMER ENLARGEMENT

CLIENT MR MRS N EVERINGHAM
21 MEADOW CLOSE
ROBERTTOWN WF157QE

TITLE LOCATION & SITE PLANS

DRG No. NE/01 SCALE 1:1250 & 1:500 @ A4

DRN BY MH DATE 11/12/23

jmh.design
architectural & interior consultants

Poplar Studios,12 Liversedge Hall Lane,
Liversedge, West Yorkshire. WF15 7DB

t: 01924 518 592
e: info@jmhdesign.co.uk