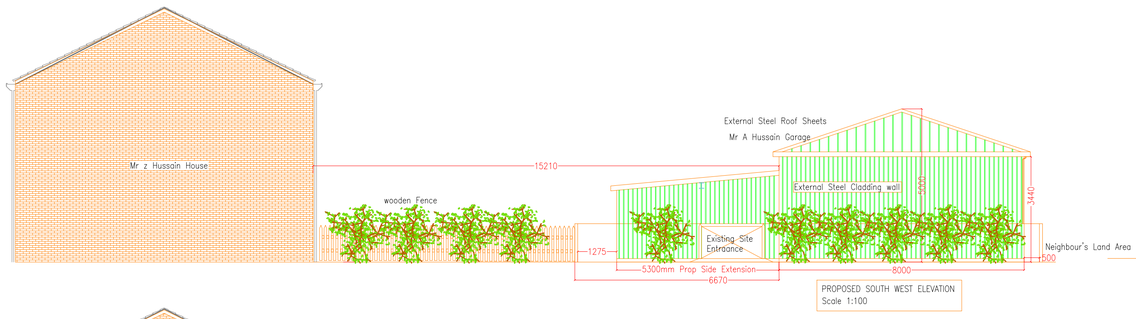

PROPOSED SOUTH WEST ELEVATION
Scale 1:100

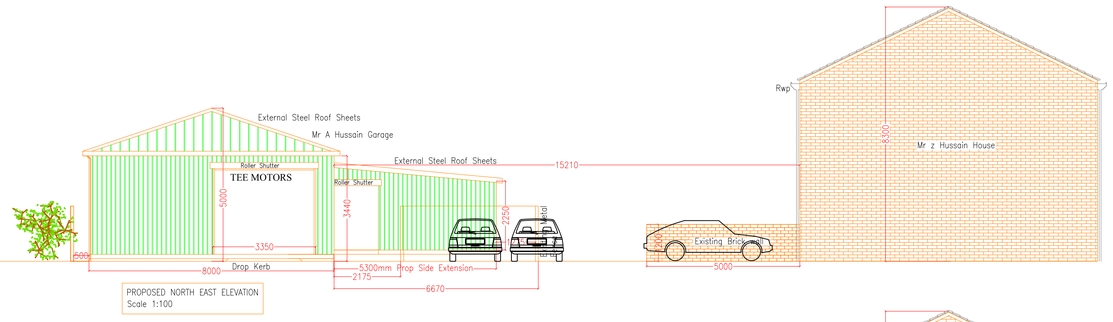

PROPOSED NORTH EAST ELEVATION
Scale 1:100

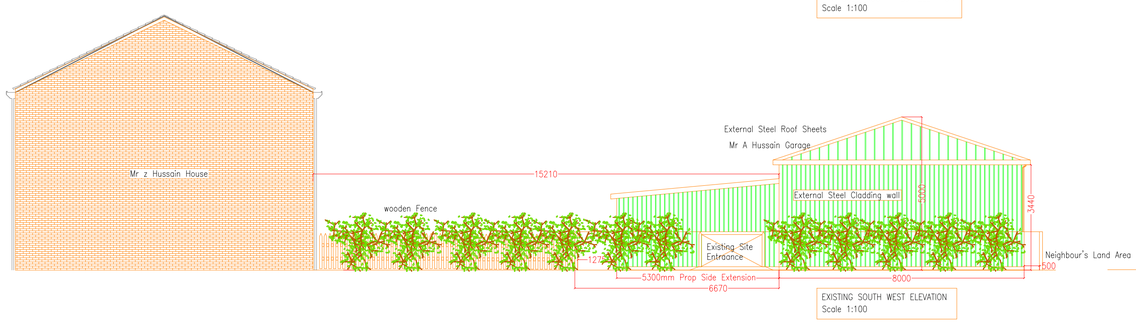

EXISTING SOUTH WEST ELEVATION
Scale 1:100

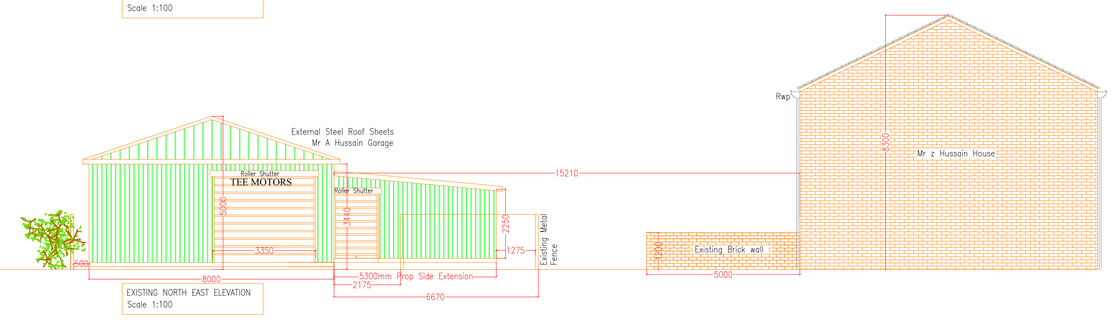

EXISTING NORTH EAST ELEVATION
Scale 1:100

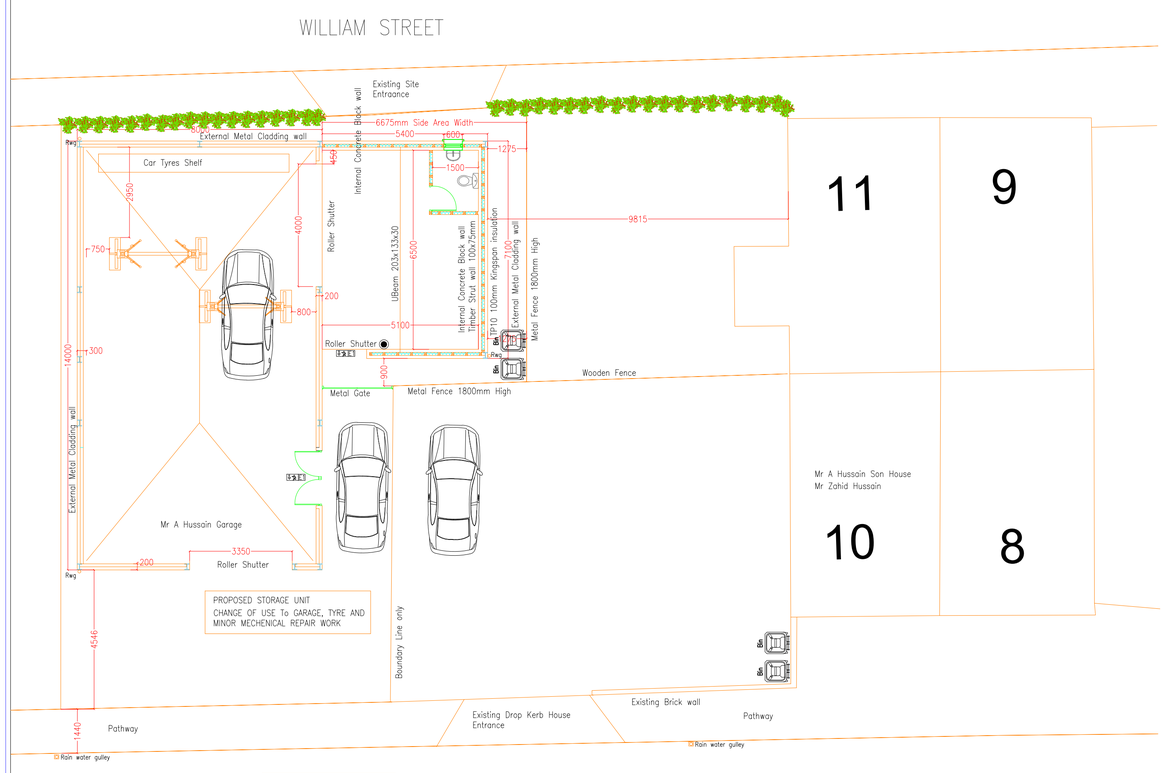

EXISTING GROUND FLOOR PLAN
Scale 1:100

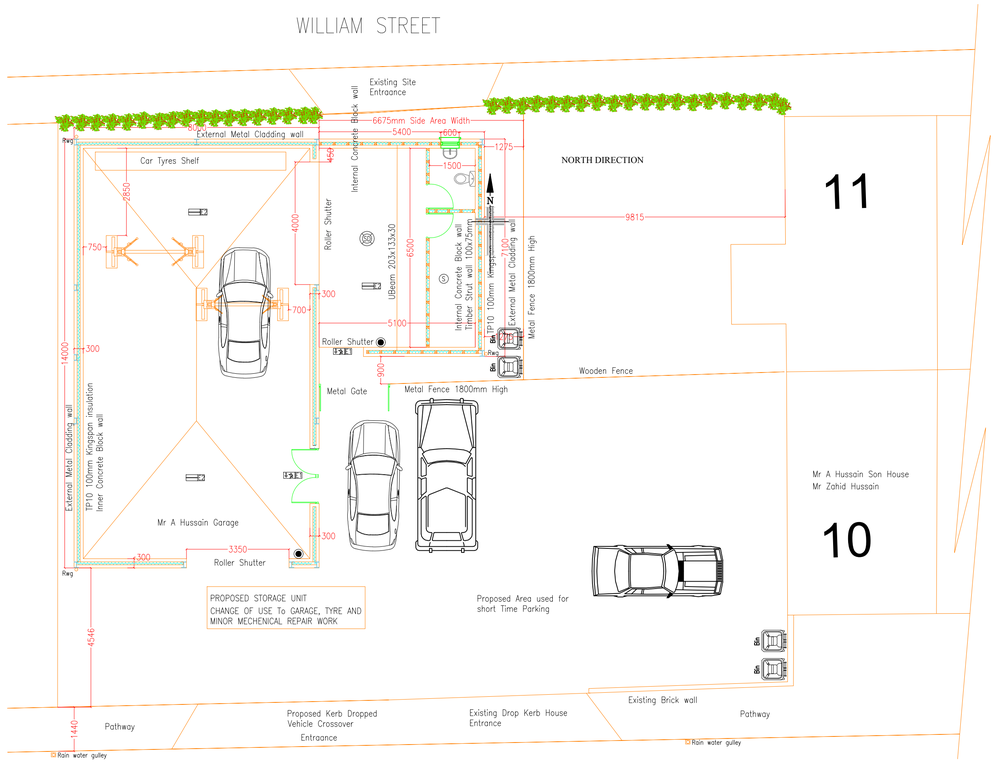

PROPOSED GROUND FLOOR PLAN
Scale 1:100

FIRE SAFETY LEGEND.

- Optical Smoke Detector
- Optical Smoke Detector with Sounder
- Heat Detector
- Call Point/Break Glass Unit
- FD30 Fire Door rating 30minutes min
- EXIT SIGN
- EMERGENCY LIGHT 1Hr BATTERY

Rev-C 06/08/2024 Highways Comments to be addressed and Amended Layout

AI_CAD_DESIGN

BRADFORD WEST YORKSHIRE

CONSTRUCTION CONSULTANTS AND
ARCHITECTURAL DESIGN
582 GREAT HORTON ROAD
BRADFORD BD7 3EU
E-mail : amjadm130@gmail.com
TEL (01274) 447699 Mob : 07727182285

CLIENT/PROJECT

MR ABID HUSSAIN
TEE MOTORS
12 GEORGE STREET, RAVENSTHORPE, DEWSBURY
KIRKLEES, WEST YORKSHIRE, WF13 3LL

TITLE

CHANGE OF USE FROM STORAGE TO GARAGE

EXISTING & PROPOSED GROUND FLOOR PLAN
EXISTING & PROPOSED ALL SIDE ELEVATIONS

DRAWING STATUS		DRAWING No	
FOR APPROVAL		A1-CAD/02C	
DRAWN	M.AMJID		
DATE	06/08/2024		
SCALE	1:100 @ A1	REVISION	C