Front Elevation

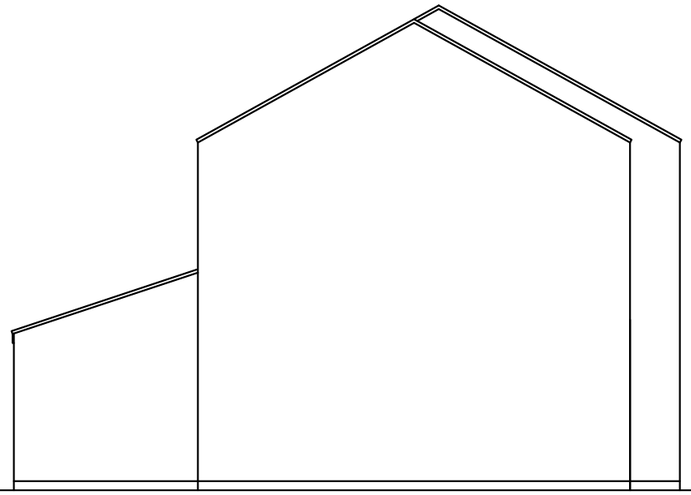

Side Elevation

Rear Elevation

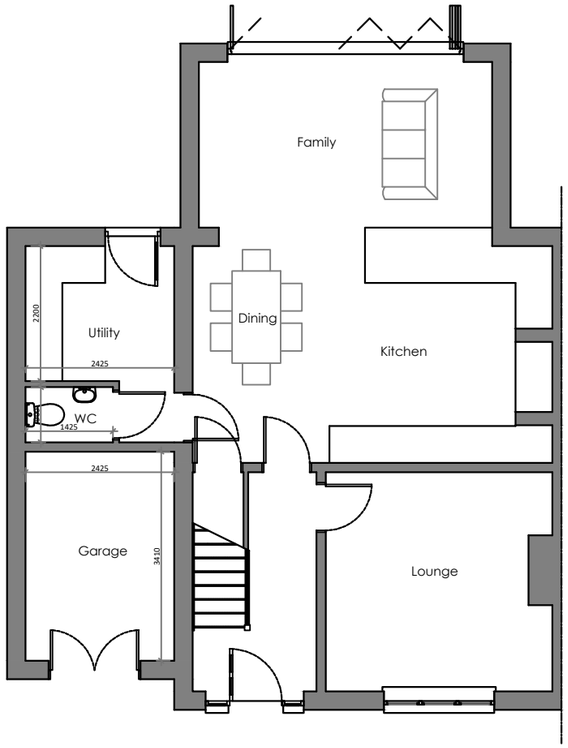

Ground Floor

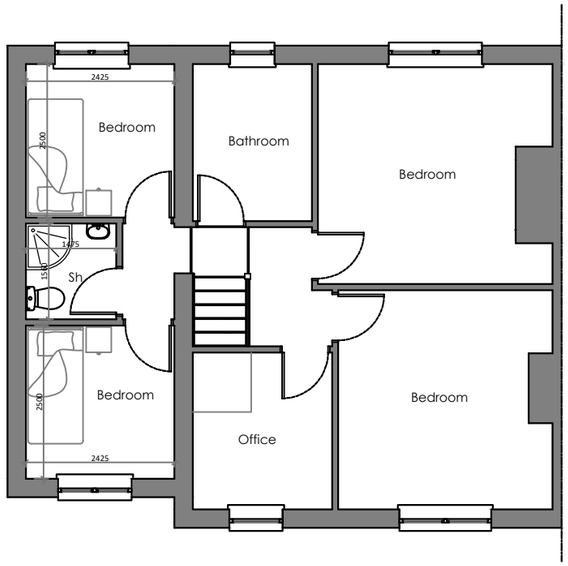

First Floor

Block Plan 1:500

Planning drawings only - Not to be used for construction purposes.

Client	
Project	97 Bywell Road
Title	Proposed Elevations & Plan
Scale 1:100 @ A3	Date
Drawn AC	Checked
Drawing No.	Rev.

SPACIUM ARCHITECTURE

ARCHITECTURAL SERVICES FOR DOMESTIC EXTENSIONS, ALTERATIONS AND NEW BUILDS

01924 663241 / 07837 804088
andy@spacium.co.uk
www.spacium.co.uk