




IF IN ANY DOUBT PLEASE ASK THE ARCHITECT FOR CLARIFICATION.
DO NOT SCALE FROM DRAWING. ALL DIMENSIONS TO BE CHECKED ON SITE.
THE COPYRIGHT FOR THESE DRAWINGS REMAINS THE PROPERTY OF THE ARCHITECT. THEY MUST NOT BE REPRODUCED IN ANY WAY WITHOUT THE ARCHITECTS PRIOR WRITTEN CONSENT.

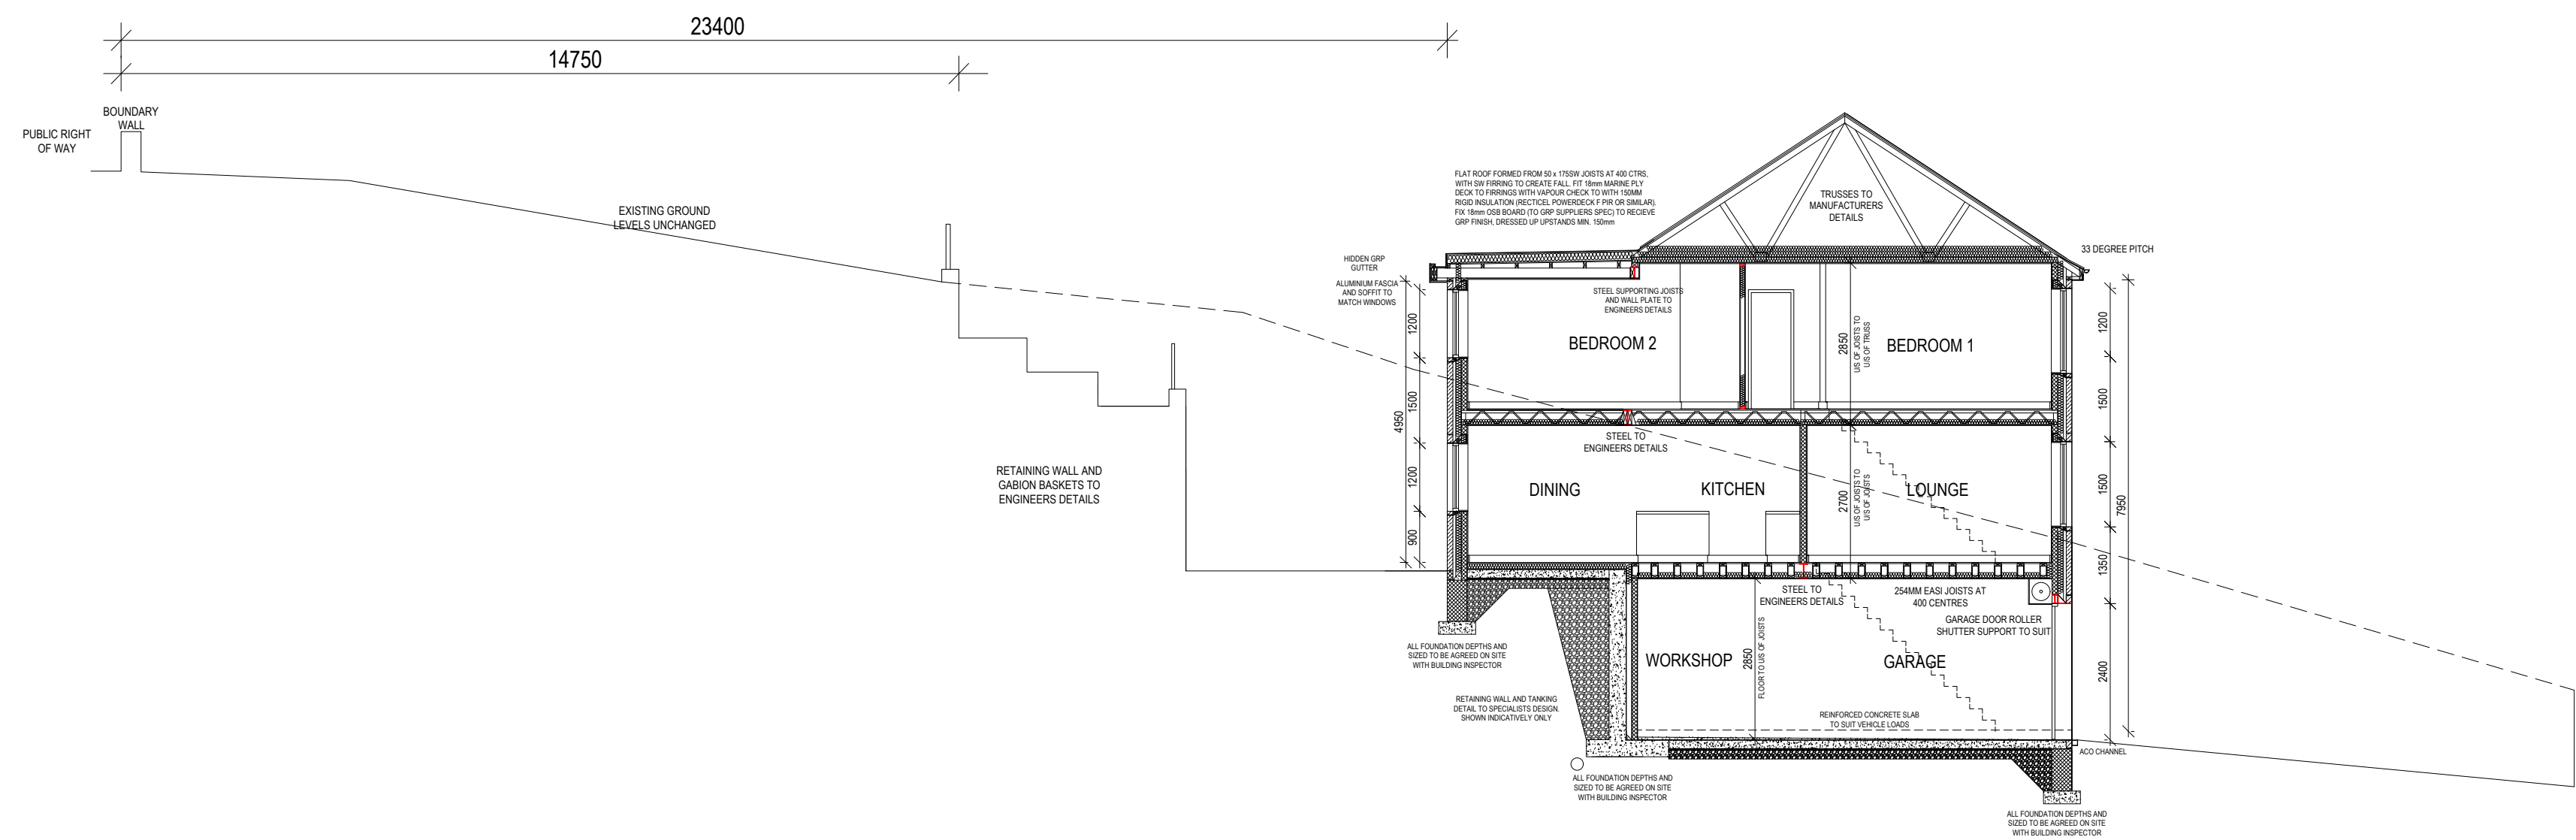

SECTION A-A

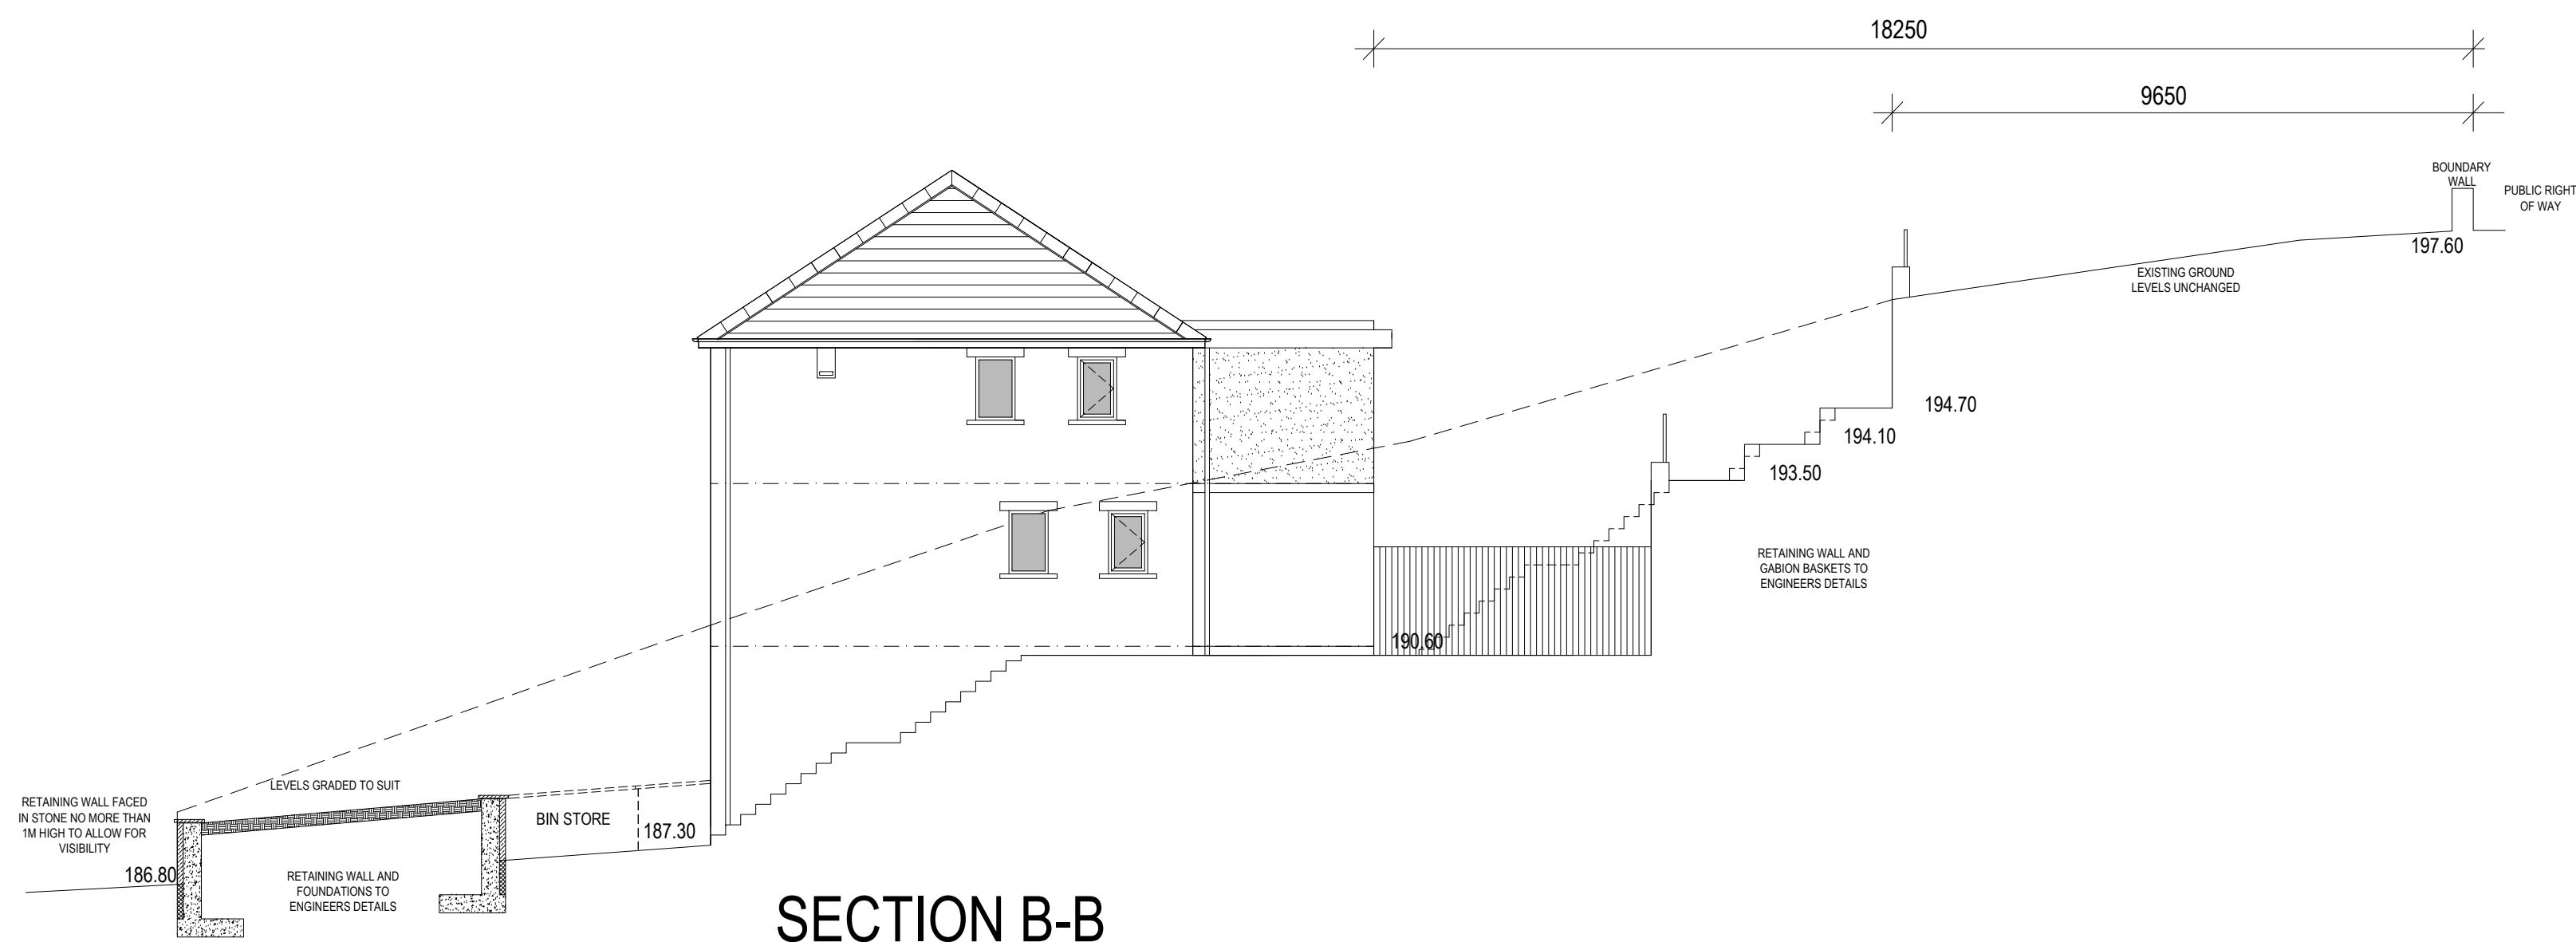

SECTION B-B

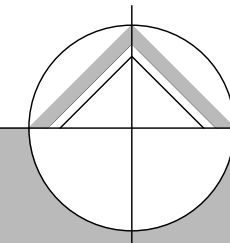

northern design
partnership

Chartered Architects
The Chapel, Millmoor Road,
Meltham, Holmfirth, HD9 5JU

www.northerndesignpartnership.co.uk
Instagram: @northerndesignp
Telephone: (01484) 854848

client	MRS DAVIES		
project	RESIDENTIAL DEVELOPMENT ADJ 80 GREENHILL BANK ROAD NEW MILL HOLMFIRTH HD9 1UN		
drawing	SITE SECTIONS		
revision	notes	date	drawn
A	SECTIONS EXTENDED TO INCLUDE REAR BOUNDARY AND FLOW	01.24	PB
scale :	1:100 AT A1	01.24	PB
project no.	2264	drawing no.	09
		revision	A